


C:\Documents and Settings\Ed\My Documents\2504\dwg\2504-suppl.dwg, 7/1/2026 1:38:43 PM

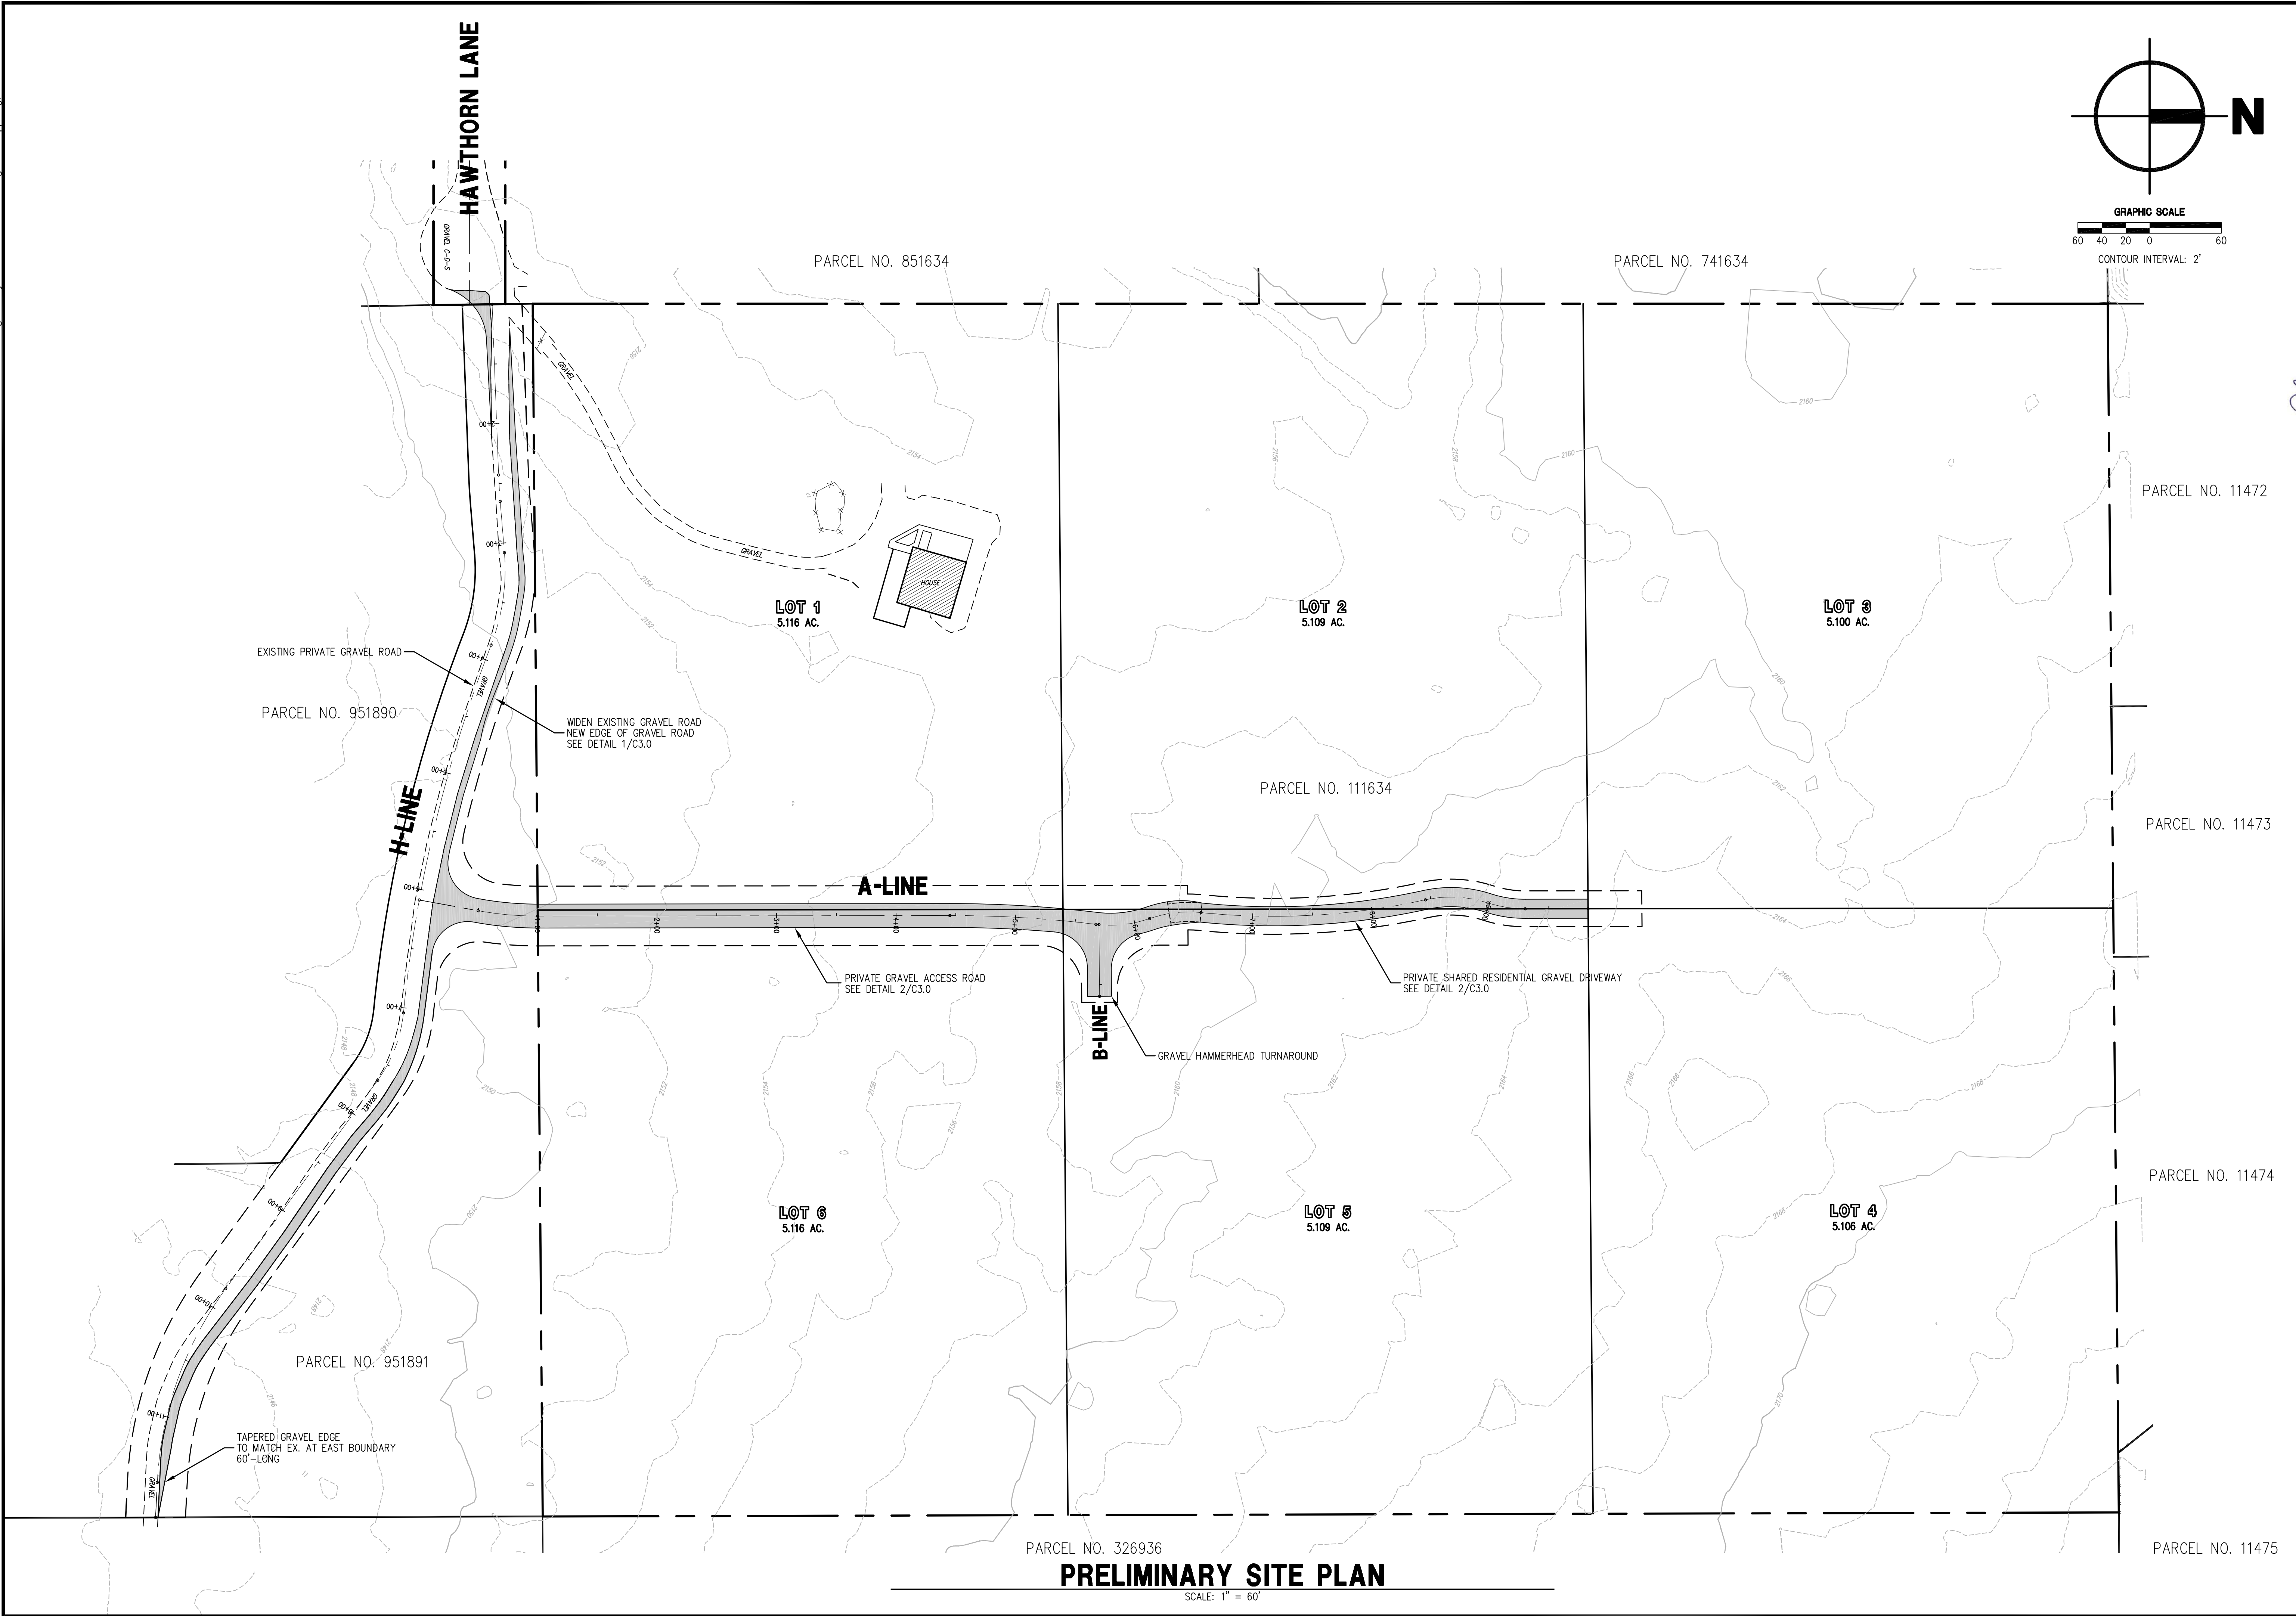

PRELIMINARY SITE PLAN

SCALE: 1" = 60'

ED ZONTEK, P.E.
CONSULTING CIVIL ENGINEER
PO Box 4802
Wenatchee, WA 98807
(509) 662-0646

FILE: 2504
DWG: 2504-suppl
DRAWN: EZ
DATE: 7-1-26
© 2026 ED ZONTEK




NO.	REVISION	DATE	BY

PRELIMINARY SITE PLAN
Street & Utility Plans for:
PNW ACRES SUBDIVISION
Kittitas County, Washington

SHEET
C1.0
OF SHEETS

C:\Documents and Settings\Ed\My Documents\2504\dwg\2504-suppl.dwg, 7/1/2026 1:43:43 PM

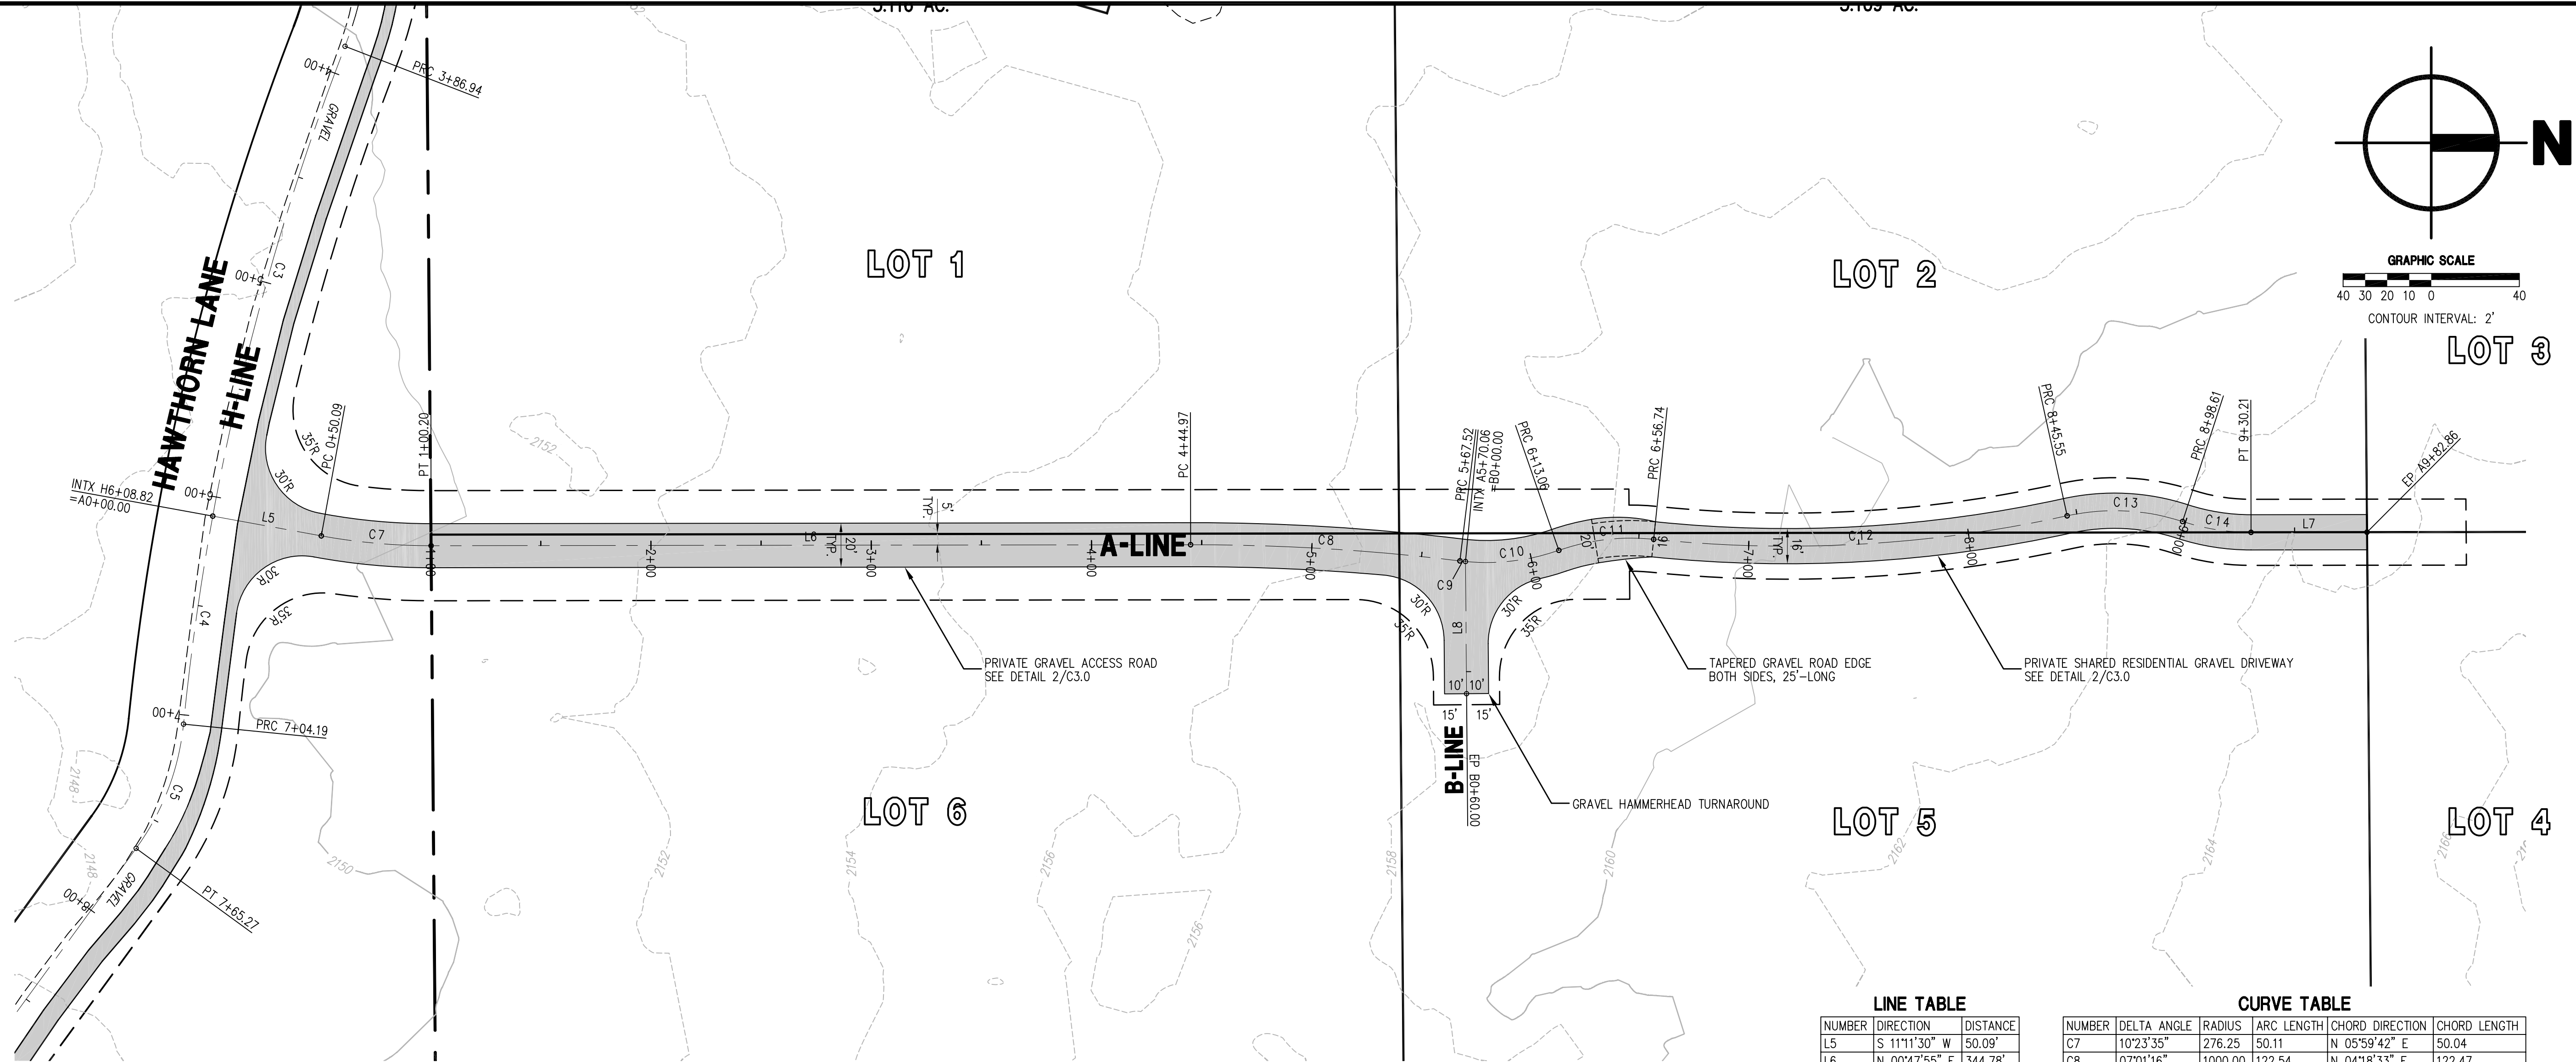


PRELIMINARY STREET PLAN: A-LINE

SCALE: 1" = 40'

LINE TABLE		
NUMBER	DIRECTION	DISTANCE
L5	S 11°11'30" W	50.09'
L6	N 00°47'55" E	344.78'
L7	S 00°47'55" W	52.66'
L8	S 89°36'00" E	60.00'


CURVE TABLE					
NUMBER	DELTA ANGLE	RADIUS	ARC LENGTH	CHORD DIRECTION	CHORD LENGTH
C7	10°23'35"	276.25	50.11	N 05°59'42" E	50.04
C8	07°01'16"	1000.00	122.54	N 04°18'33" E	122.47
C9	01°27'13"	100.00	2.54	S 07°05'34" W	2.54
C10	24°38'27"	100.00	43.01	S 05°57'16" E	42.68
C11	25°01'38"	100.00	43.68	N 05°45'41" W	43.33
C12	18°15'22"	592.55	188.80	N 02°22'33" W	188.01
C13	30°24'16"	100.00	53.07	S 03°41'54" W	52.45
C14	18°06'07"	100.00	31.59	N 09°50'58" E	31.46

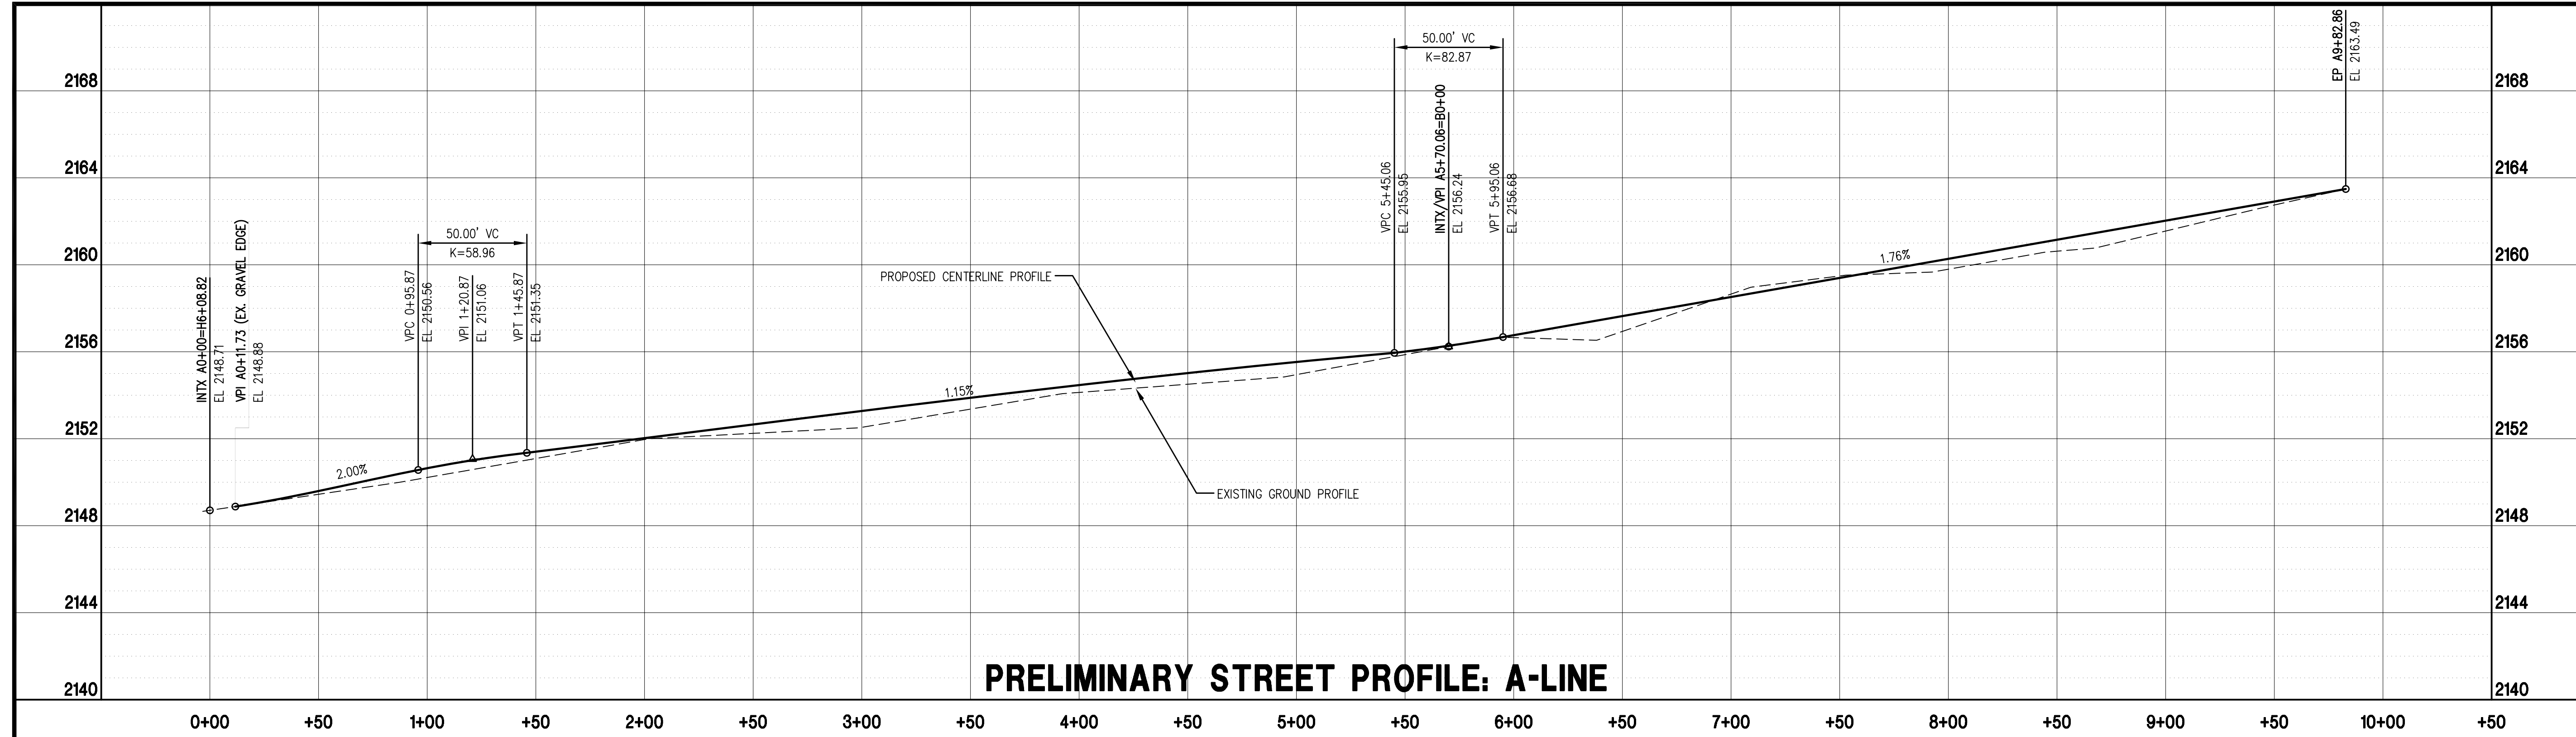

PRELIMINARY STREET PROFILE: A-LINE

ED ZONTEK, P.E.
CONSULTING CIVIL ENGINEER
PO Box 4802
Wenatchee, WA 98807
(509) 662-0049

FILE: 2504
DWG: 2504-suppl
DRAWN: EZ
DATE: 7-1-26
© 2026 ED ZONTEK

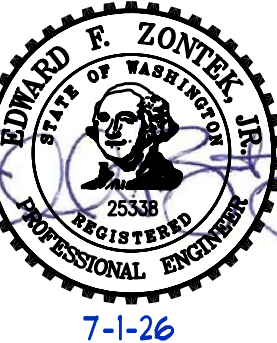


NO.	REVISION	DATE	BY

PRELIMINARY STREET PLAN & PROFILE: A-LINE
Street & Utility Plans for:
PNW ACRES SUBDIVISION
Kittitas County, Washington

SHEET
C2.0
OF SHEETS

C:\Documents and Settings\FallMy Documents\2504\dwg\2504-suppl.dwg, 7/1/2026 1:47:27 PM

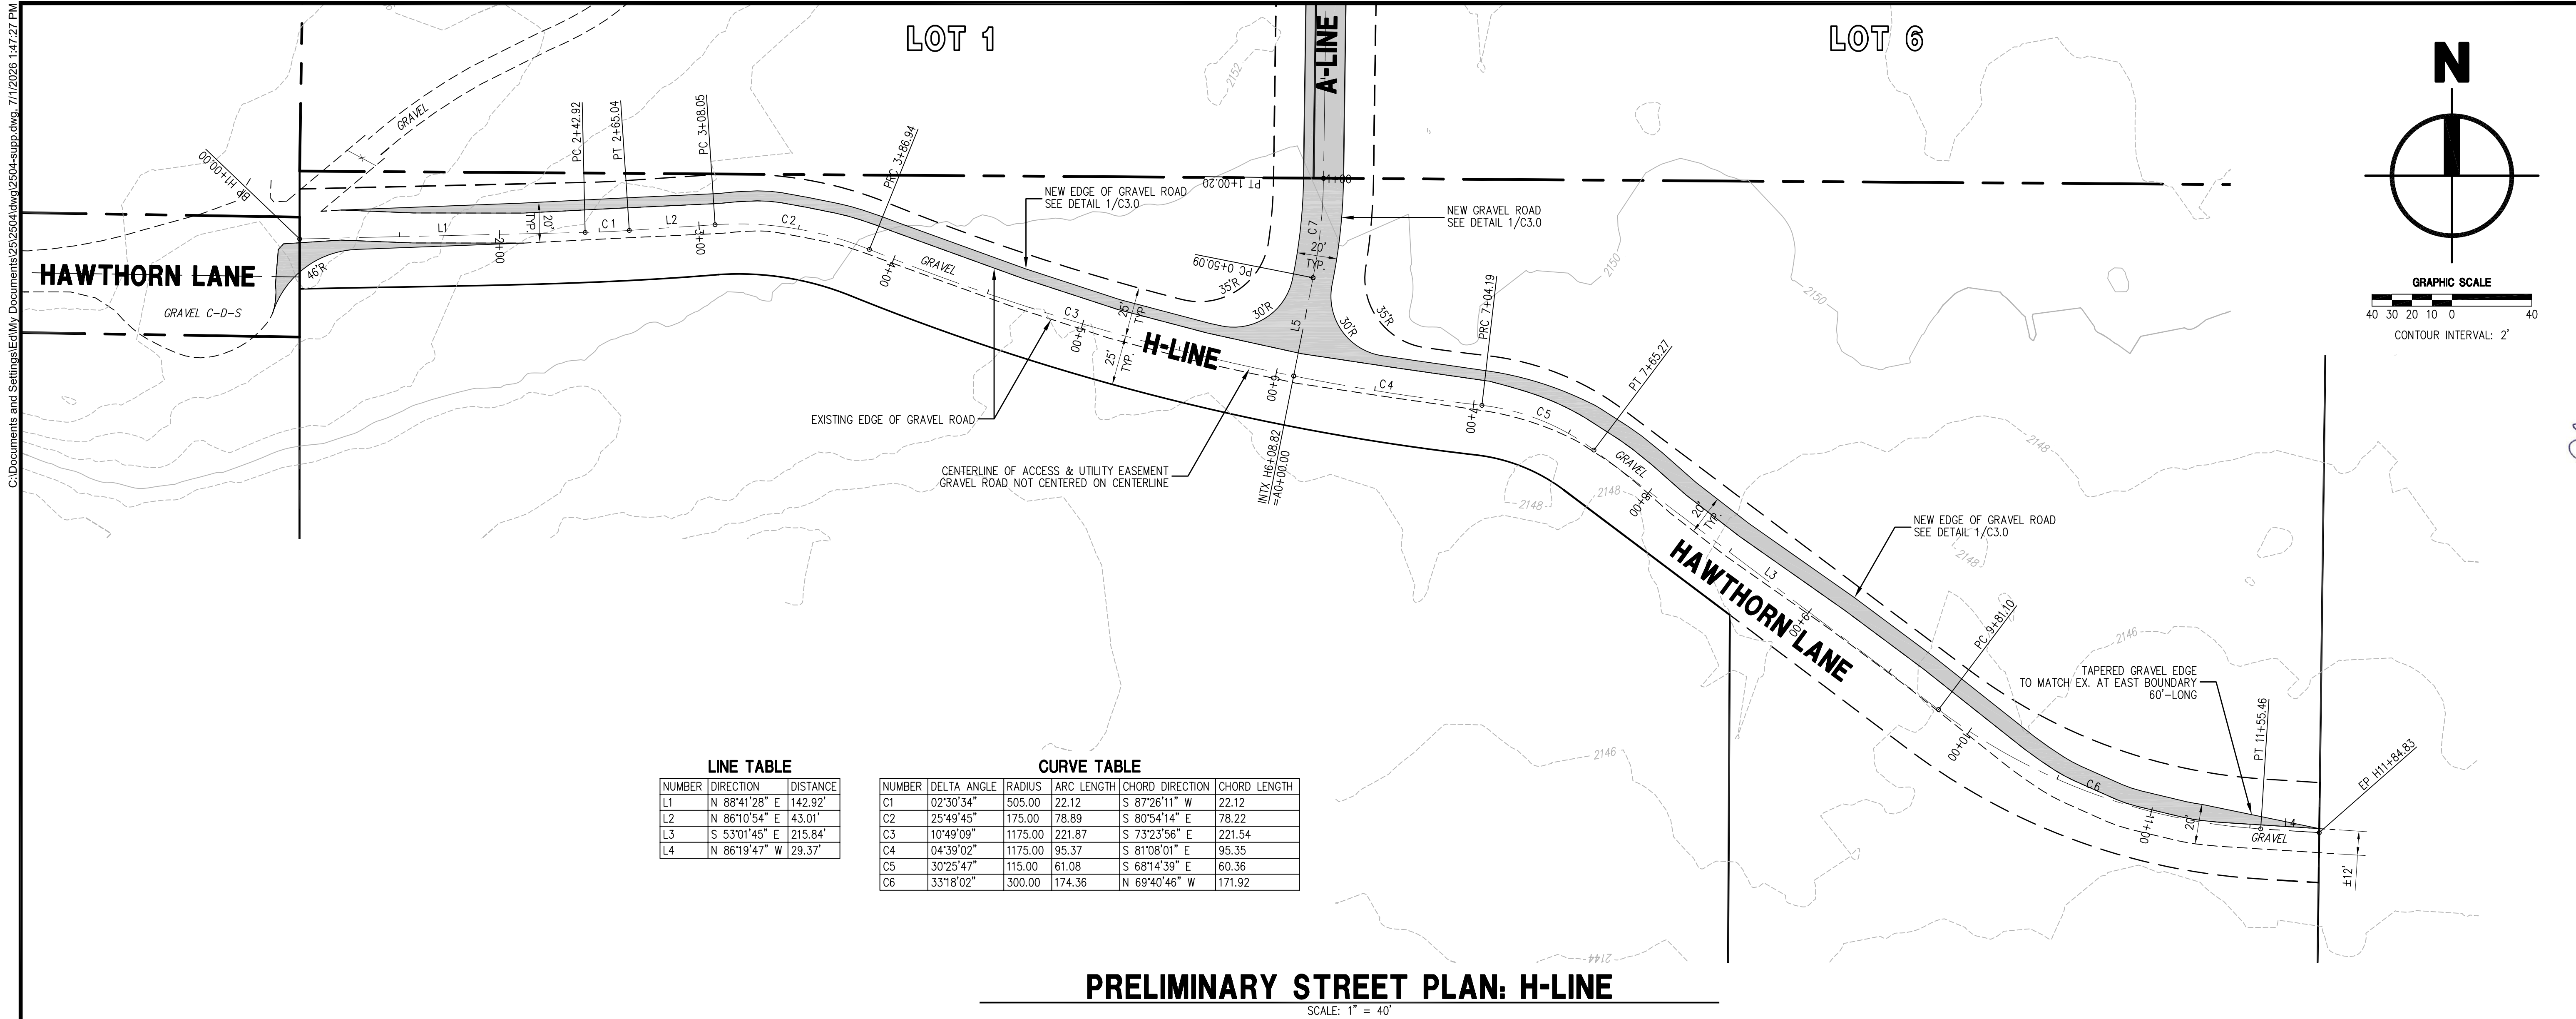

ED ZONTEK, P.E.
CONSULTING CIVIL ENGINEER

FILE: 2504
DWG: 2504-suppl
DRAWN: EZ
DATE: 7-1-26
© 2026 ED ZONTEK

EDWARD F. ZONTEK, P.E.
PROFESSIONAL ENGINEER

7-1-26



NO.	REVISION	DATE	BY

PRELIMINARY STREET PLAN & PROFILE: H-LINE

Street & Utility Plans for:
PNW ACRES SUBDIVISION
Kittitas County, Washington


SHEET
C2.1
OF SHEETS

C:\Documents and Settings\Ed\My Documents\2504\dwg\2504-suppl.dwg, 7/1/2026 1:27:30 PM

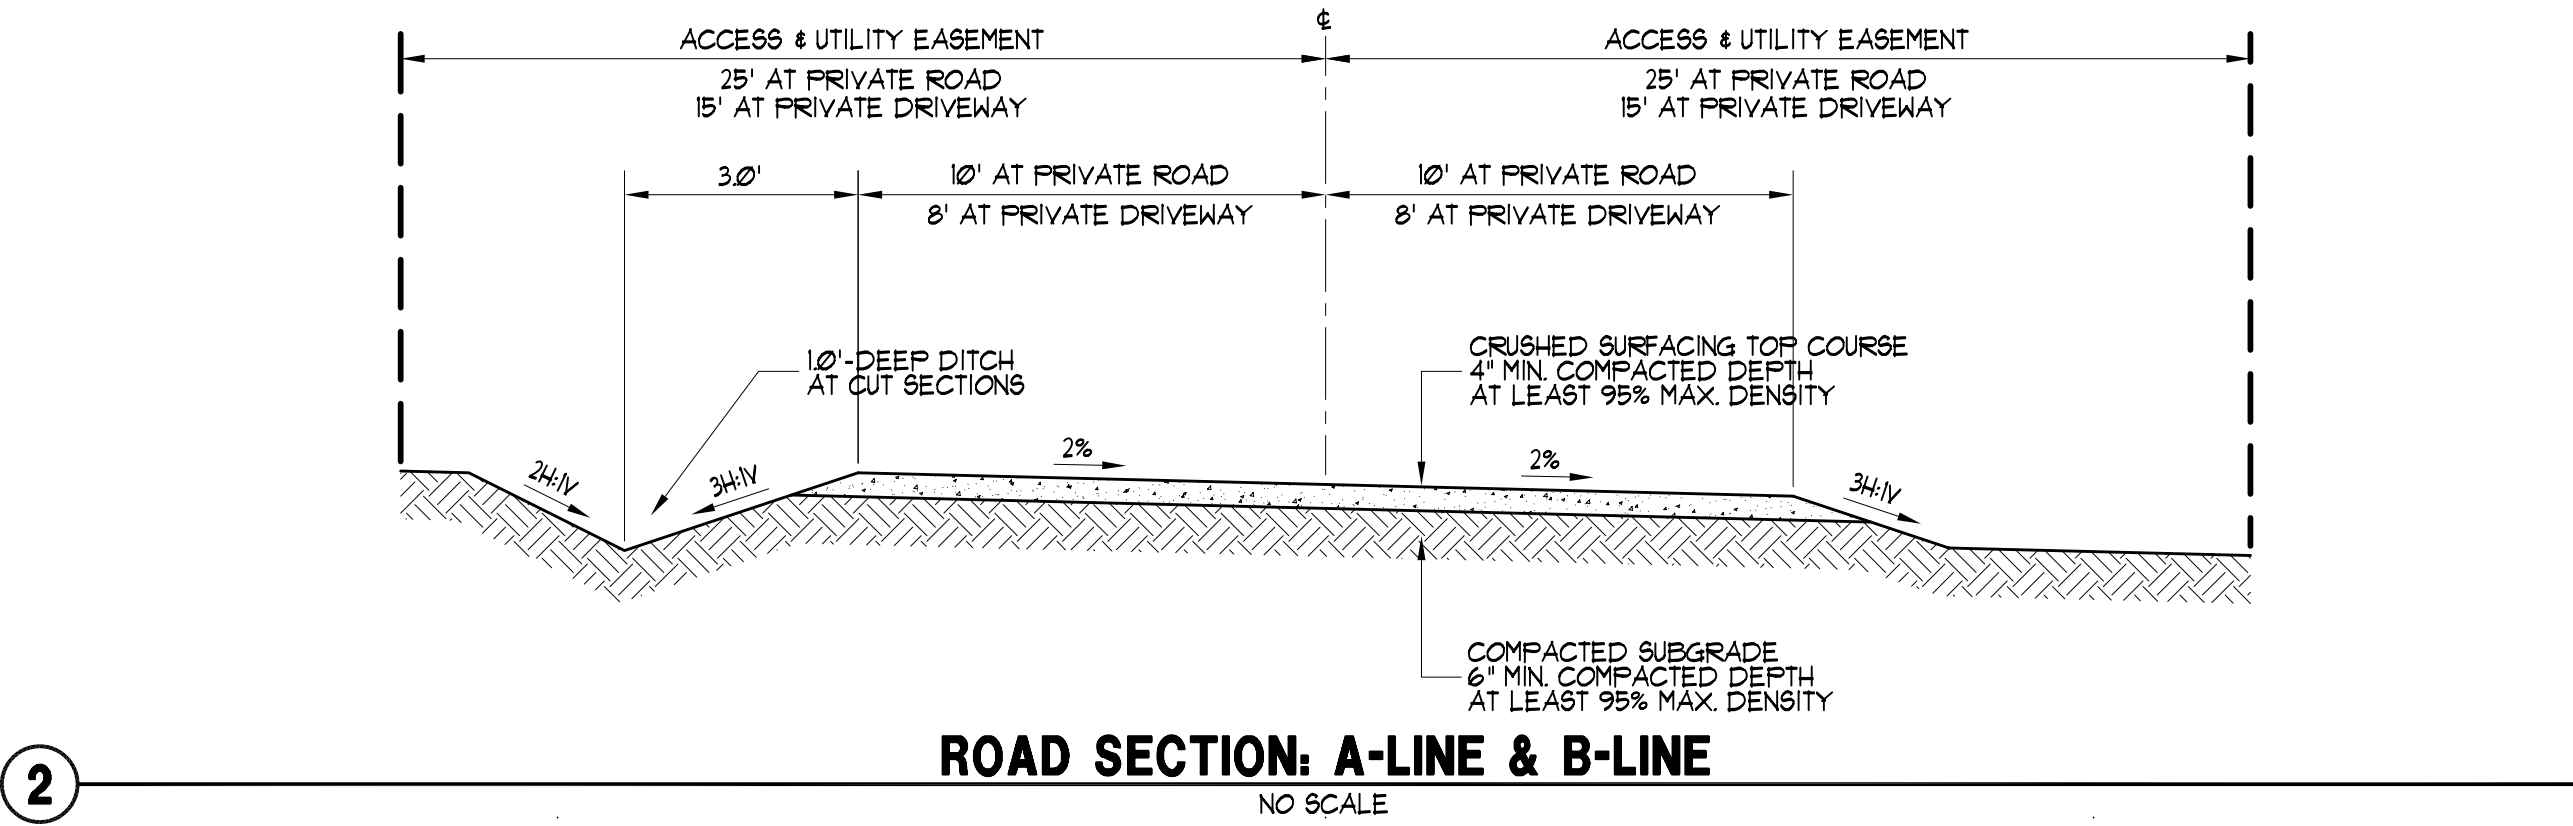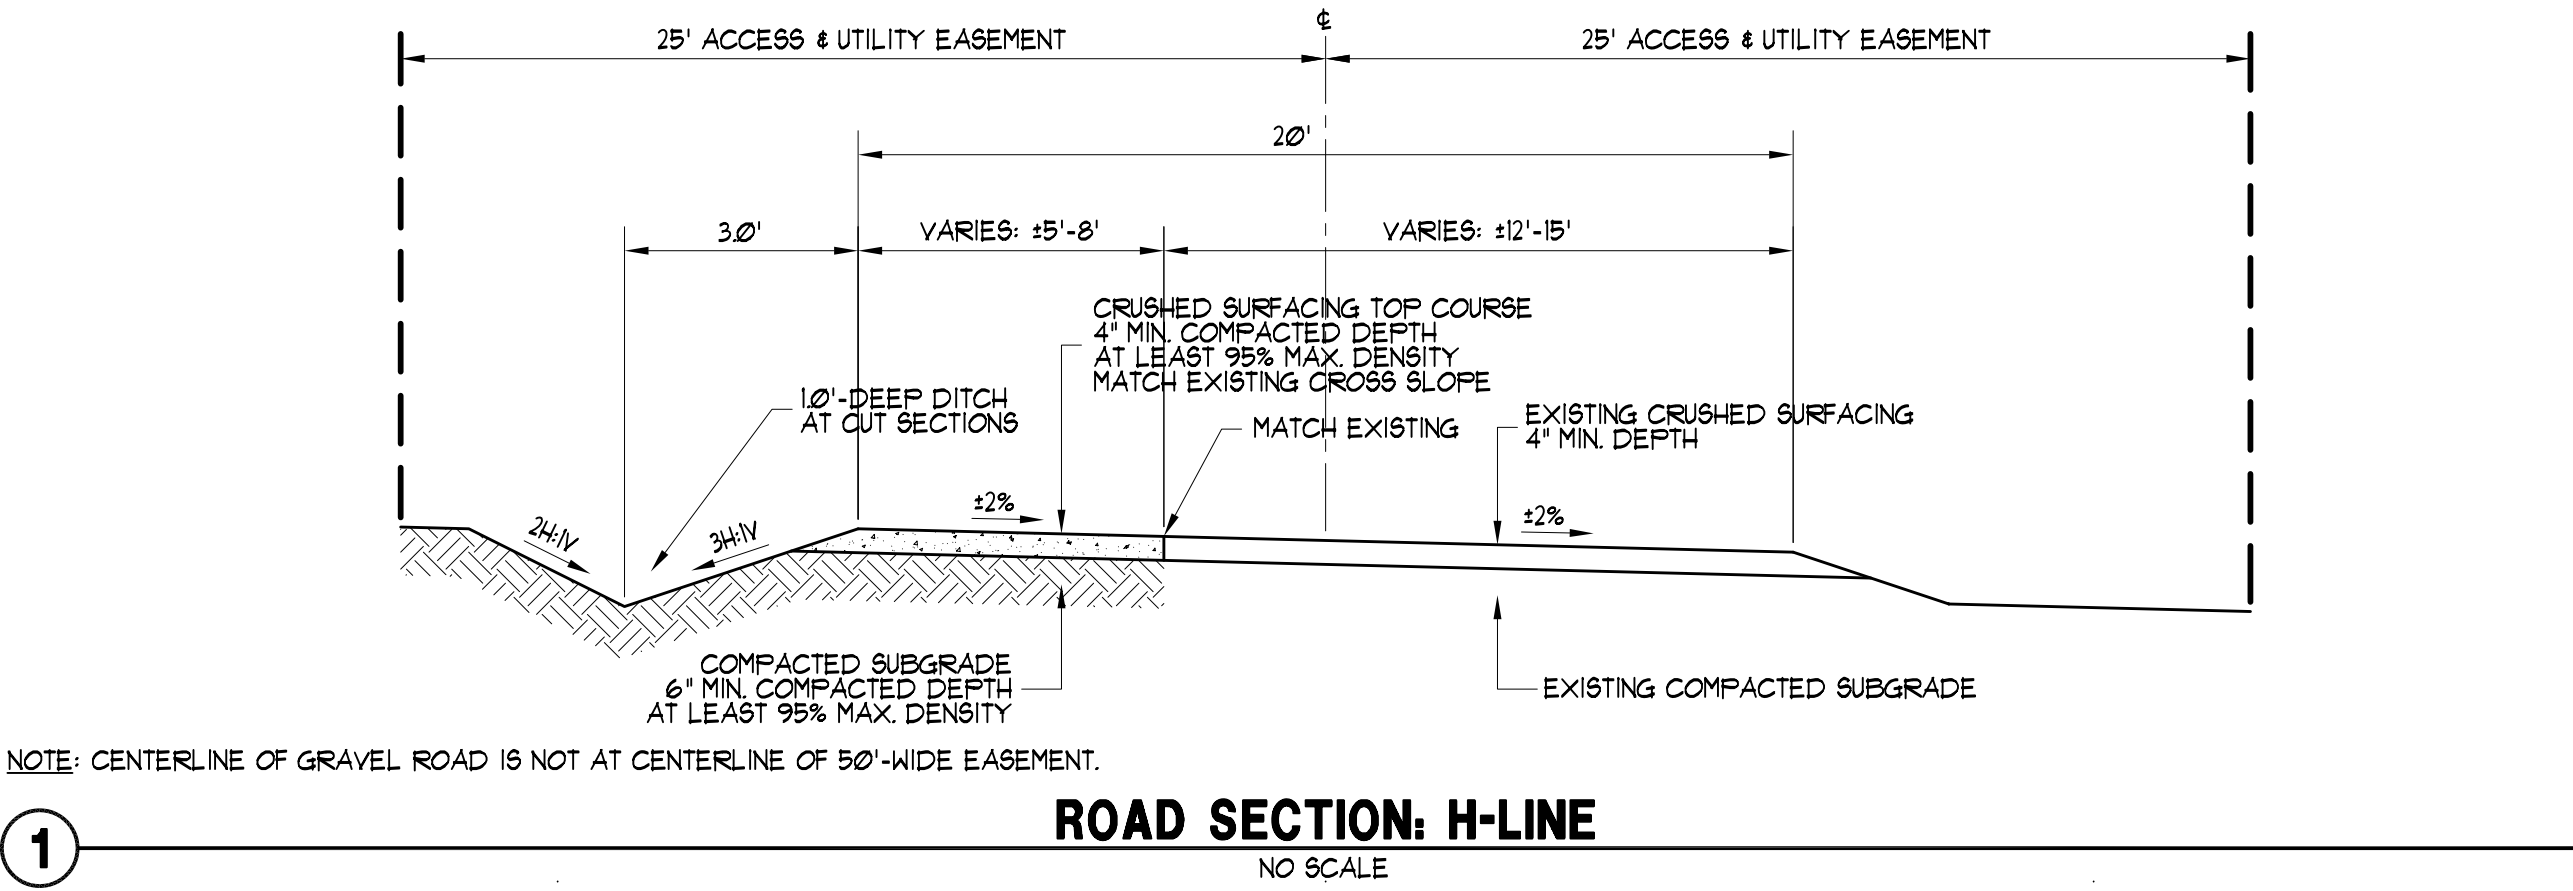

ED ZONTEK, P.E.
CONSULTING CIVIL ENGINEER
PO Box 4802
Warrenton, WA 98607
(509) 862-0046

FILE: 2504
DWG: 2504-suppl
DRAWN: EZ
DATE: 7-1-26
© 2026 ED ZONTEK

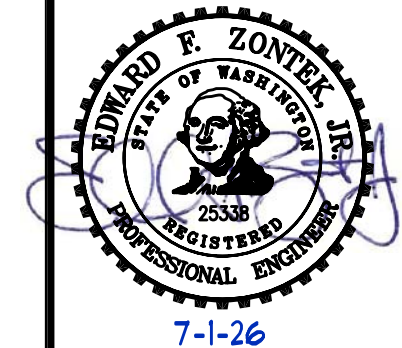

NO.	REVISION	DATE	BY

PRELIMINARY ROAD DETAILS
Street & Utility Plans for:
PNW ACRES SUBDIVISION
Kittitas County, Washington

SHEET
C3.0
OF SHEETS