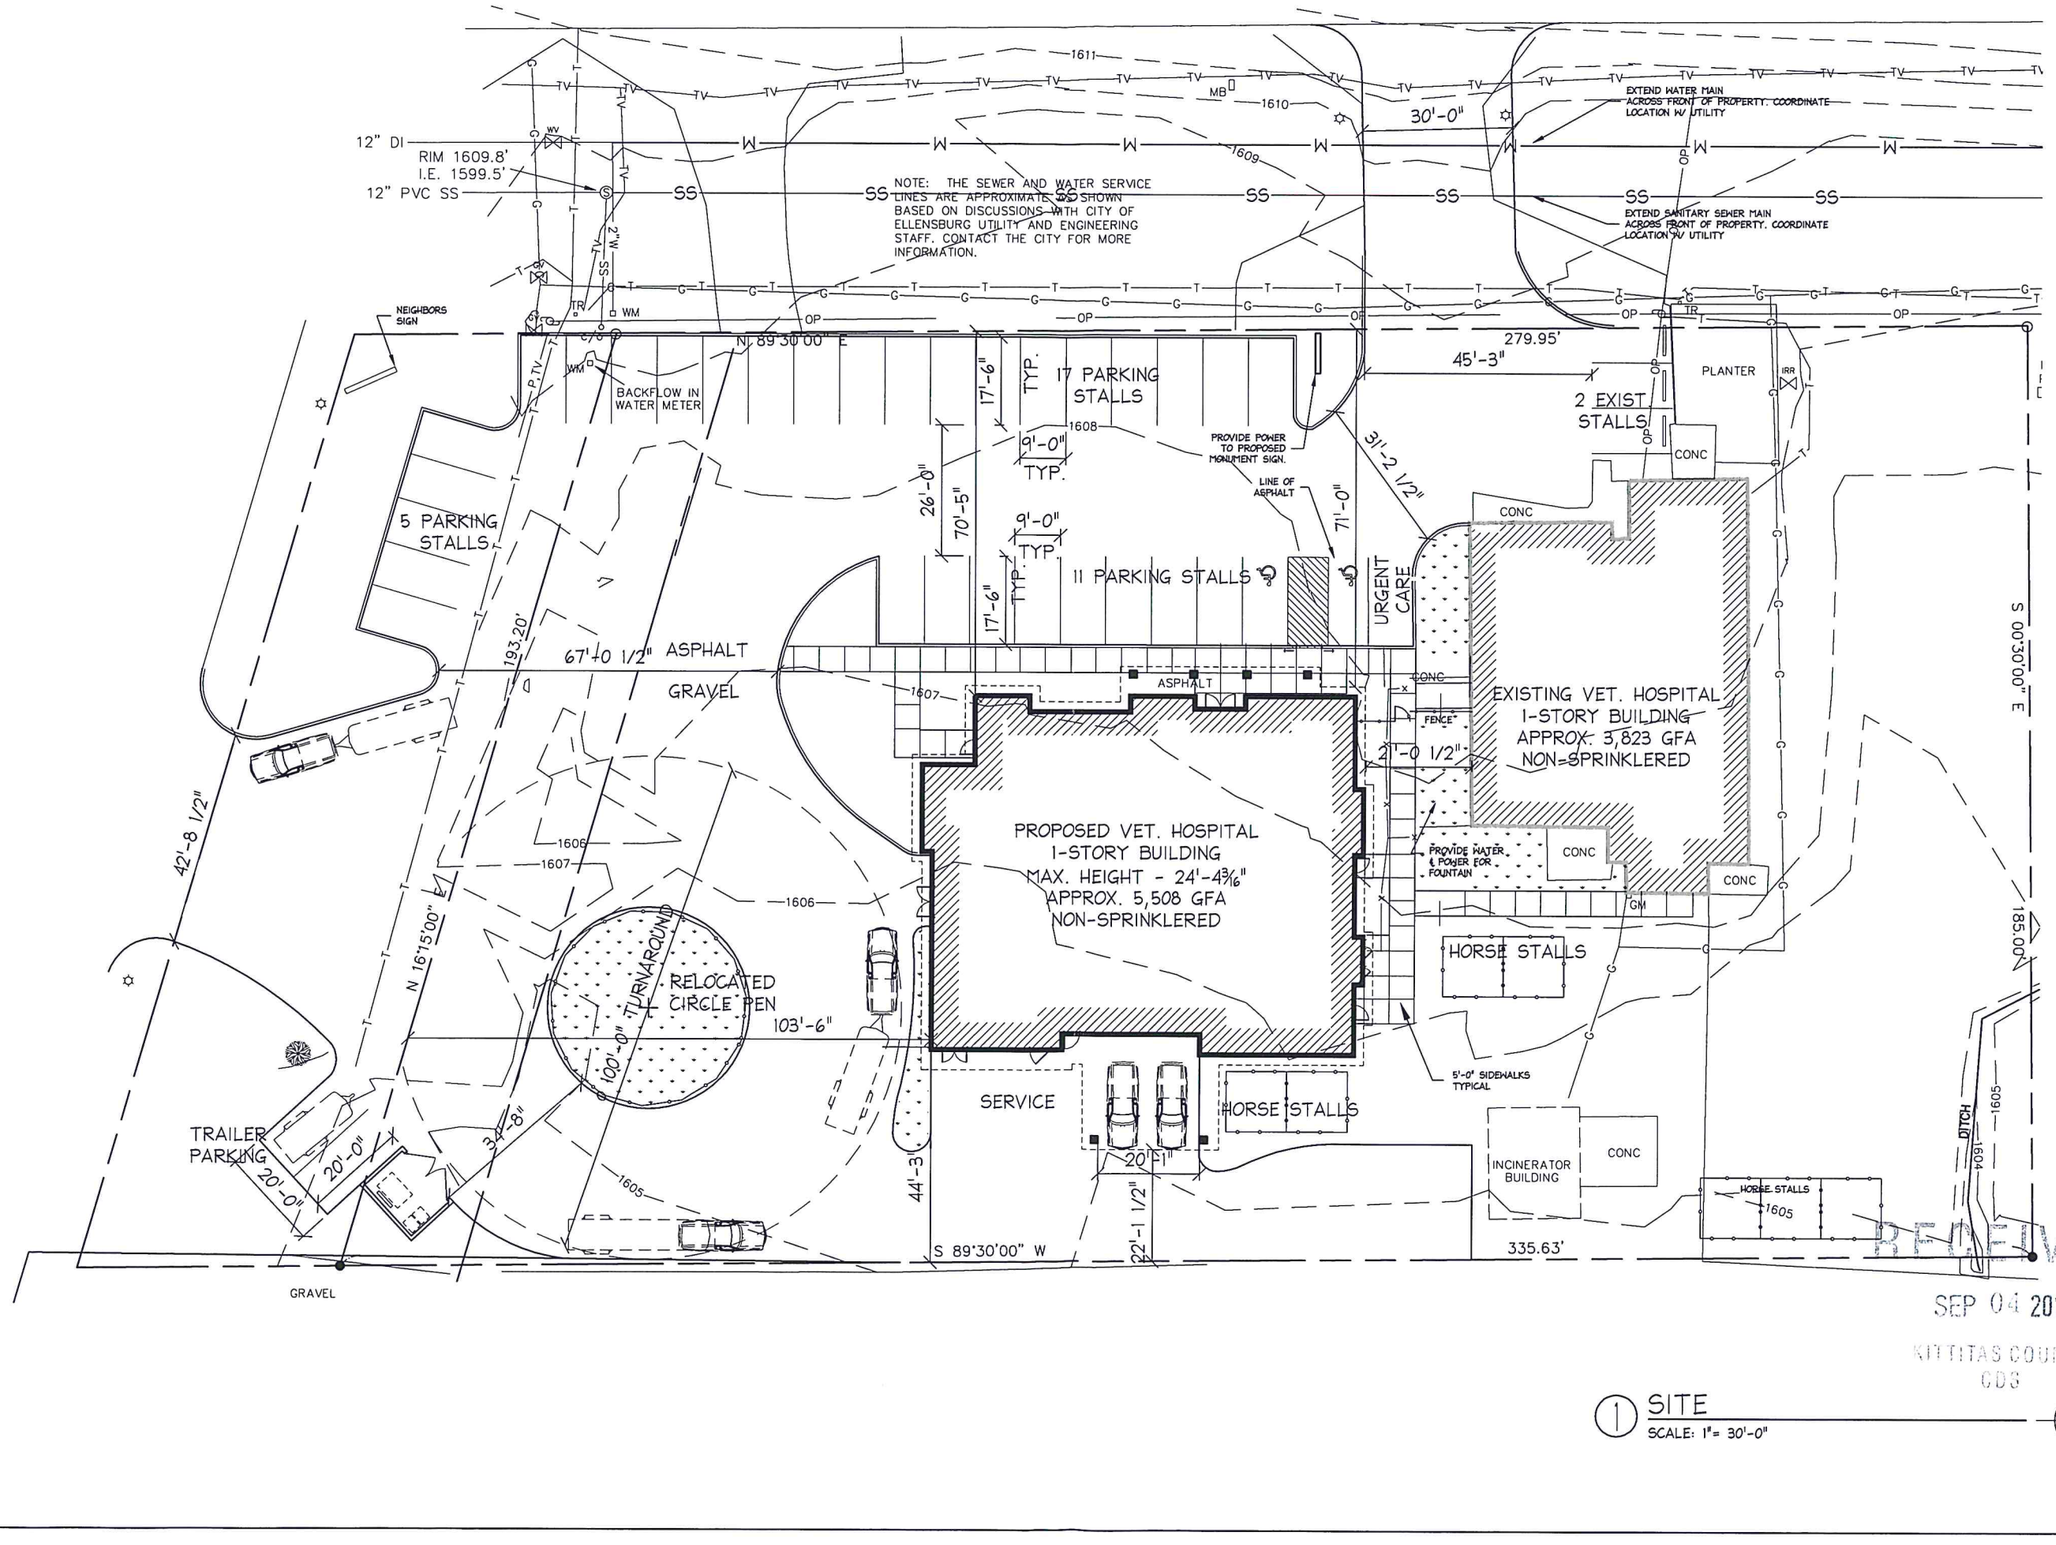

1 SITE
SCALE: 1"= 30'-0"

NORTH

RECEIVED
SEP 04 2013
KITTITAS COUNTY
CDS

ARCHITECTURAL WERKS INC
19204 NORTH CREEK PKWY. SUITE 110
BOTHELL, WA 98011
P: 425.823.2244 F: 425.821.1715 W: www.awerks.com

SEAL:

Valley Veterinary Hospital
New Construction
2090 Vantage Hwy
Ellensburg, WA 98926

JOB NUMBER: 1214
DRAWN: KW
CHECKED:
DATE: August 30, 2013
REVISIONS:

SHEET TITLE:

SITE PLAN

CONDITIONAL USE PERMIT SUBMITTAL

SHEET NUMBER:

A1.0