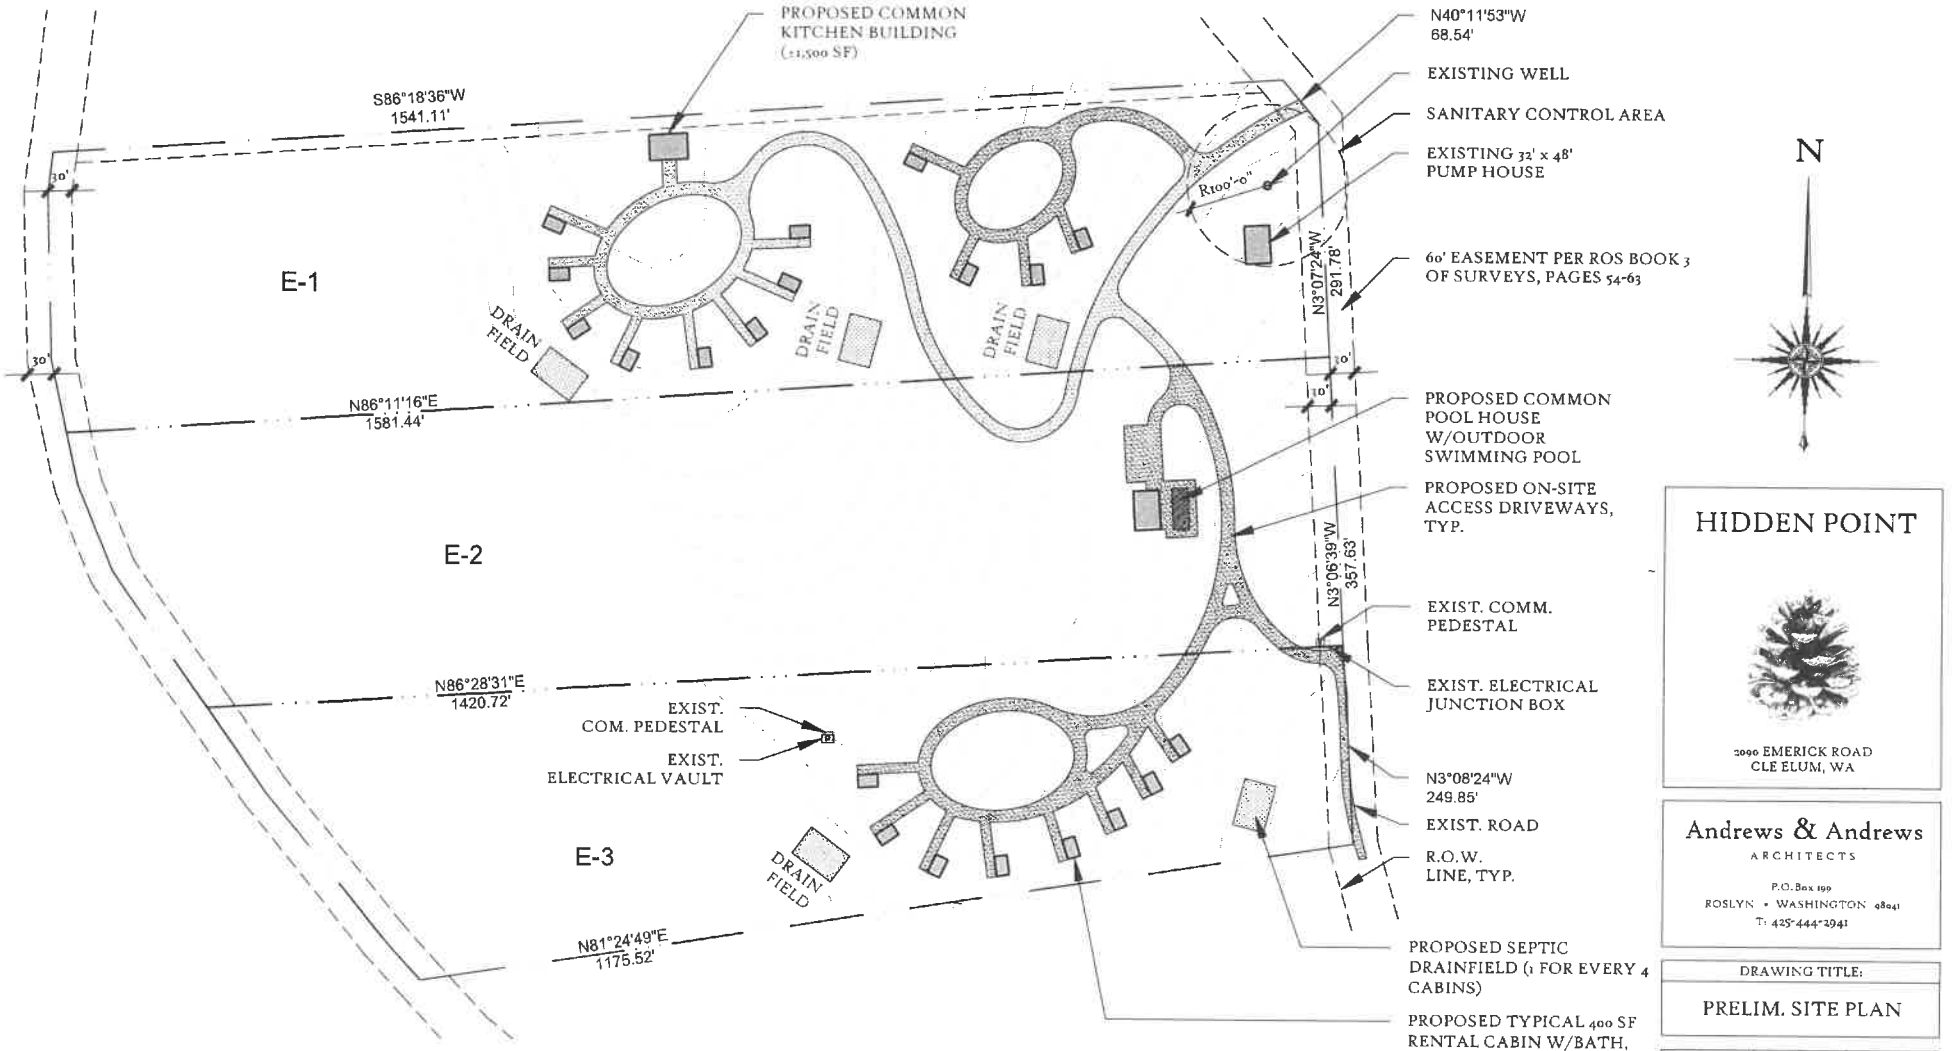

PRELIMINARY SITE PLAN

o

1" = 150'-0" SCALE

RECEIVED
NOV 20 2020
Kittitas Co. CDS

HIDDEN POINT

2090 EMERICK ROAD
CLE ELUM, WA

Andrews & Andrews
ARCHITECTS
P.O. Box 199
ROSLYN • WASHINGTON 98041
T: 425-444-2941

DRAWING TITLE:
PRELIM. SITE PLAN

SCALE:	DATE:	PROJECT #
1" = 150'	11/17/20	20.15

DRAWING NUMBER:
O