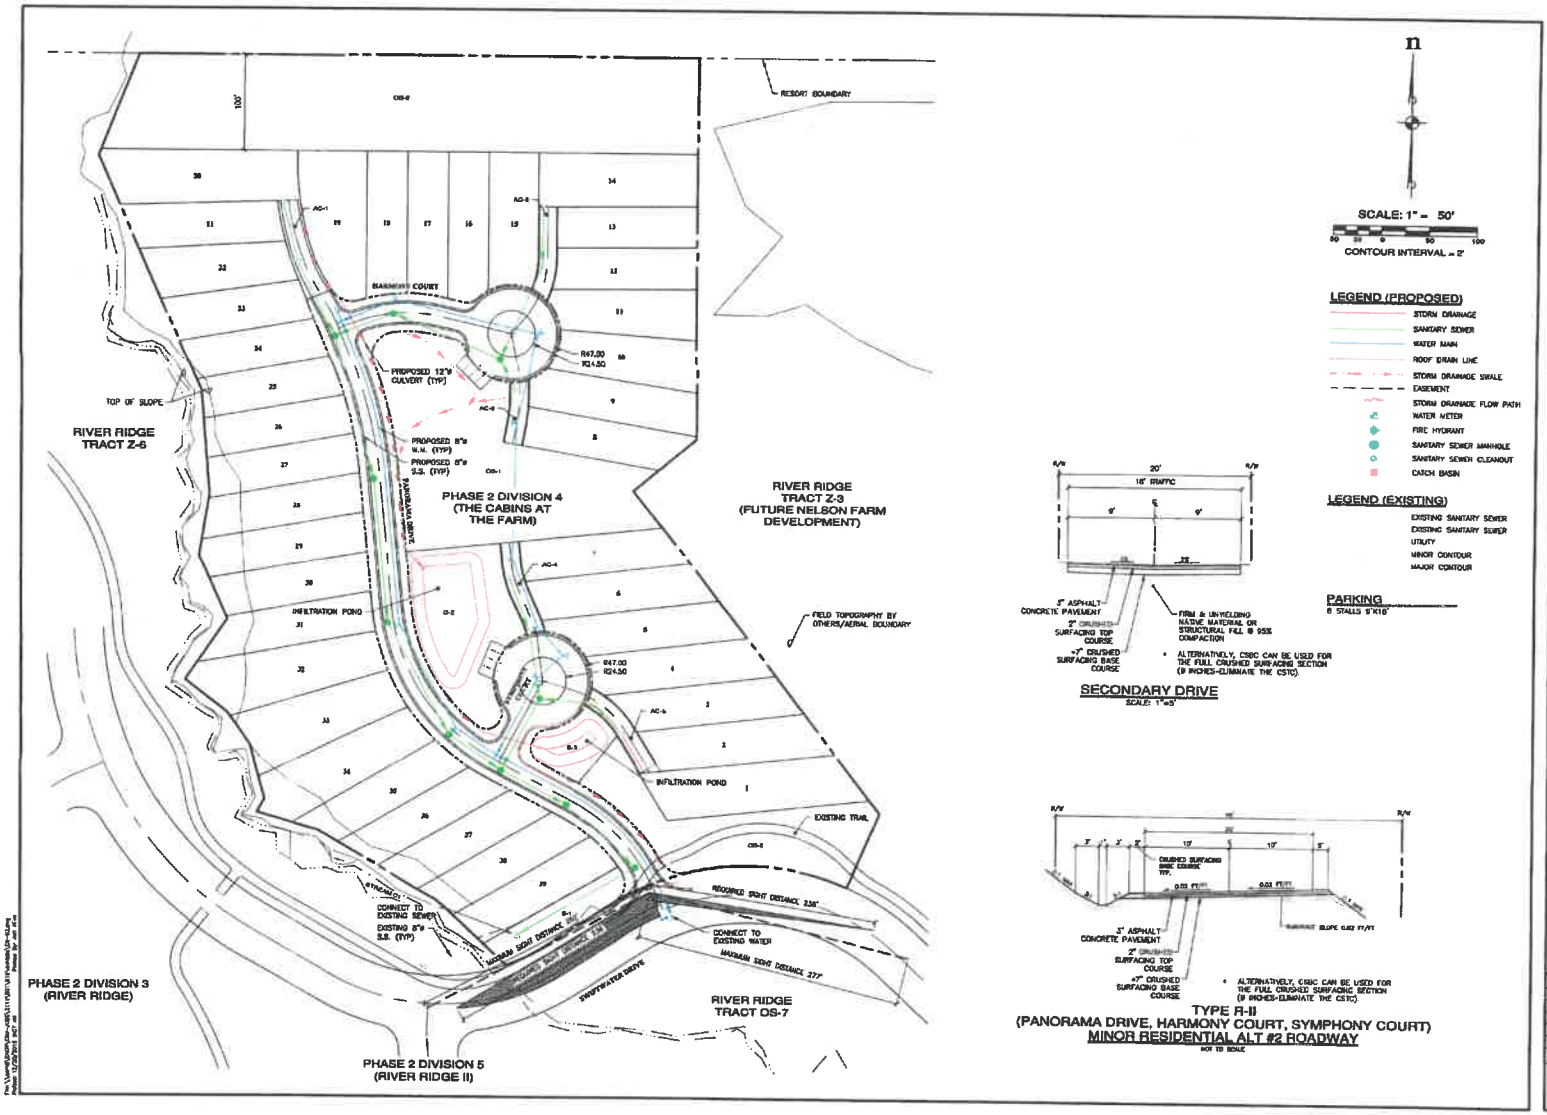

ESM CONSULTING ENGINEERS LLC
33400 8th Ave S, Suite 205
Federal Way, WA 98003
www.esmcivil.com
Civil Engineering Public Works | Land Surveying Project Management | Land Planning Landscape Architecture

ENVISION NORTHWEST

PHASE 2 DIVISION 4
(THE CABINS AT THE FARM)

CONCEPTUAL UTILITY PLAN

KITTITAS COUNTY WASHINGTON

JOB NO.: 2111-001-010
DWG. NAME: EN-02
DESIGNED BY: LBB
DRAWN BY: GFF
CHECKED BY:
DATE: 10/18/2019
DATE OF PRINT:

EN-02

1 of 1 SHEETS