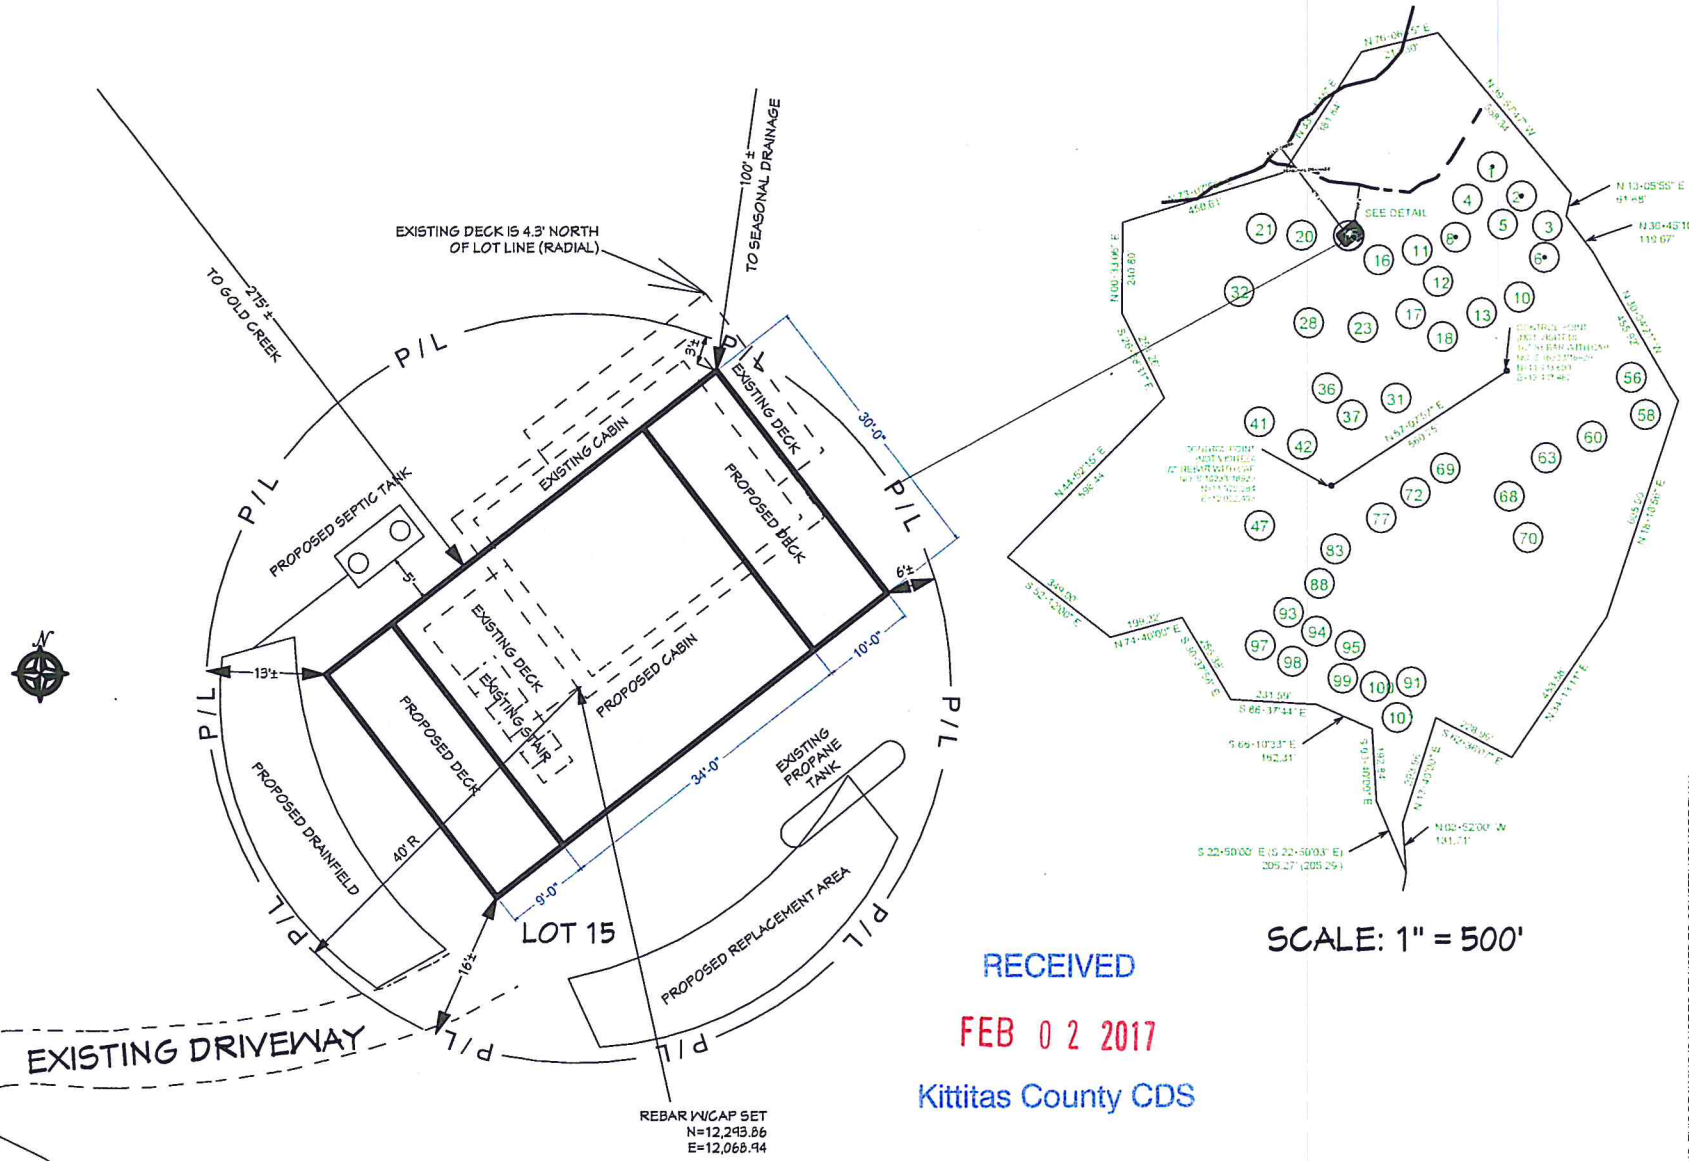

RECEIVED
FEB 02 2017
Kittitas County CDS

LOT 15 DETAIL

SCALE: 1" = 20'

1 0 1 2 3

SCALE 1" = 20'

COPYRIGHTED BY ALPINE DESIGN & INSPECTION, INC. THIS DRAWING IS NOT TO BE USED TO CONSTRUCT MORE THAN ONE BUILDING AT THE SITE LISTED OR ANY OTHER WITHOUT WRITTEN PERMISSION FROM THE COPYRIGHT HOLDER.

ALPINE DESIGN & INSPECTION, INC.
CLE ELUM, WA ELLENSBURG, WA
509.674.1597

COLMAN-SHAFFER SITE PLAN	PARCEL# 618135	15 GOLD CREEK LANE	SITE PLAN
			JANUARY 2017
			NO SCALE
			1/1