SITE PLAN

McNEELEY CABIN
21 KACHESS LN.
EASTON WA 98925

PROJECT:

CONSTRUCT AN UNCOVERED DECK BEHIND EXISTING SHOP

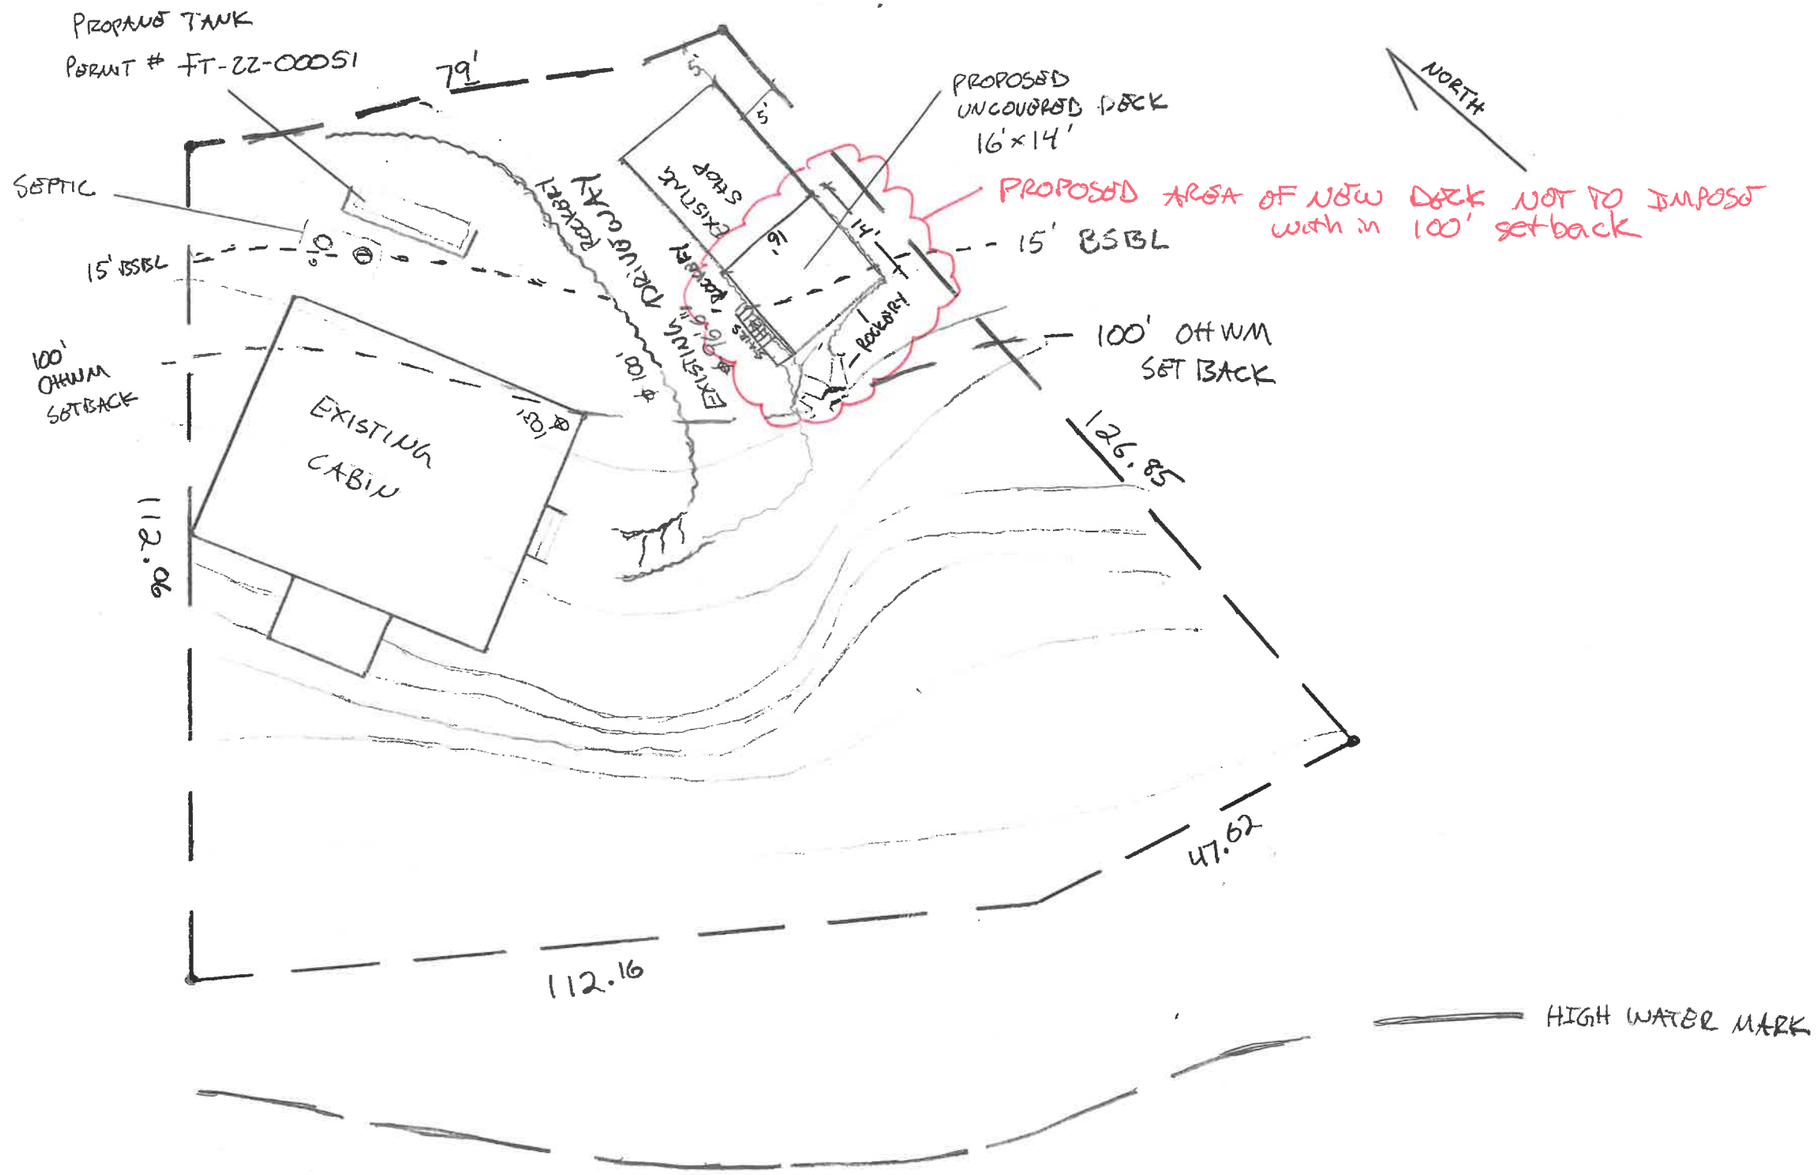

RECEIVED
JUL 24 2023
Kittitas County CDS

SCALE 20'=1"
10 20 40

DATE	PARCEL	ADDRESS
7/22/23	938336	21 KACHESS LN. EASTON WA 98925