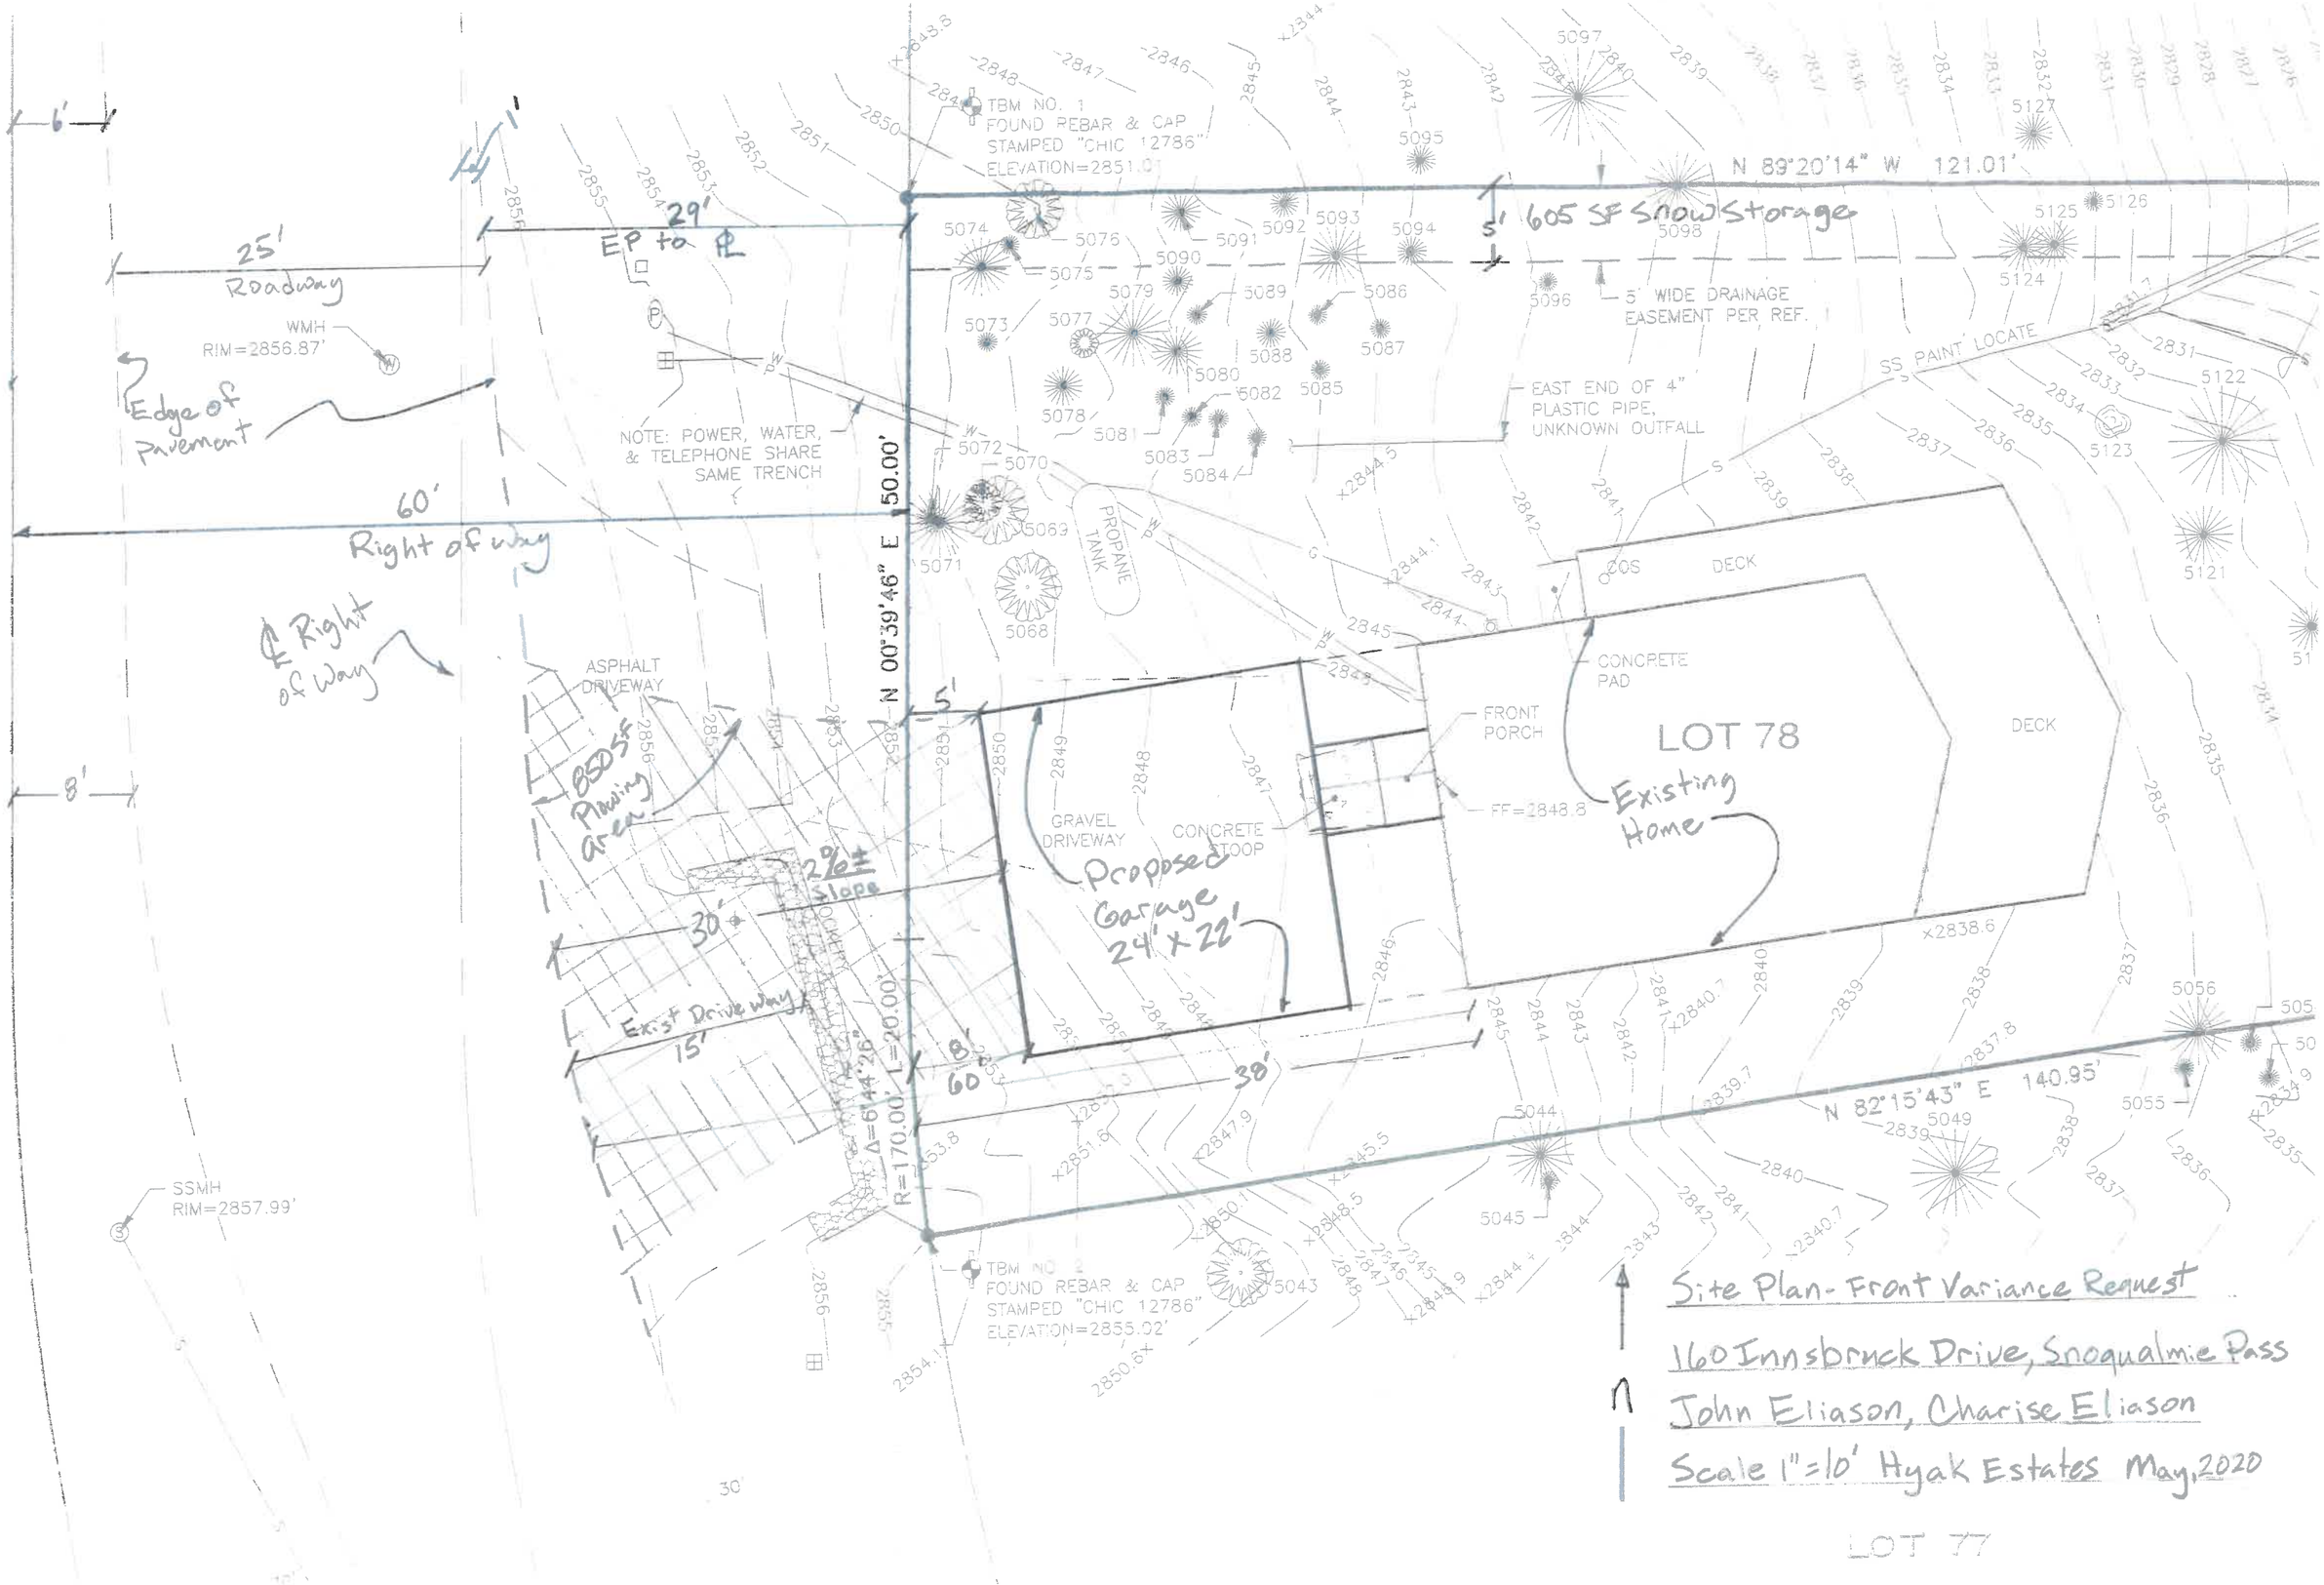

TBM NO. 1
FOUND REBAR & CAP
STAMPED "CHIC 12786"
ELEVATION=2851.01
N 89°20'14" W 121.01'
605 SF Snow Storage
5' WIDE DRAINAGE EASEMENT PER REF.
EAST END OF 4" PLASTIC PIPE, UNKNOWN OUTFALL
SS PAINT LOCATE
25' Roadway
29' EP to ℄
WMH
RIM=2856.87'
Edge of Pavement
NOTE: POWER, WATER, & TELEPHONE SHARE SAME TRENCH
60' Right of way
℄ Right of Way
N 00°39'46" E 50.00'
PROPANE TANK
ASPHALT DRIVEWAY
850 SF Plowing area
2% ± Slope
30'
Exist Driveway 15'
R=170.00' L=20.00'
Δ=6°44'26"
GRAVEL DRIVEWAY
CONCRETE STOOP
Proposed Garage 24' x 22'
FRONT PORCH
FF=2848.8
CONCRETE PAD
LOT 78
DECK
Existing Home
N 82°15'43" E 140.95'
SSMH
RIM=2857.99'
TBM NO. 2
FOUND REBAR & CAP
STAMPED "CHIC 12786"
ELEVATION=2855.02'
Site Plan- Front Variance Request
160 Innsbruck Drive, Snoqualmie Pass
John Eliason, Charise Eliason
Scale 1"=10' Hyak Estates May, 2020
LOT 77