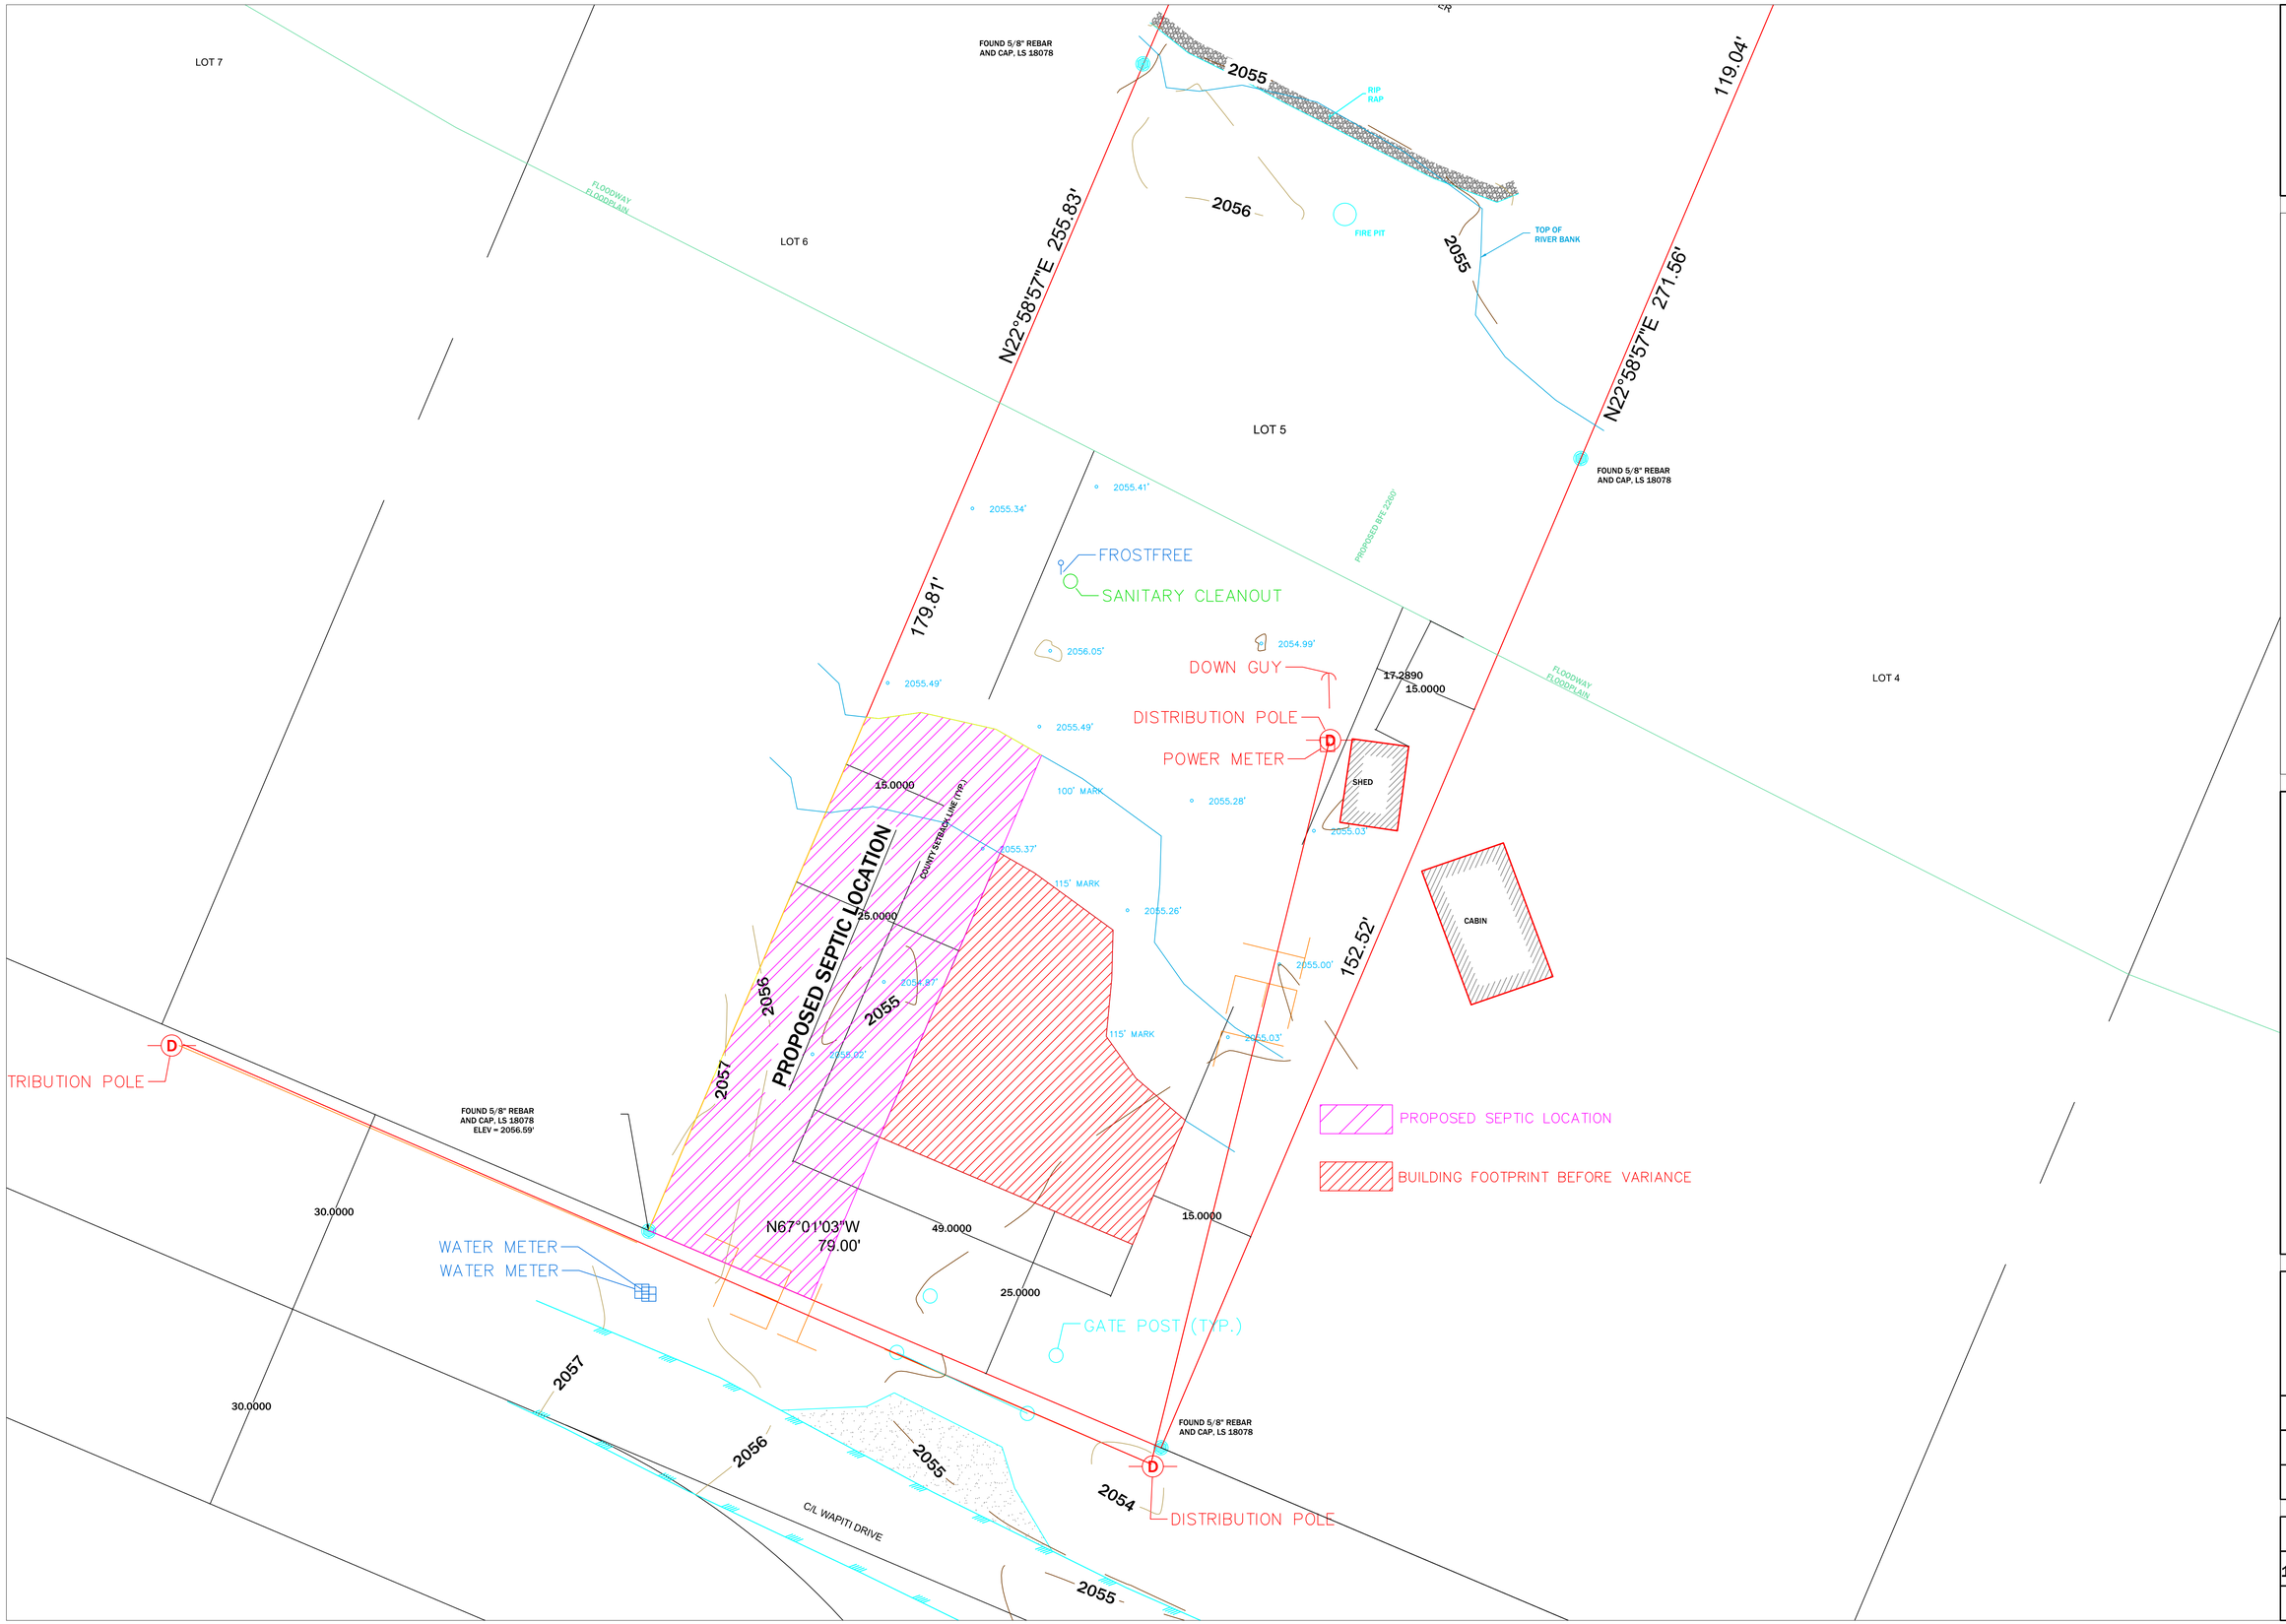


Project Name and Address

DAN CHAPPELLE
1211 WAPITI DR
CLE ELUM, WA
PARCEL # 620534

Job Number:

Drawn By: F.H

Approved By:

Drawing name: PRELIM SITE MAP

Date 10-12-2023

Scale 1" = 10'

Sheet A.0