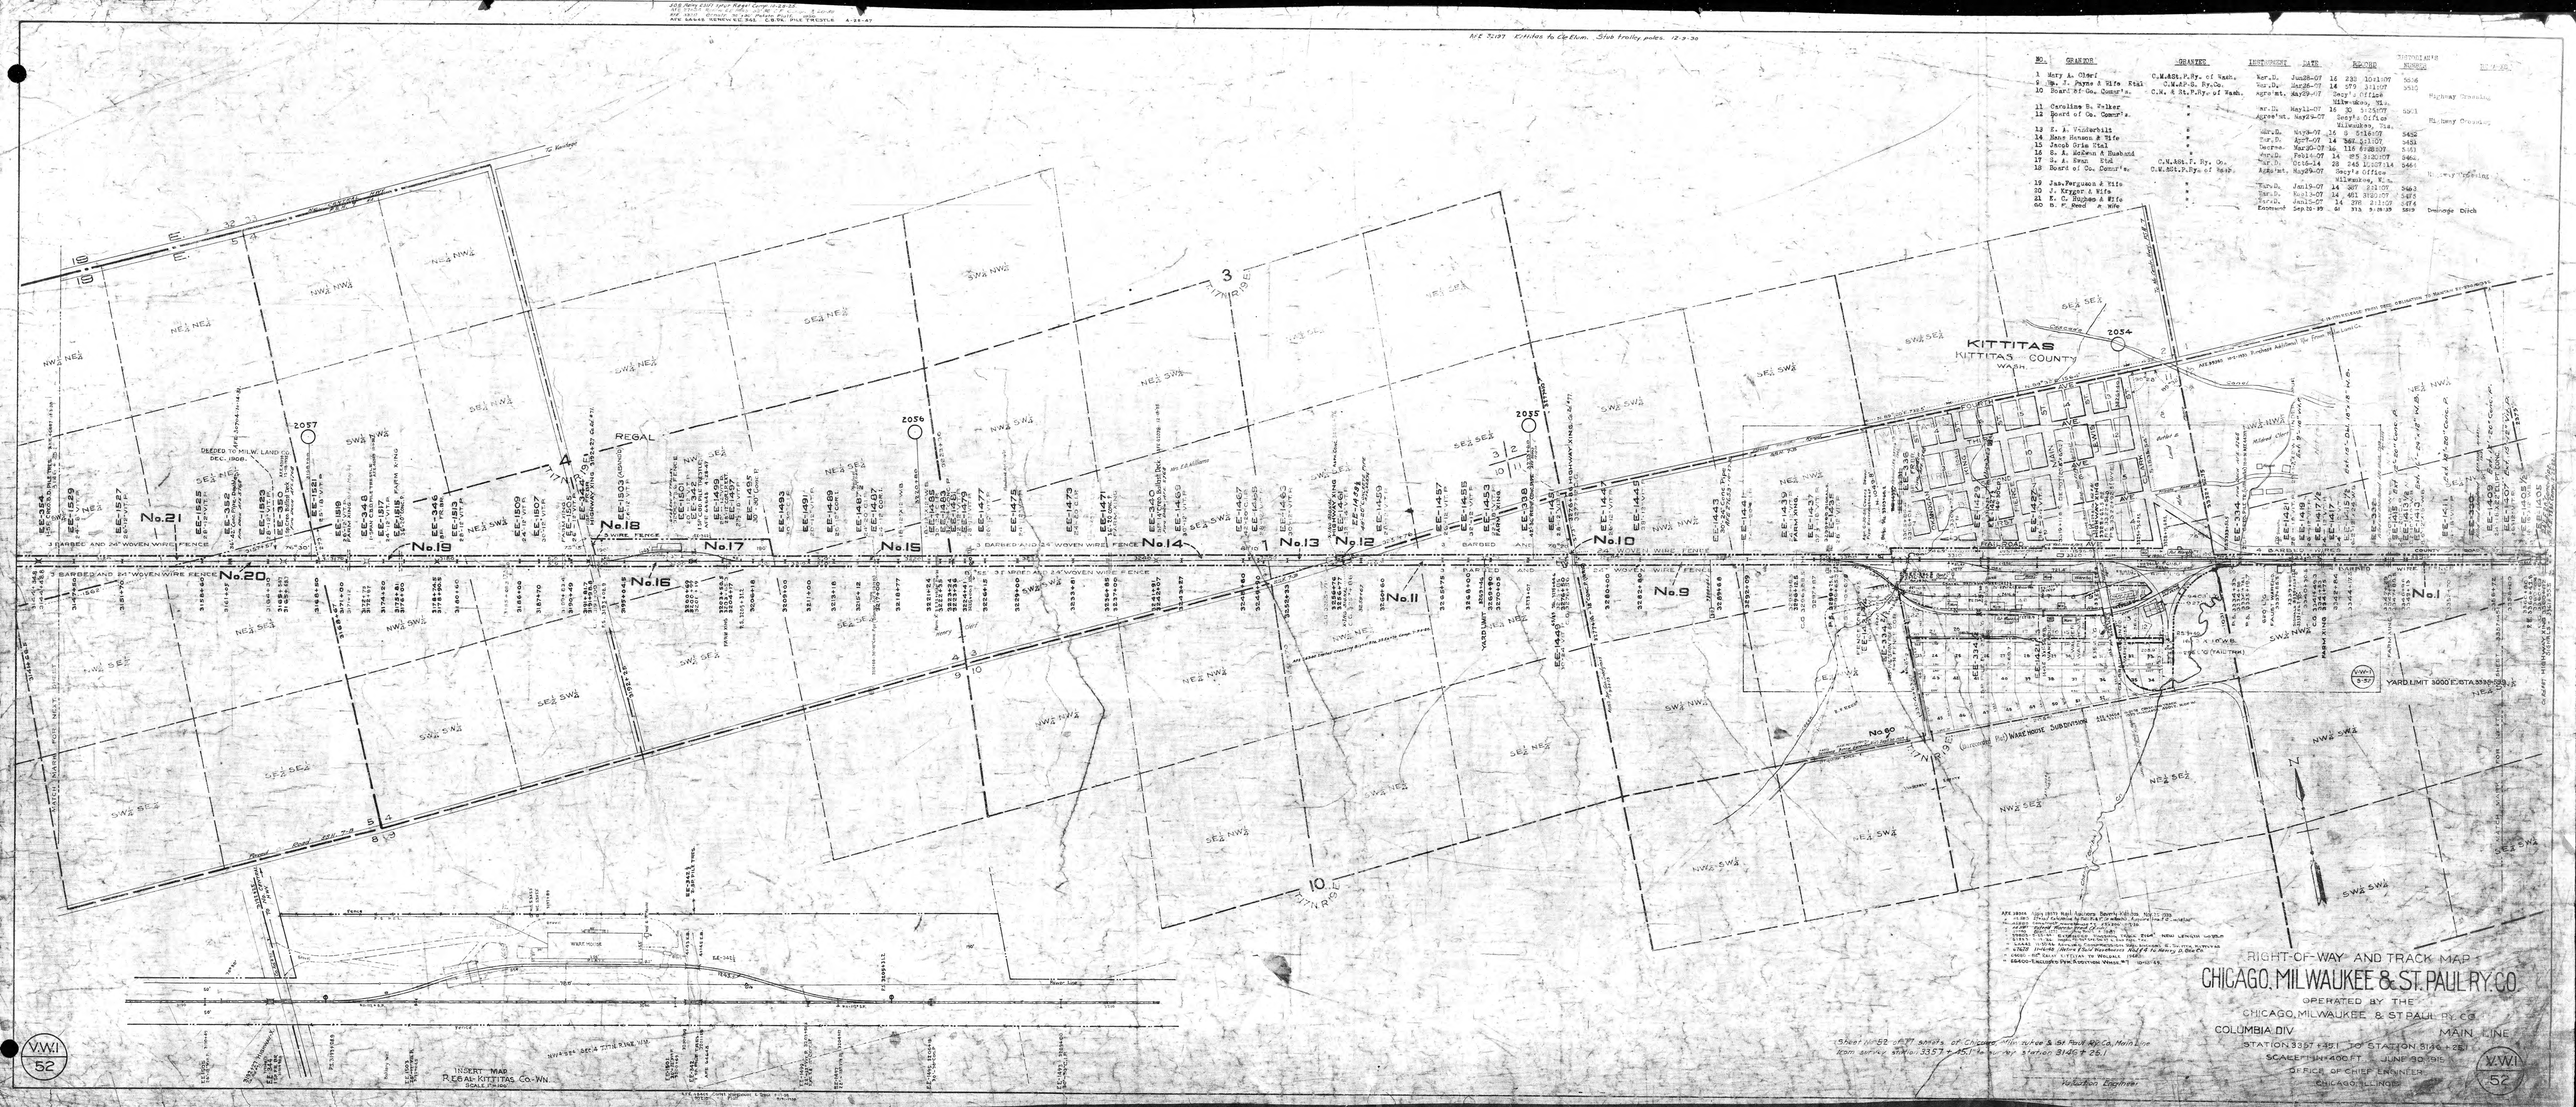
KITTITAS
KITTITAS COUNTY
WASH.
REGAL
No.1
No.2
No.3
No.4
No.5
No.6
No.7
No.8
No.9
No.10
No.11
No.12
No.13
No.14
No.15
No.16
No.17
No.18
No.19
No.20
No.21
No.60
2054
2055
2056
2057
YARD LIMIT 3000 FT STA 3330+00
INSERT MAP
REGAL-KITTITAS CO.-WN.
SCALE 1"=400'
RIGHT-OF-WAY AND TRACK MAP
CHICAGO, MILWAUKEE & ST. PAUL RY. CO.
OPERATED BY THE
CHICAGO, MILWAUKEE & ST PAUL RY. CO.
COLUMBIA DIV
MAIN LINE
STATION 3357+45.1 TO STATION 3146+25.1
SCALE 1 INCH = 400 FT
JUNE 30 1915
OFFICE OF CHIEF ENGINEER
CHICAGO, ILLINOIS
V.W.I. 52