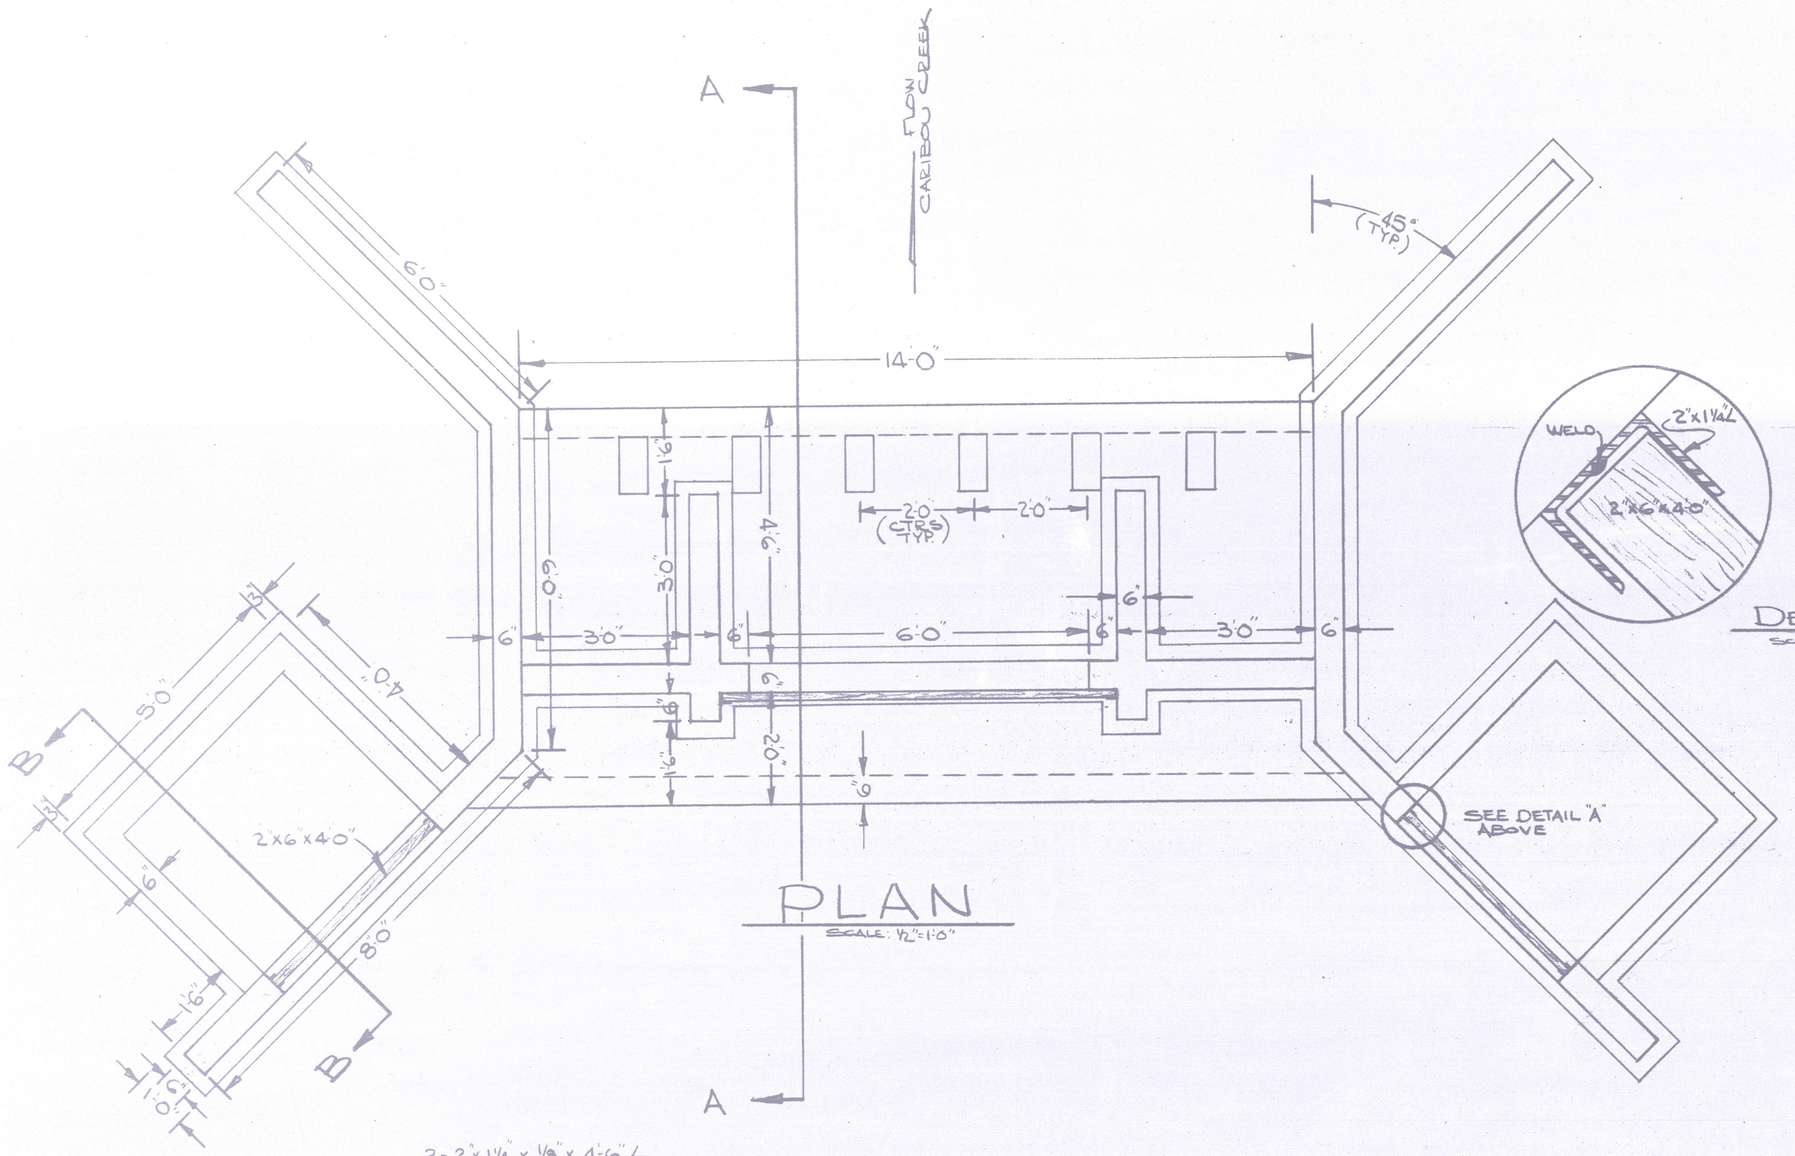

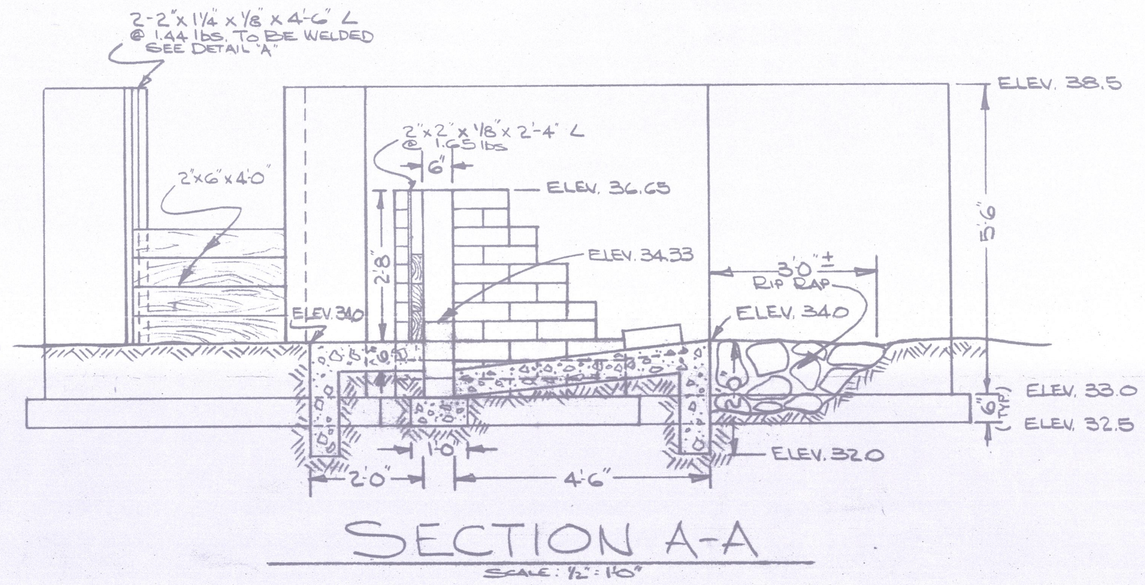

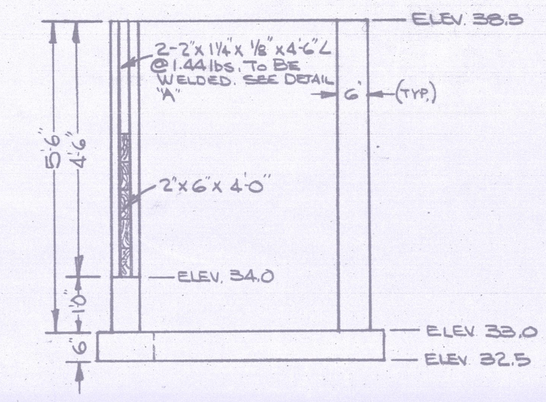

DATE	REVISION	BY
6-23-82	SPLASH BOARD SUPPORT WALLS REMOVED. SEE DETAILS OF RECONSTRUCTION DWG. 14-43-A	DML

N. CARIBOU ROAD

IRRIGATION STRUCTURE OVER CARIBOU CREEK

SCALE: As Shown
DRAWN BY: SAY DATE: 10/74

CRP 4-73

APPROVED: _____ DATE _____ KITTITAS Co. ENGINEER