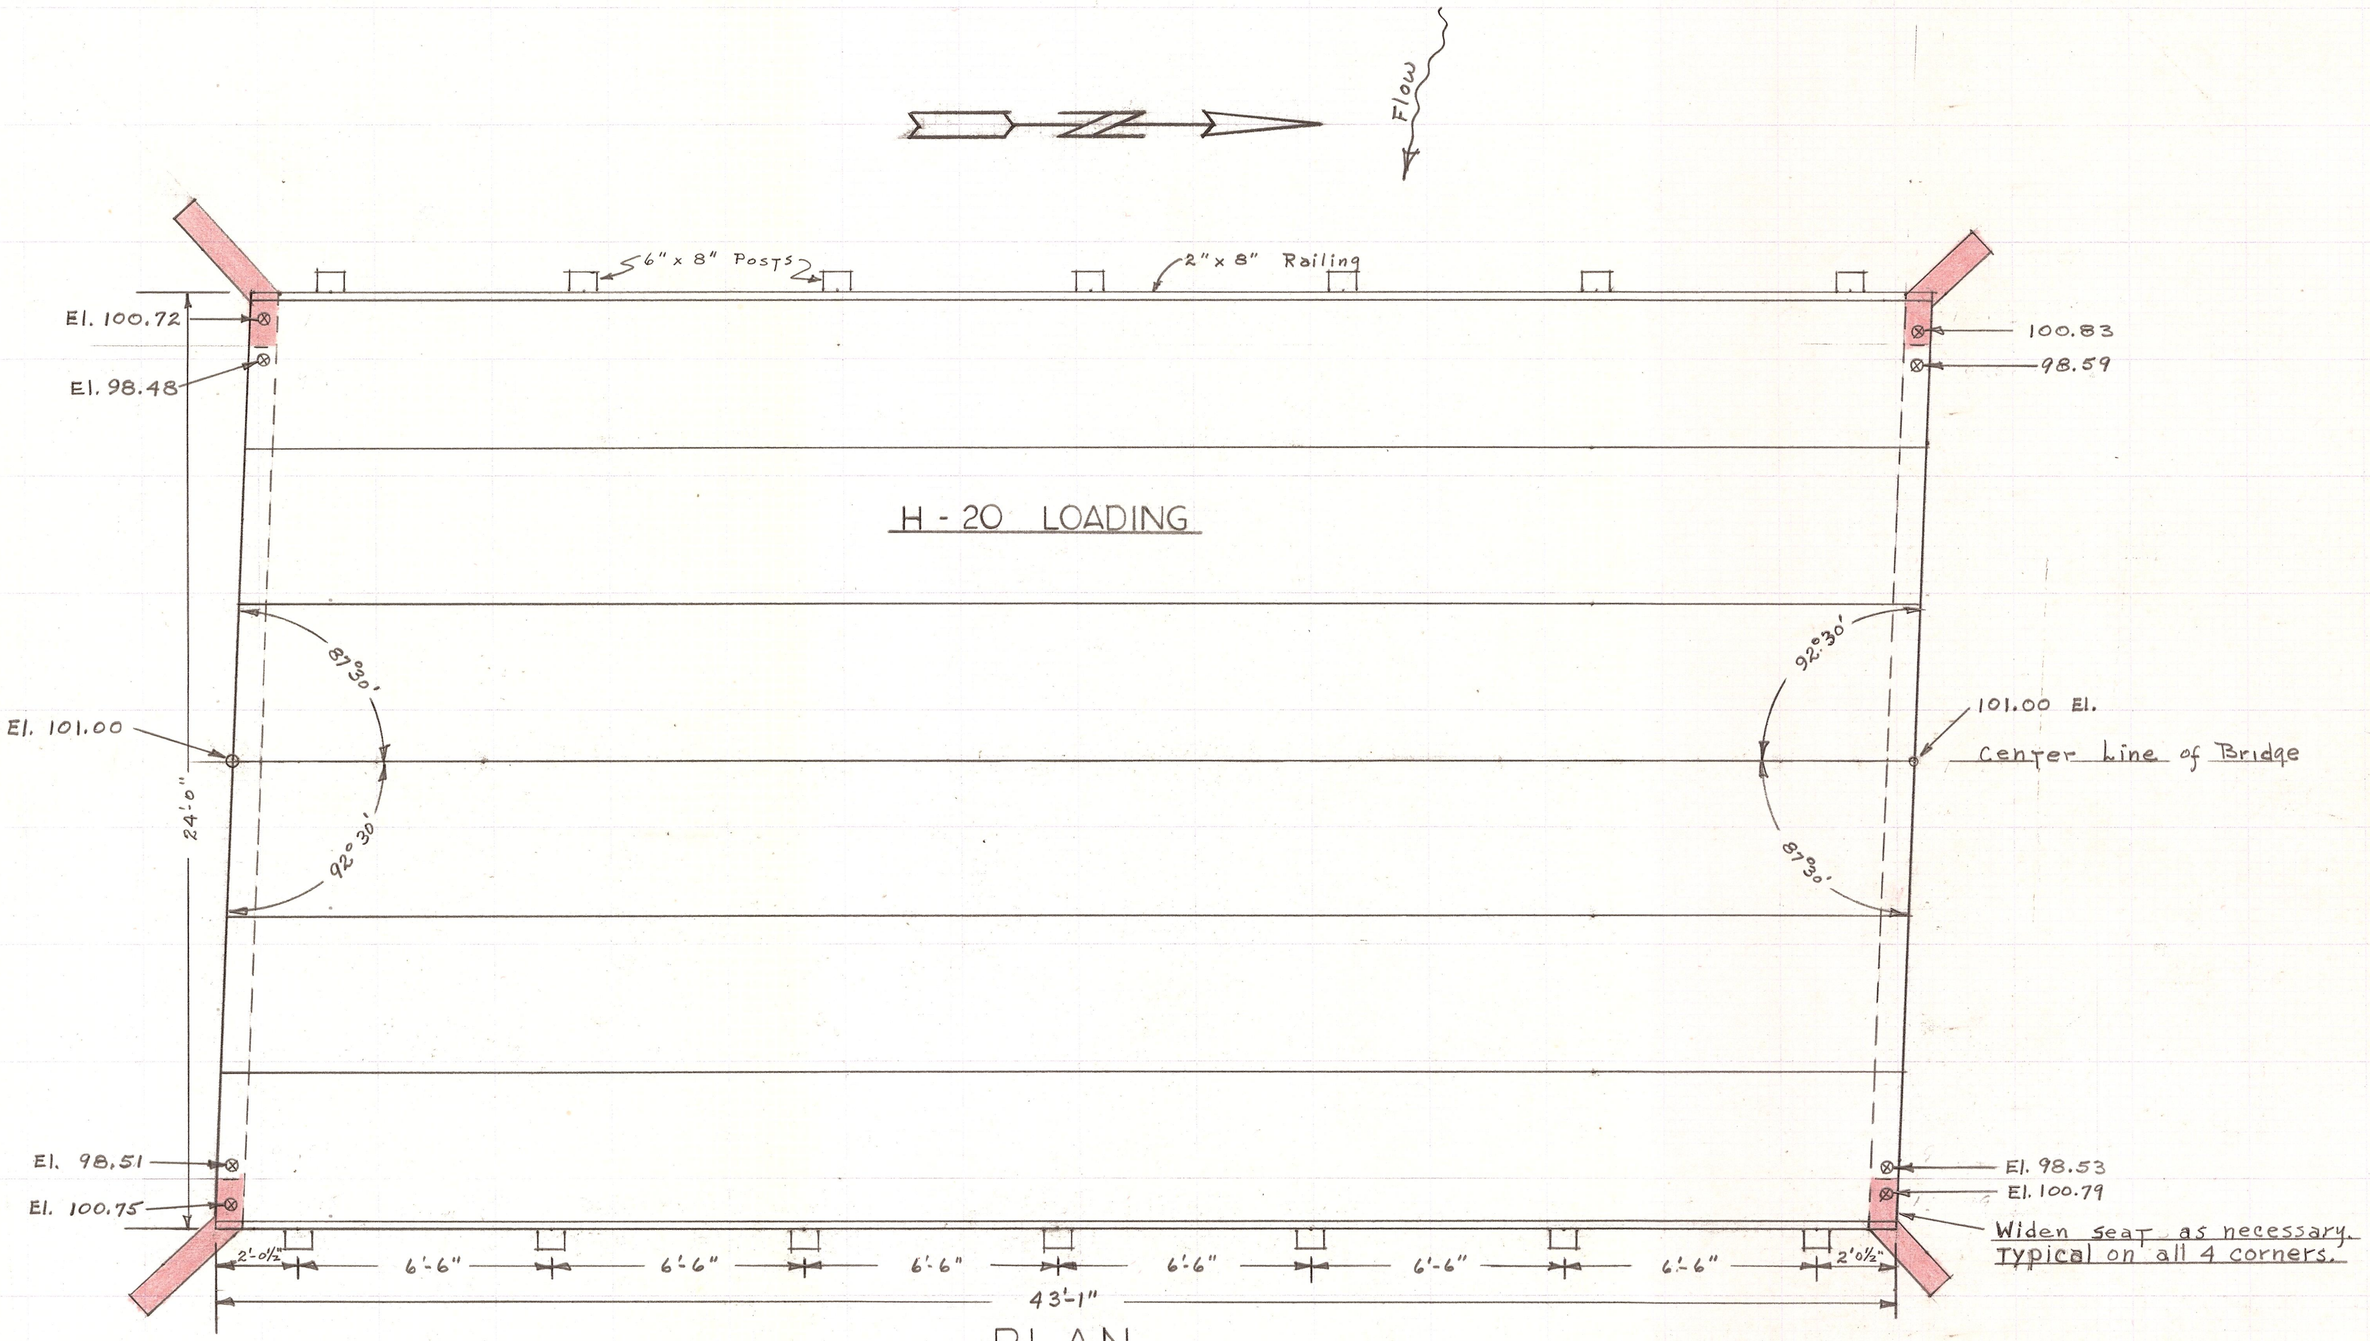

PLAN

Scale = 1" = 3'-0"

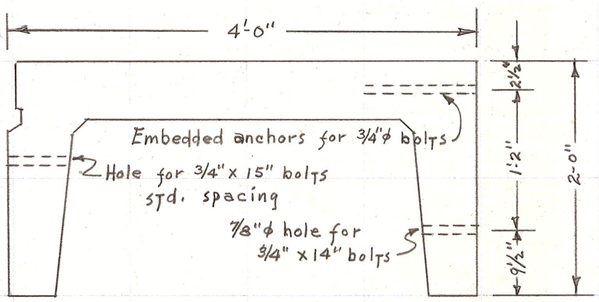

SECTION THRU OUTSIDE SLABS

Scale 1" = 1'-0"

NOTE Seats on each abutment wall shall be raised with concrete to Elev. 99.00. See cross section below.

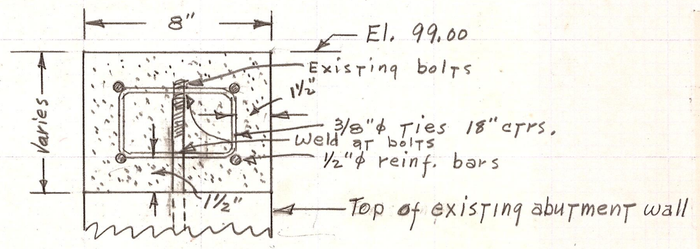

SECTION THRU SEAT

Scale 1" = 6"

MAP AND PROFILE

COUNTY ROAD PROJECT NO. _____

COOKE CANYON ROAD

COUNTY ENGINEER KITTITAS COUNTY, WASH.
ELLENSBURG, WASHINGTON

BRIDGE NO. 80181

SHEET OF SHEETS

D. E. AKINS
COUNTY ROAD ENGINEER

15-36