T.17N.R.23E. W.M.

SEC. 19

VANTAGE SUNLAND PLAT

Δ 90° RT.
D 72°
P.I. 1+57.35
T 79.50
P.C. 0+77.85
L 124.88
P.T. 2+02.73

Δ 67° 54' LT.
D 87°
P.I. 3+49.68
T 142.87
P.C. 2+06.81
L 251.48
P.T. 4+58.29

VE STA 4+83.3 P.I.
S 22° 55' 30" E
℄ STATE HWY.
N 67° 04' 30" E 77.85
STA 0.00 = STA 4+92.15 ℄ OLD STATE HWY.
S 22° 55' 30" E 4.08
5+00
30'
30'
HOLIDAY AVENUE
N 89° 10' 30" E 357.05'
Sta. 0+00
Beginning of Project
SEC. CORNER FOUND
IRON PIN
Y 587,110.00
X 2,128,783.64
19 20
30 29
Sta. 8+15.34
End of Project
N 0° 02' 24" W 190.0'
N 87° 36' 38" E 210.0'
TAKE LINE
N 45° 39' 15" E 63.26'
WANAPUM POOL
EAST RAMP RD.

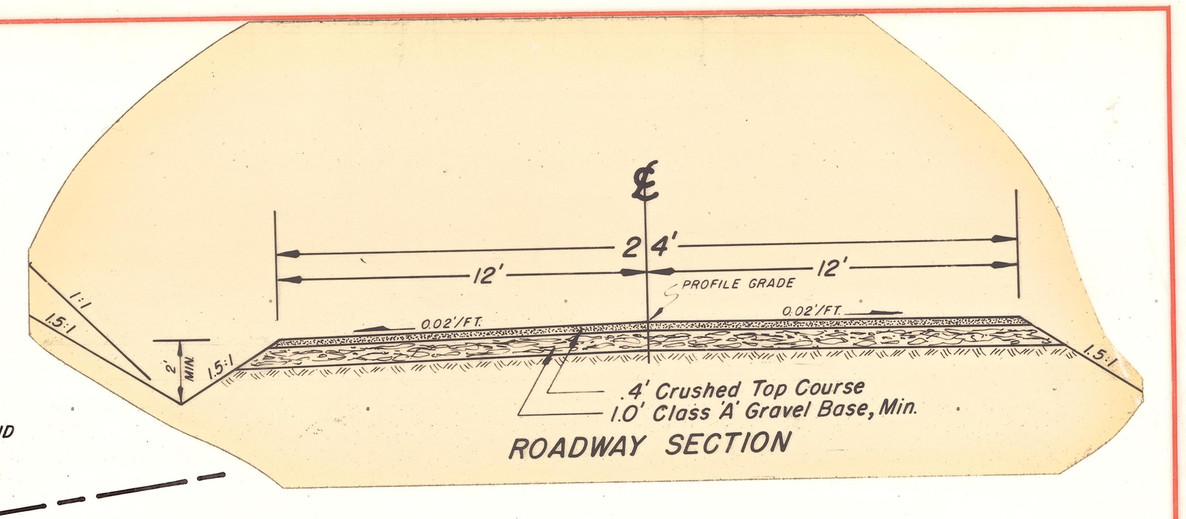

ROADWAY SECTION

OFFICE OF COUNTY ROAD ENGINEER
KITTITAS COUNTY
ELLENSBURG, WASHINGTON

HOLIDAY AVENUE

SCALE: H 1"= 50' V 1"= 5'
C R P
DRAWN BY B.S. DATE AUGUST, 1970 SHEET / OF /
APPROVED: DATE COUNTY ROAD ENGINEER

PLAN
SURVEYED
PLOTTED
ALIGNMENT CHECKED
RT. OF WAY CHECKED
NOTE BOOK
NO.
BY
DATE

PROFILE
SURVEYED
PLOTTED
GRADES CHECKED
B.M.s NOTED
STRUCTURE NOTATNS CHKD
NOTE BOOK
NO.
BY
DATE

998
Sta. 0+00
Beginning of Project
Sta. 8+15.34
End of Project
4367
90
80
70
60
50
40
0 1 2 3 4 5 6 7 8

HOLIDAY AVENUE

PLATE 1 PLAN - PROFILE 8 P R STANDARD
EUGENE DIETZGEN CO., CHICAGO - NEW YORK