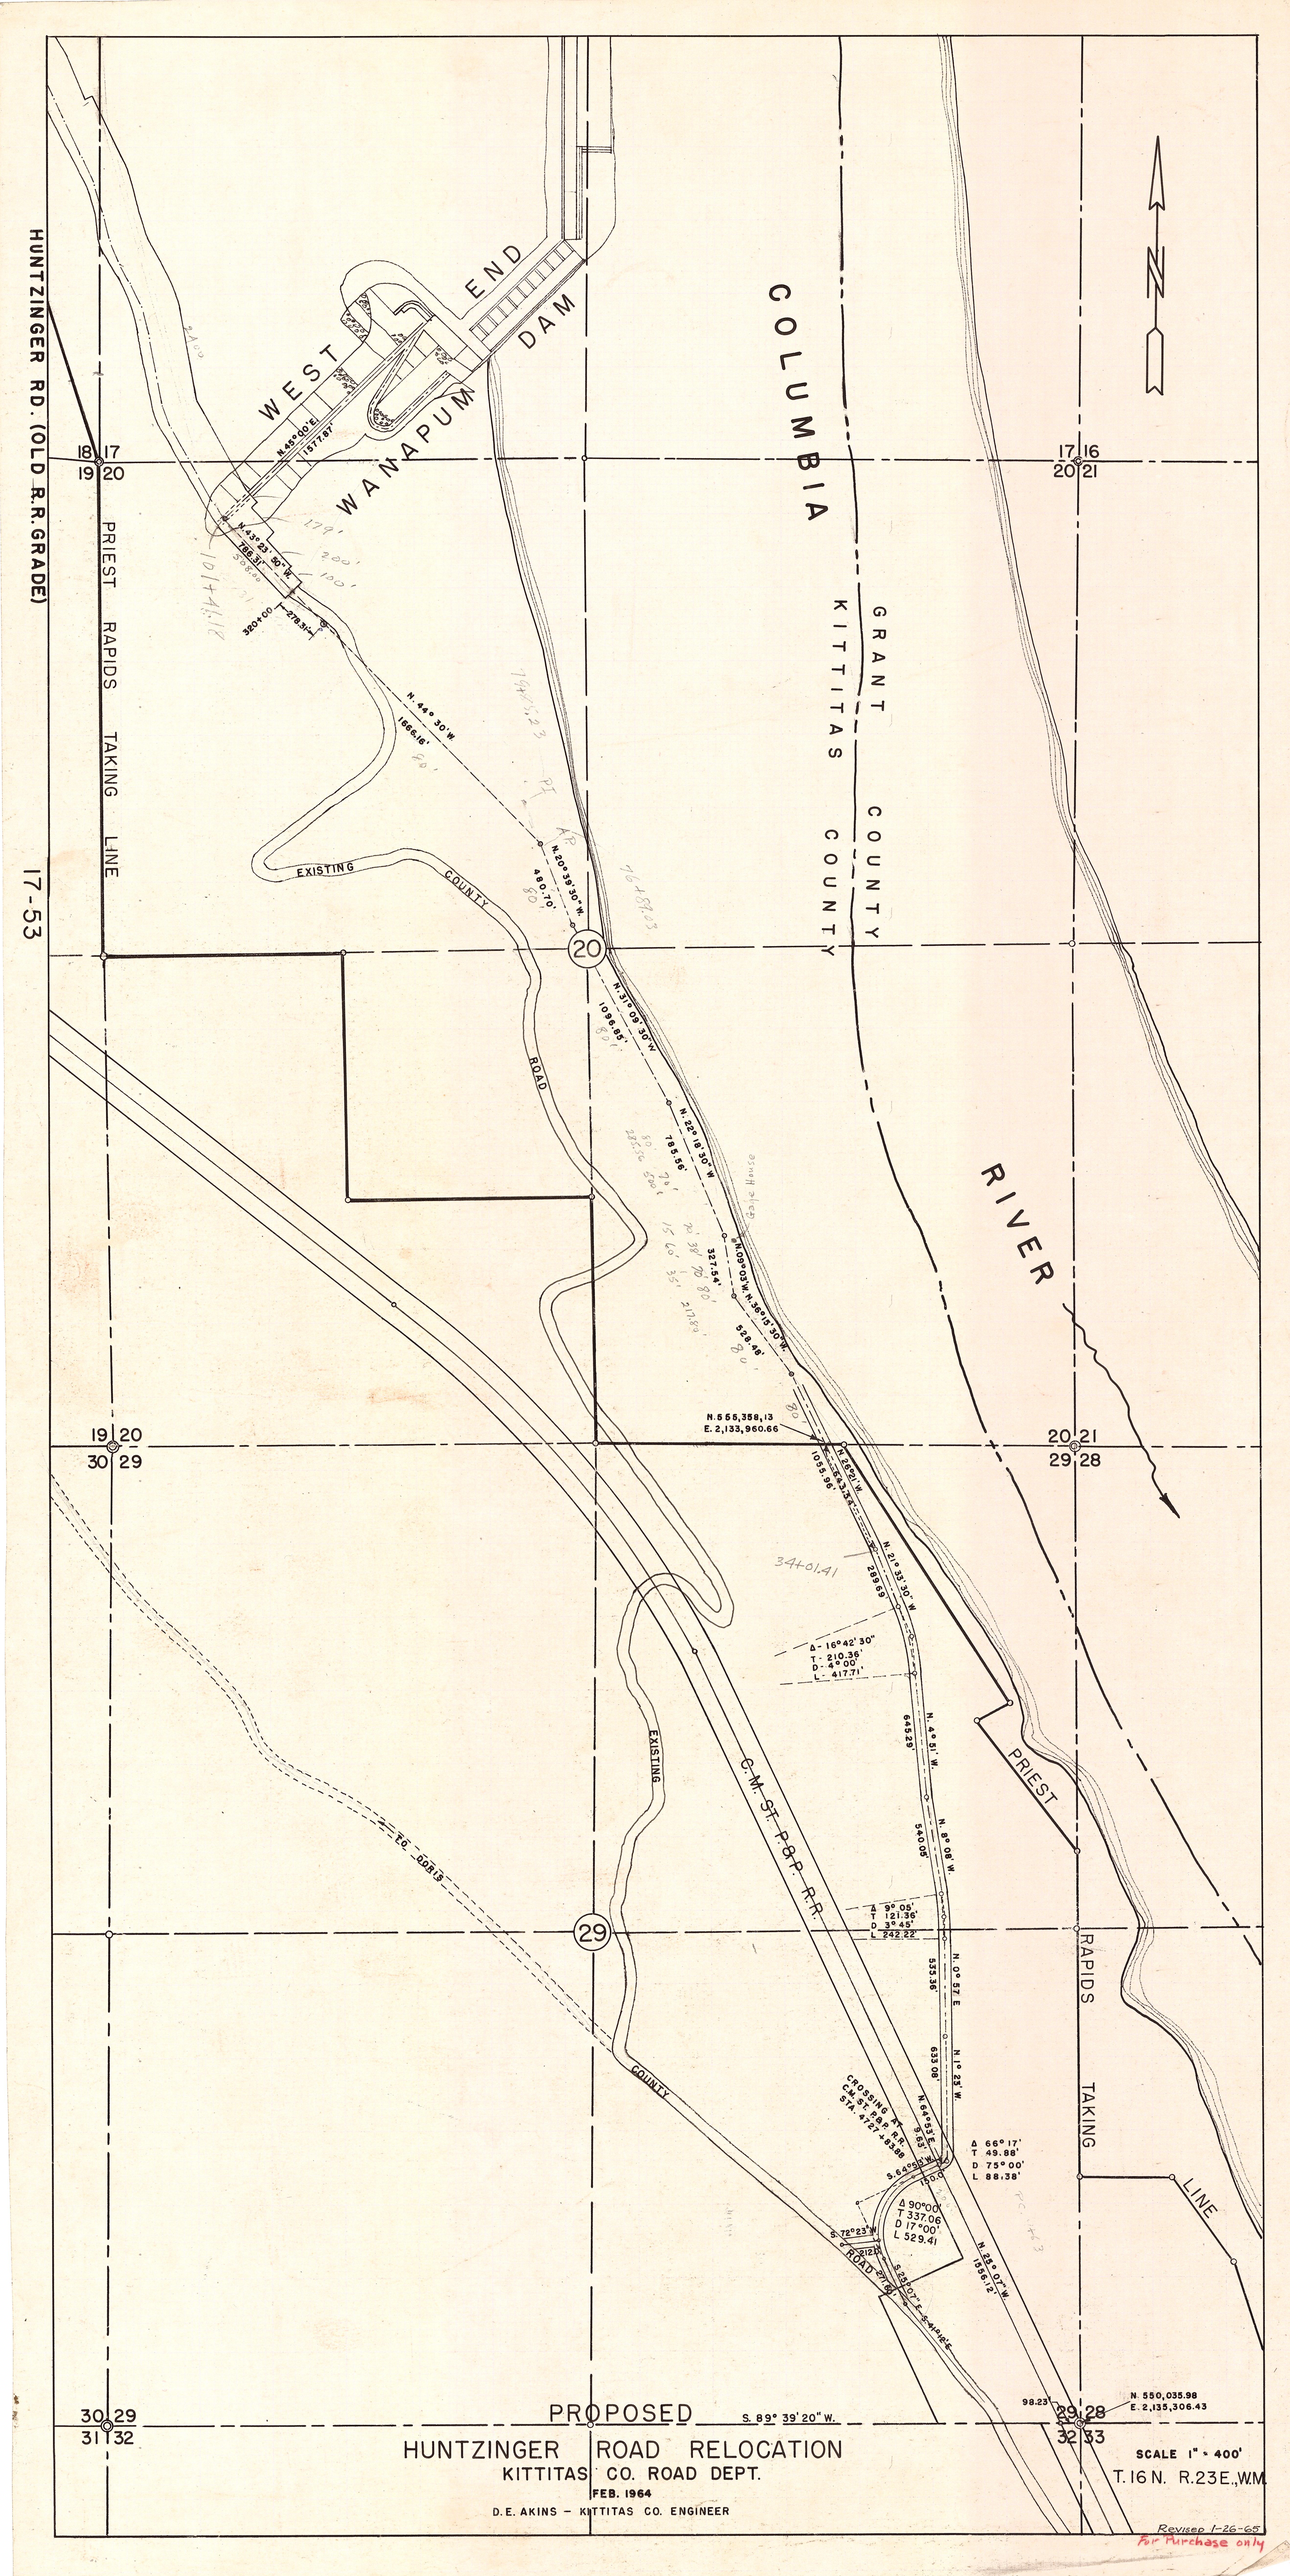
HUNTZINGER RD. (OLD R.R. GRADE)
17-53
WEST END
WANAPUM DAM
COLUMBIA
RIVER
GRANT COUNTY
KITTITAS COUNTY
PRIEST RAPIDS TAKING LINE
EXISTING COUNTY ROAD
C.M. ST. P.&P. R.R.
TO DORIS
PRIEST RAPIDS TAKING LINE
N. 555,358.13
E. 2,133,960.66
N. 550,035.98
E. 2,135,306.43
S. 89° 39' 20" W.
PROPOSED
HUNTZINGER ROAD RELOCATION
KITTITAS CO. ROAD DEPT.
FEB. 1964
D.E. AKINS - KITTITAS CO. ENGINEER
SCALE 1" = 400'
T. 16 N. R. 23 E., W.M.
Revised 1-26-65
For Purchase only