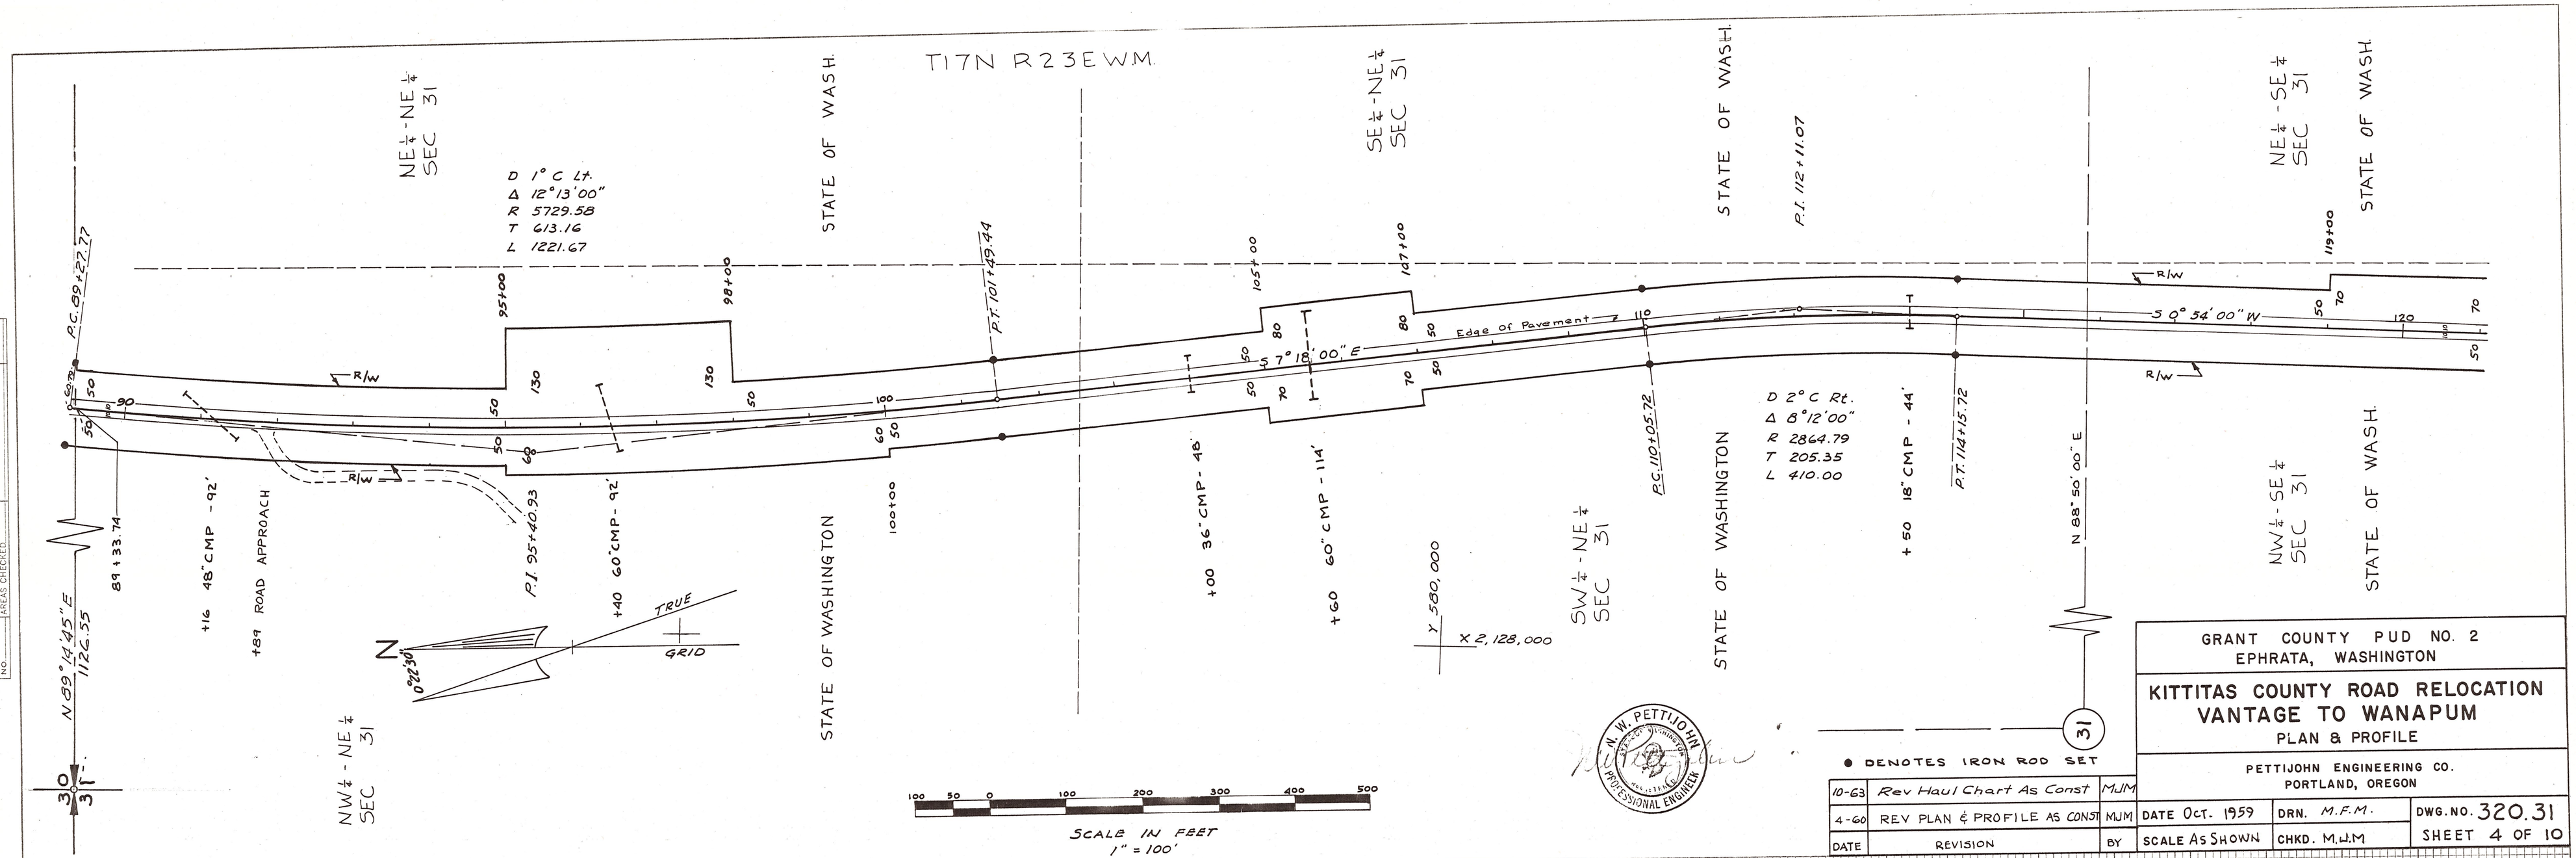

GRANT COUNTY PUD NO. 2
EPHRATA, WASHINGTON

KITTITAS COUNTY ROAD RELOCATION
VANTAGE TO WANAPUM
PLAN & PROFILE

PETTIJOHN ENGINEERING CO.
PORTLAND, OREGON

DATE	REVISION	BY
10-63	Rev Haul Chart As Const	MJM
4-60	REV PLAN & PROFILE AS CONST	MJM

DATE Oct. 1959 | DRN. M.F.M. | DWG. NO. 320.31
SCALE As SHOWN | CHKD. M.J.M | SHEET 4 OF 10

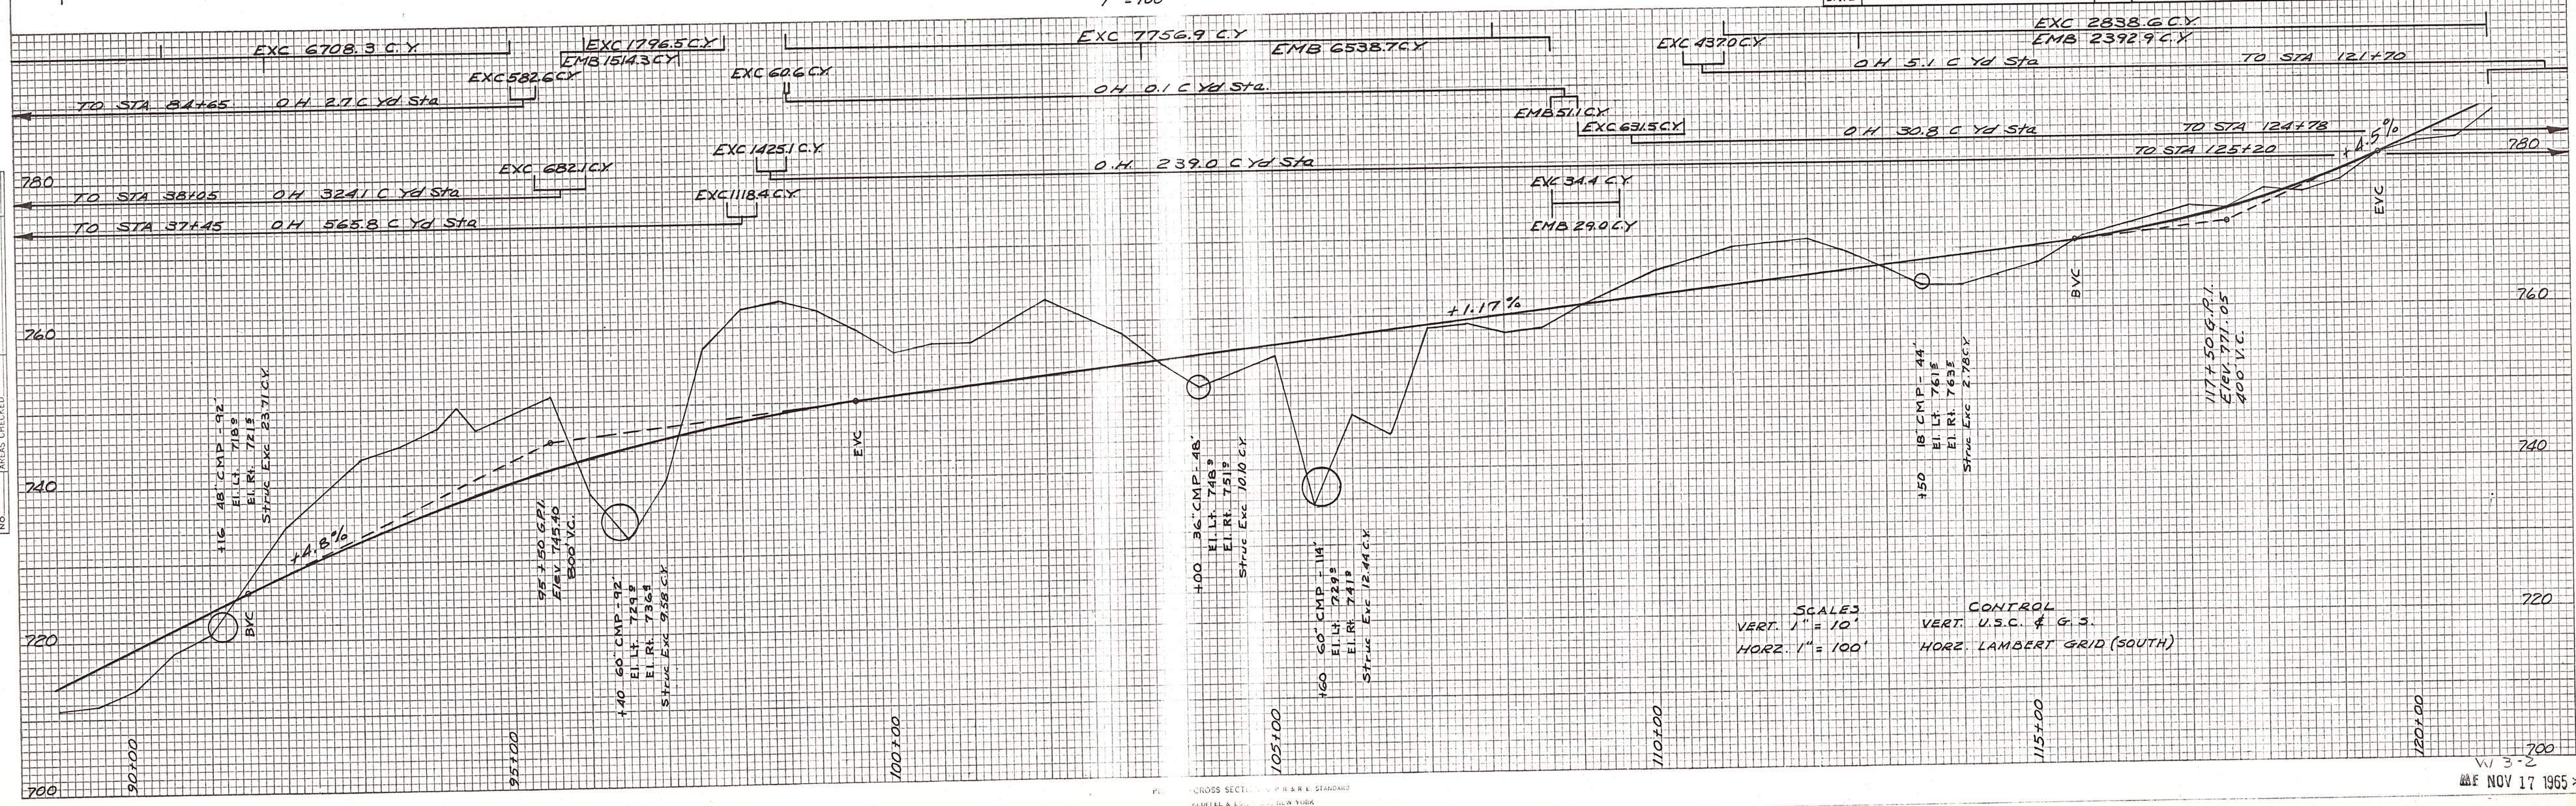

W 3-2
NOV 17 1965