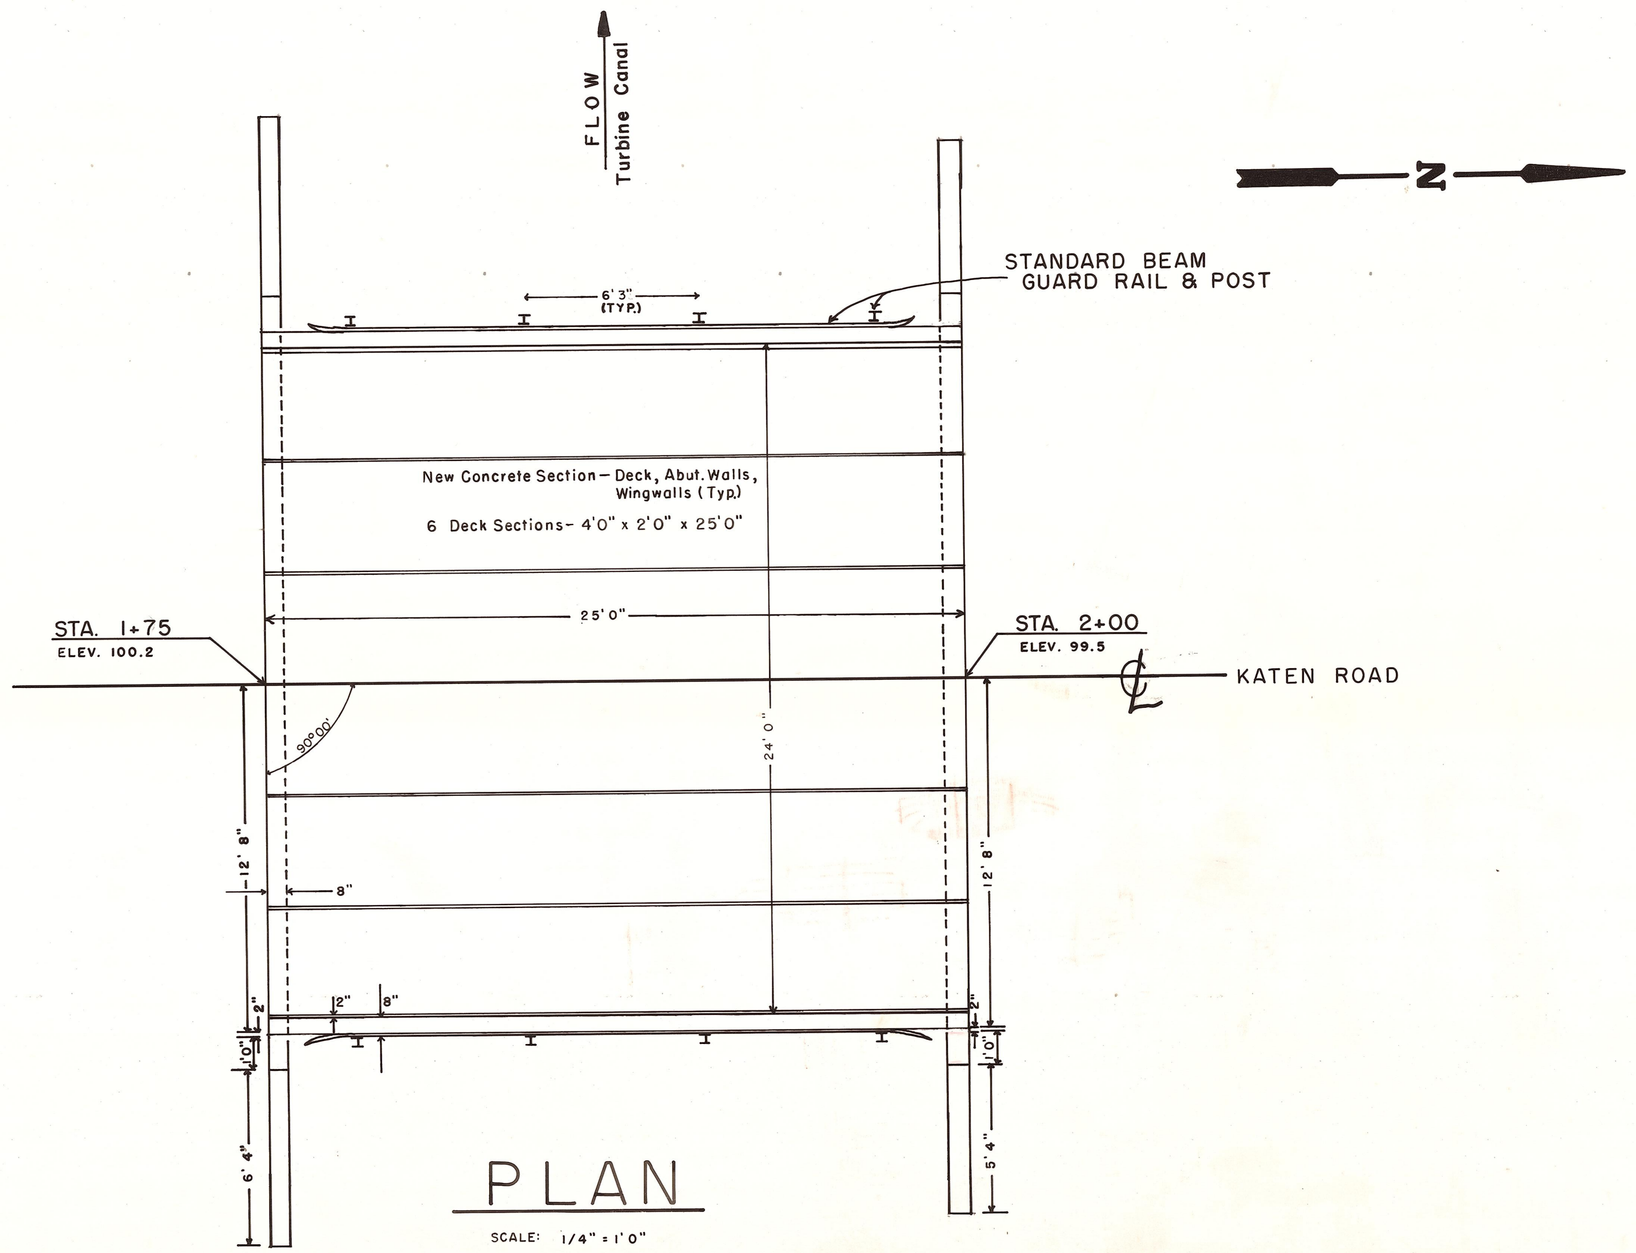

PLAN

SCALE: 1/4" = 1'0"

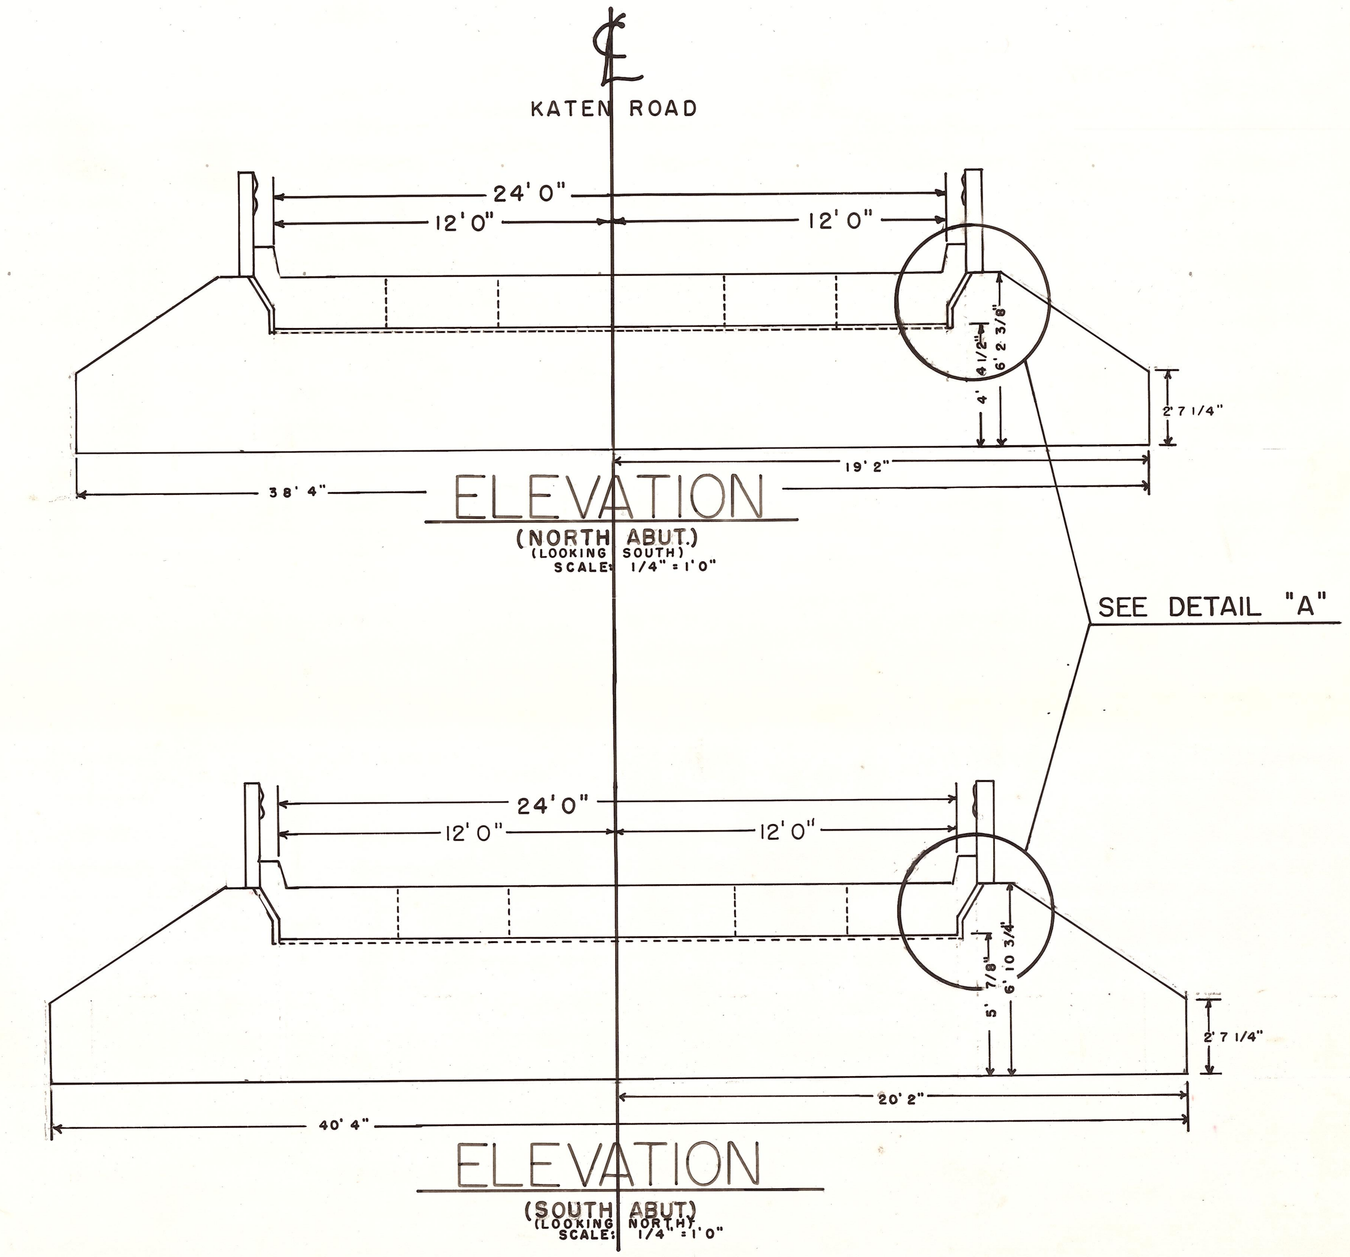

ELEVATION

(NORTH ABUT.)
(LOOKING SOUTH)
SCALE: 1/4" = 1'0"

SEE DETAIL "A"

ELEVATION

(SOUTH ABUT)
(LOOKING NORTH)
SCALE: 1/4" = 1'0"

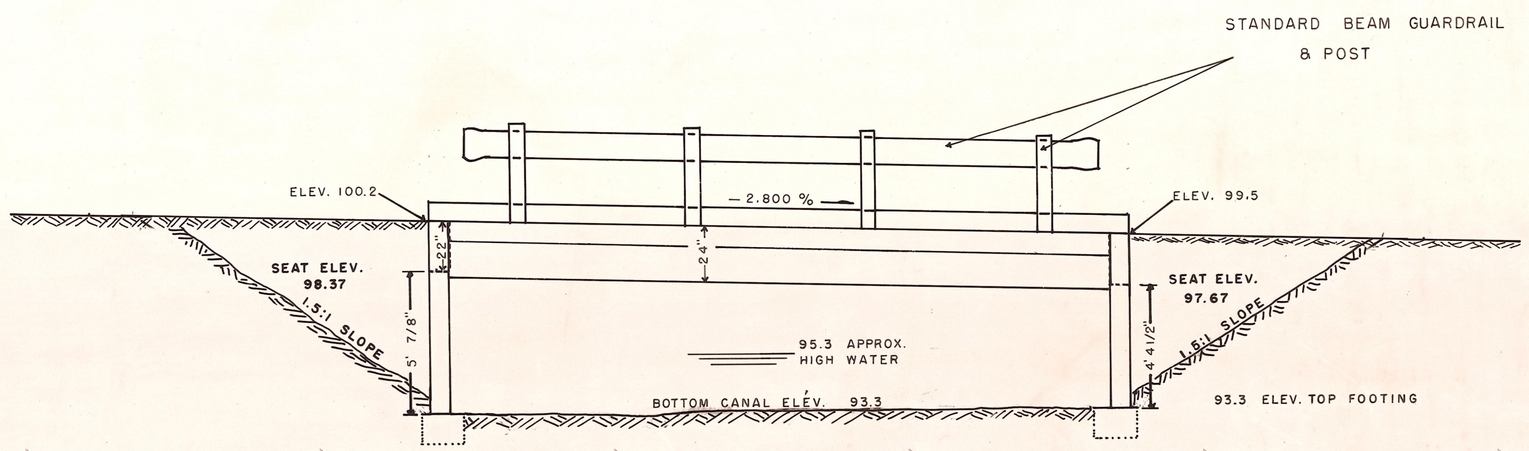

ELEVATION

SCALE: 1/4" = 1'0"

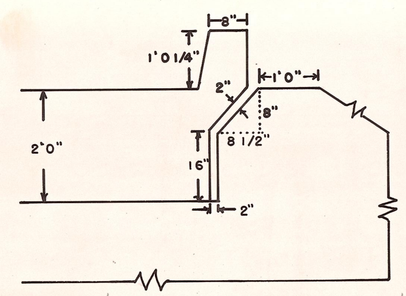

DETAIL "A"

SCALE: 1/2" = 1'0"

OFFICE OF COUNTY ROAD ENGINEER

KITTITAS COUNTY

ELLENSBURG, WASHINGTON

KATEN ROAD BRIDGE #60083

(TURBINE CANAL)

SCALE: H V AS SHOWN

CRP 3-75-J

DRAWN BY R.R. DATE Nov. 1975 SHEET 1 OF 1

APPROVED: 11/17/75 DATE

Gordon E. Blossom
COUNTY ROAD ENGINEER

GORDON E. BLOSSOM
STATE OF WASHINGTON
PROFESSIONAL ENGINEER