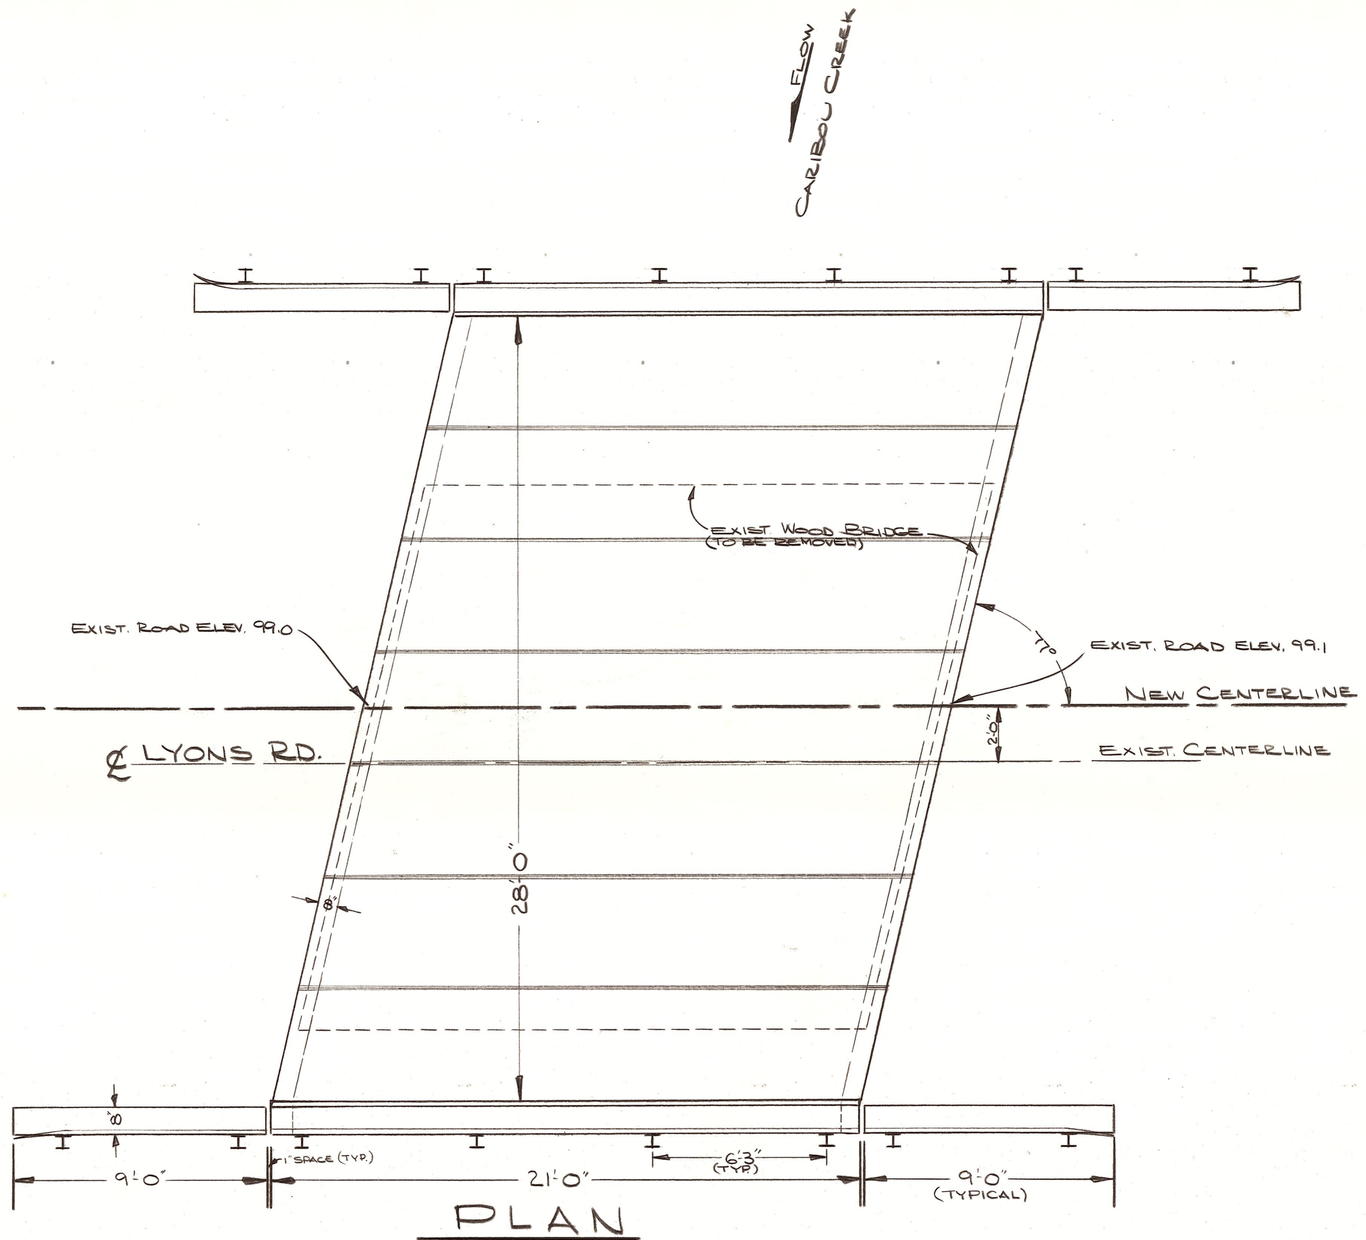

PLAN

SCALE: 1/4"=1'-0"

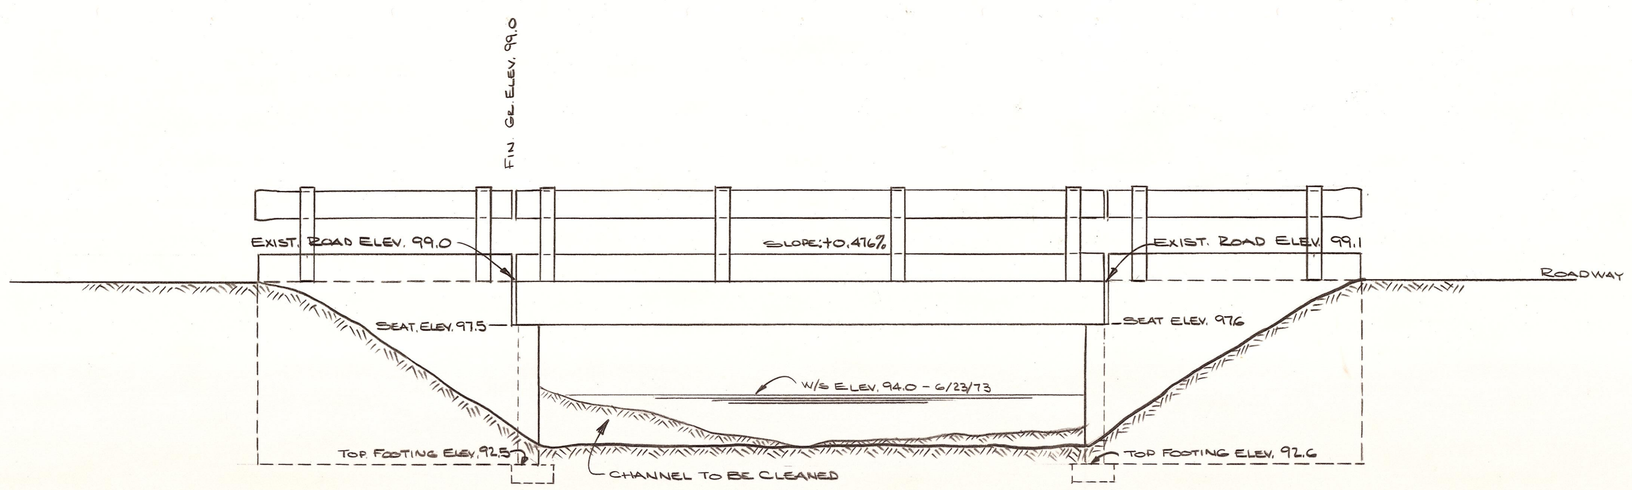

ELEVATION

SCALE: 1/4"=1'-0"

OFFICE OF COUNTY ROAD ENGINEER

KITTITAS COUNTY

ELLENSBURG, WASHINGTON

LYONS ROAD

BRIDGE # 80301

(OVER CARIBOU CREEK)

SCALE: H 1/4" = 1'-0" As Shown V

CRP

DRAWN BY SAY DATE JUNE, 1973 SHEET OF

APPROVED: July 16, 1973 Gordon E. Blossom
DATE COUNTY ROAD ENGINEER

GORDON E. BLOSSOM
STATE OF WASHINGTON
REGISTERED
PROFESSIONAL ENGINEER