T 18 N R 18 E W.M.

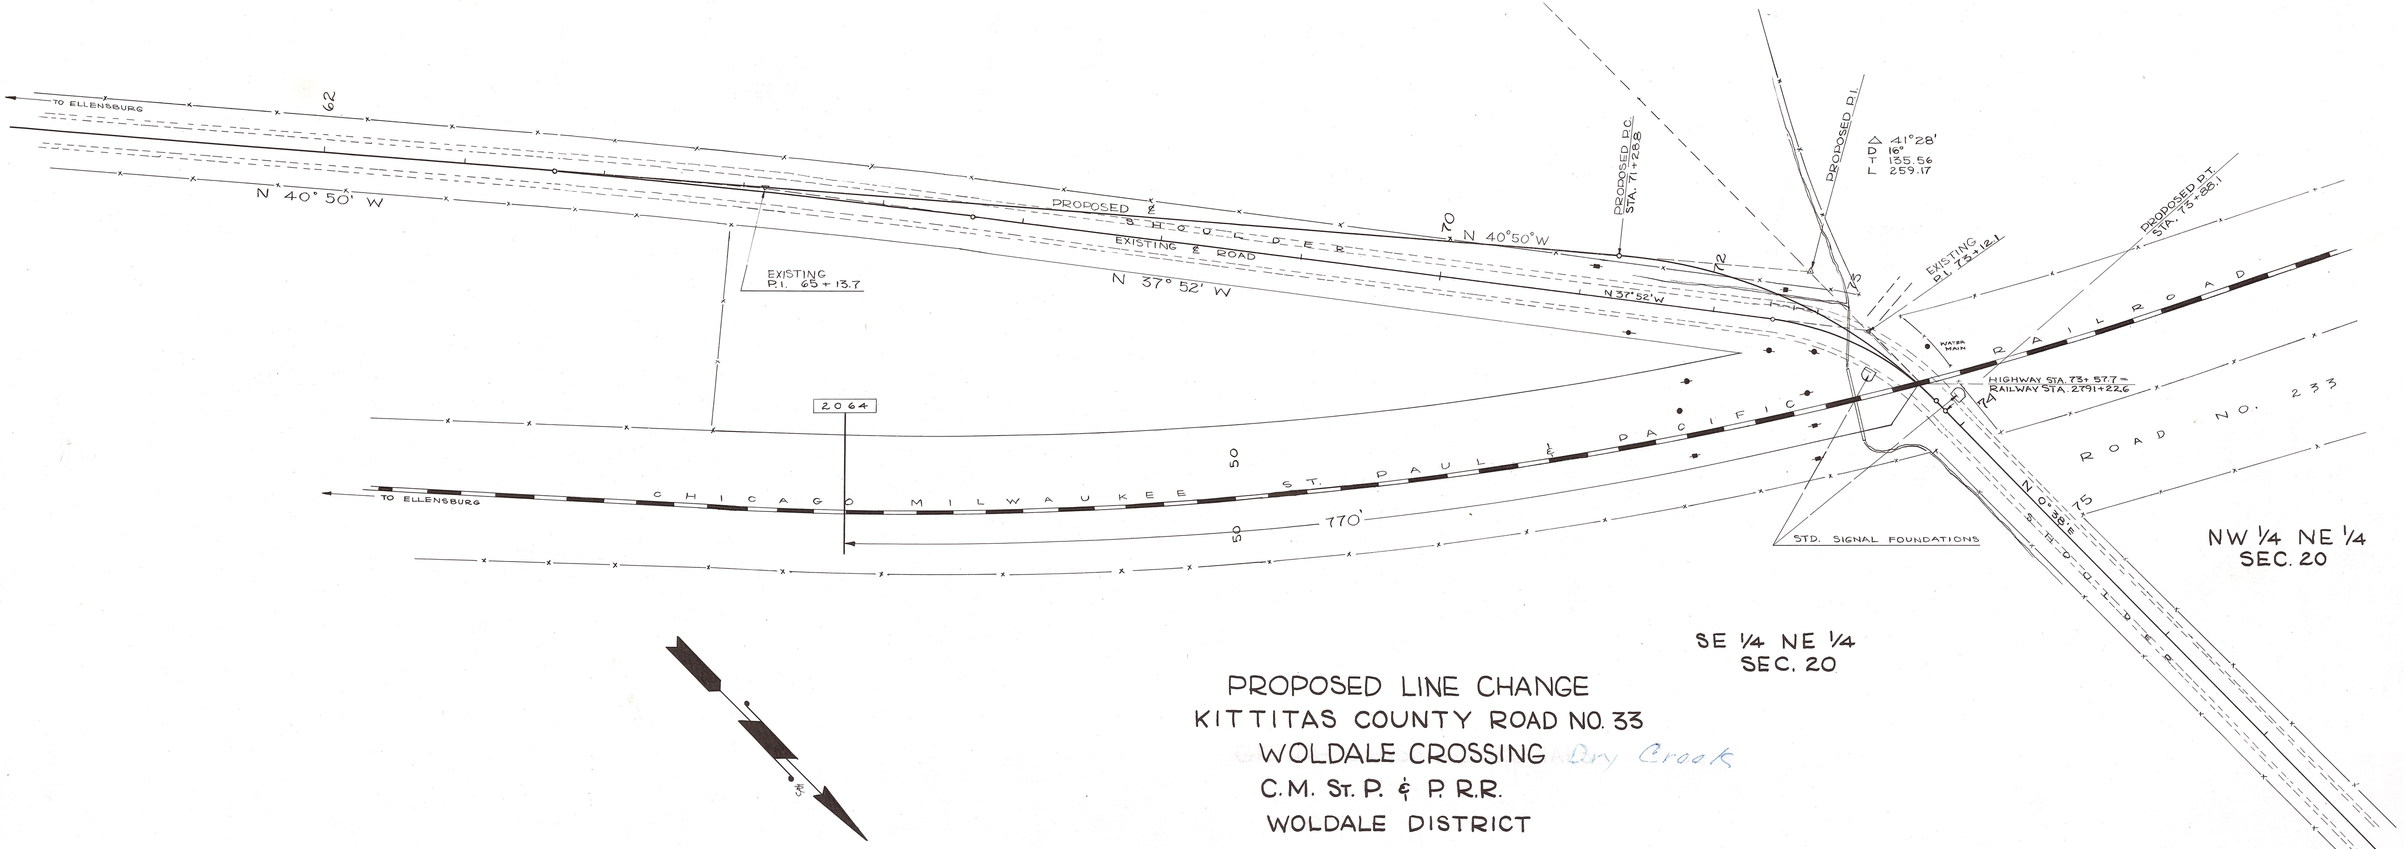

PROPOSED LINE CHANGE
KITTITAS COUNTY ROAD NO. 33
WOLDALE CROSSING Dry Creek
C.M. ST. P. & P. R.R.
WOLDALE DISTRICT

KITTITAS COUNTY, WASHINGTON

APPROVED _____ _____

SCALE: 1" = 50'
JAN. 1952

15-2-8

STATE HWY. 2-I 22-45