

All wood timber and boards to be rough sawn douglas fir.
Do not finish unless noted otherwise.
End seal all cut end-grain faces.

KITTITAS CO CDS
RECEIVED
08/26/2026

4" x 10" rough sawn beams

Beams

6"x6" rough sawn posts

Posts and board walls

12" diameter x 3'-0" deep concrete foundations

Concrete foundations

2" x 12" wood board wall

Board wall with stained finish only on inside faces

Interpretive panels face inward

7'6"

Woven wire branch screen at inside faces

Approx 10'-0" Total Ht.

Coal Mines Trail

Not to scale

TRACE
Research & Design


309 N C St
Roslyn, WA 98941

ADDRESS
Roslyn, WA
Ronald, WA


CMT Kiosk
30 June 2025

General Notes


NO. 00

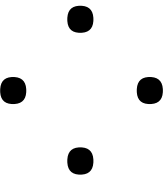

12" diameter x 3'-0" deep concrete foundations

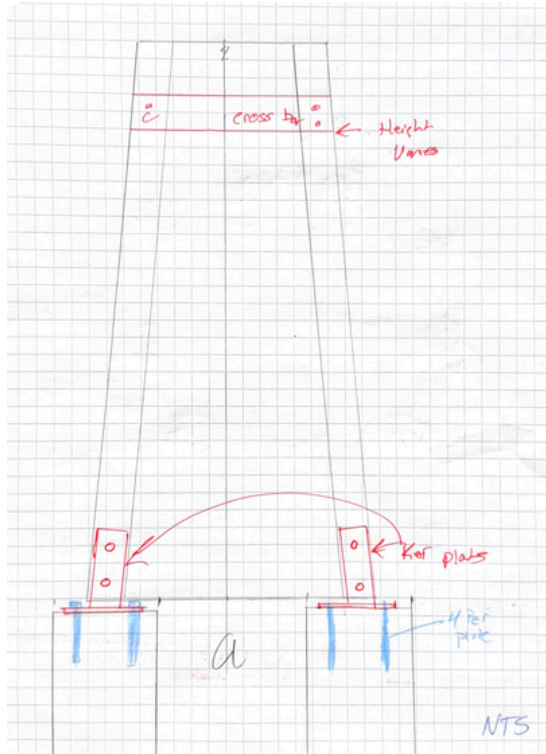


Posts attached to concrete footings with Kerf plates

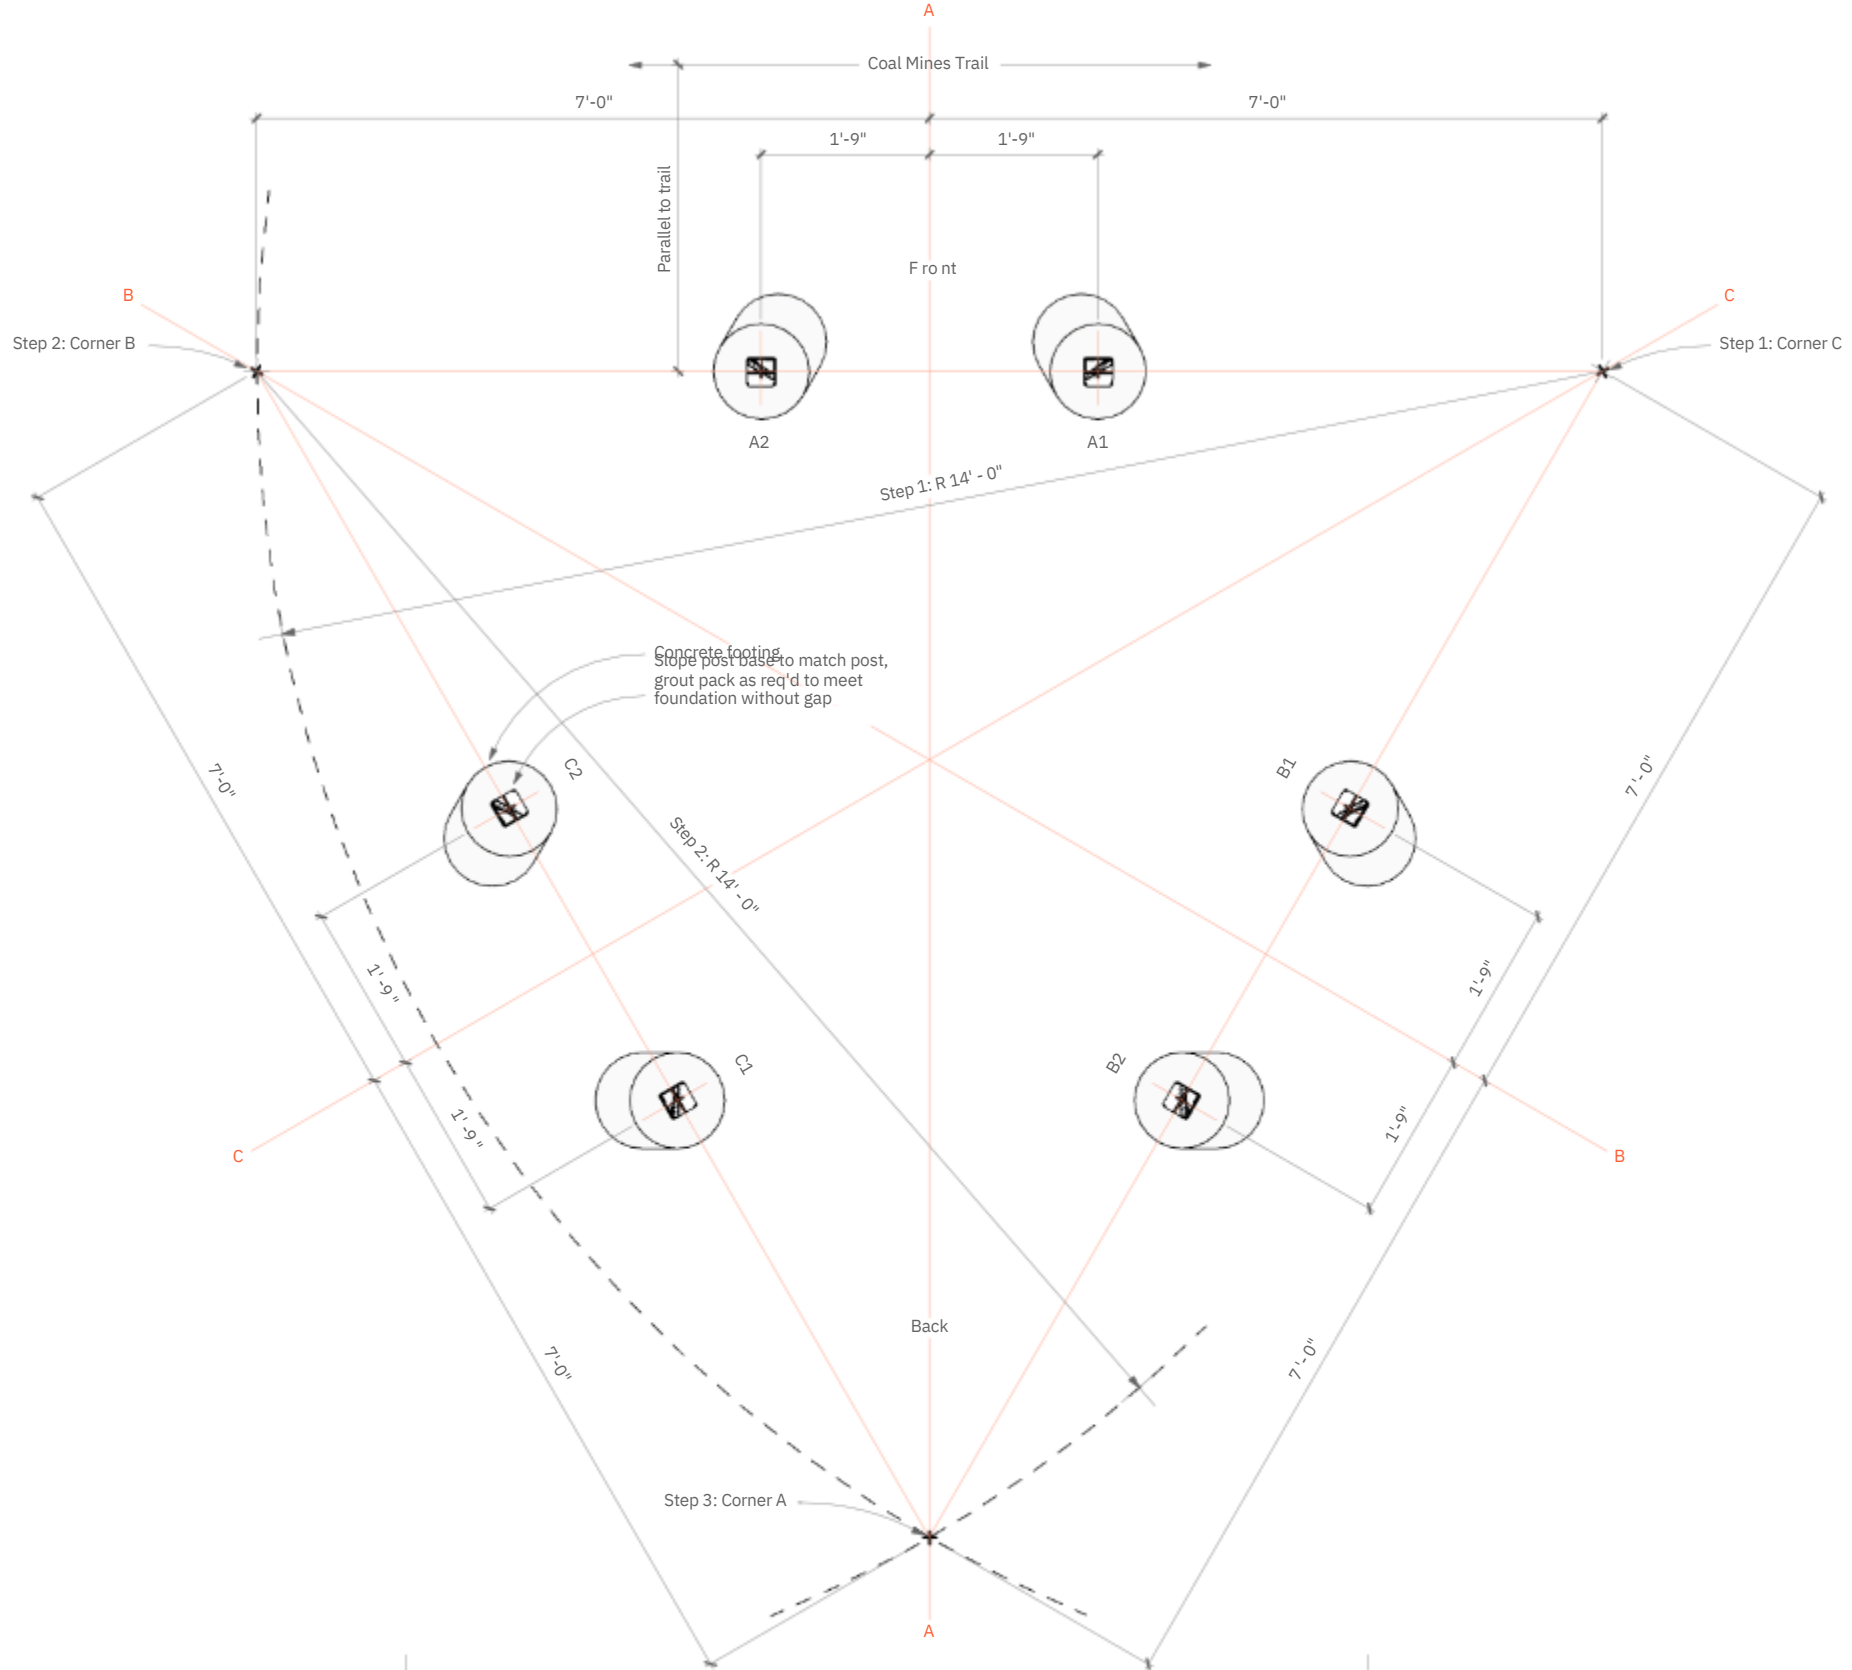


KITTITAS CO CDS
RECEIVED
08/26/2026



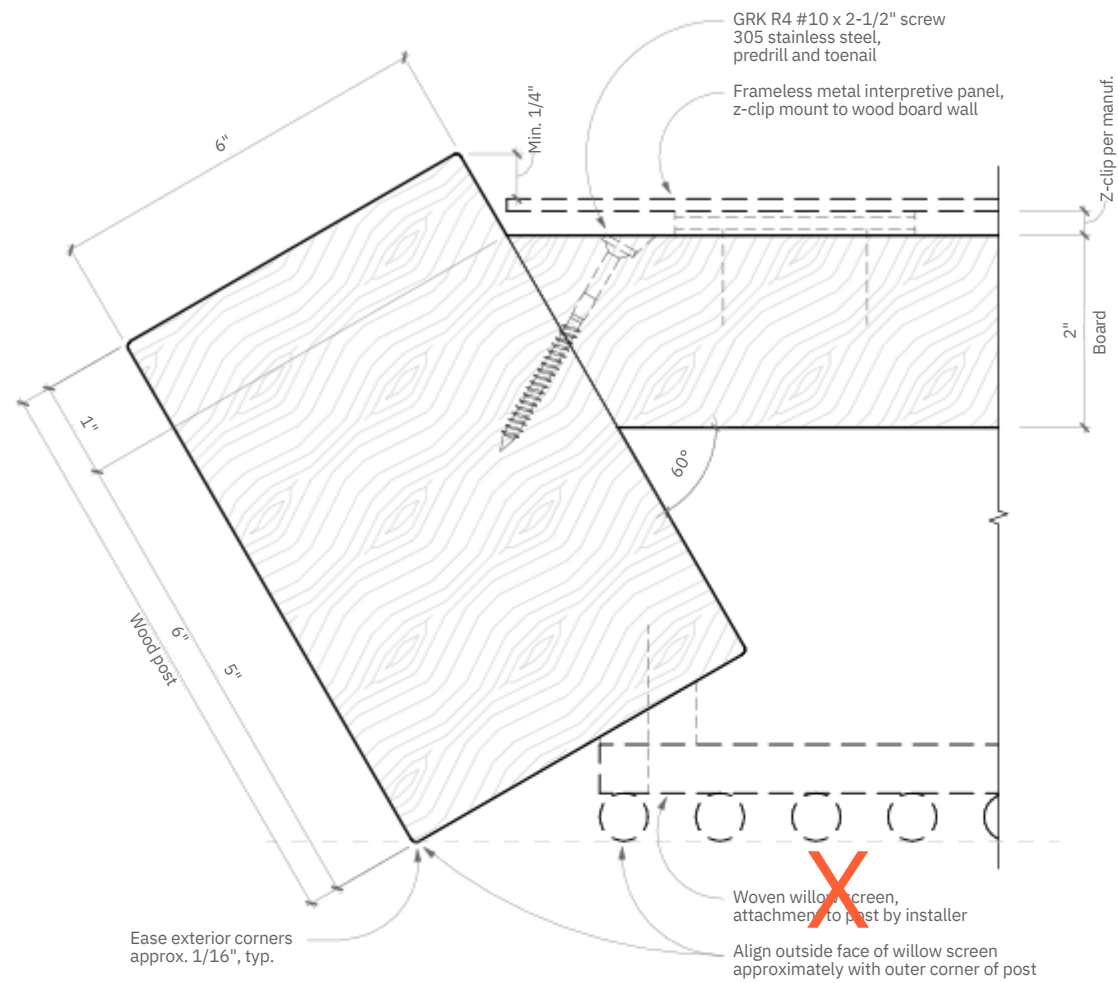

2 Attachment Plan Alternate
6" = 1'-0"

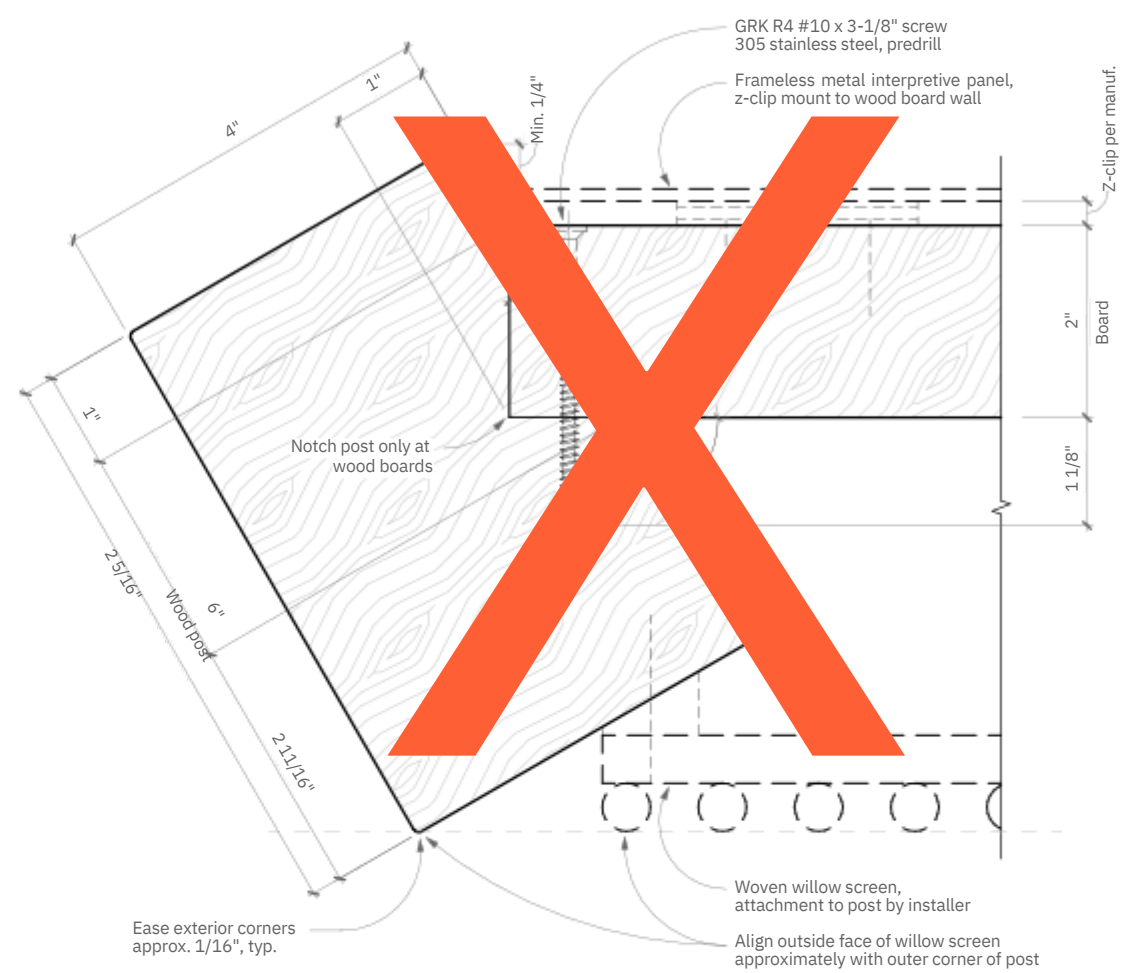

1 Attachment Plan
6" = 1'-0"

