747235

M·T·N DESIGN

PRECISIONCRAFT
LOG & TIMBER HOMES

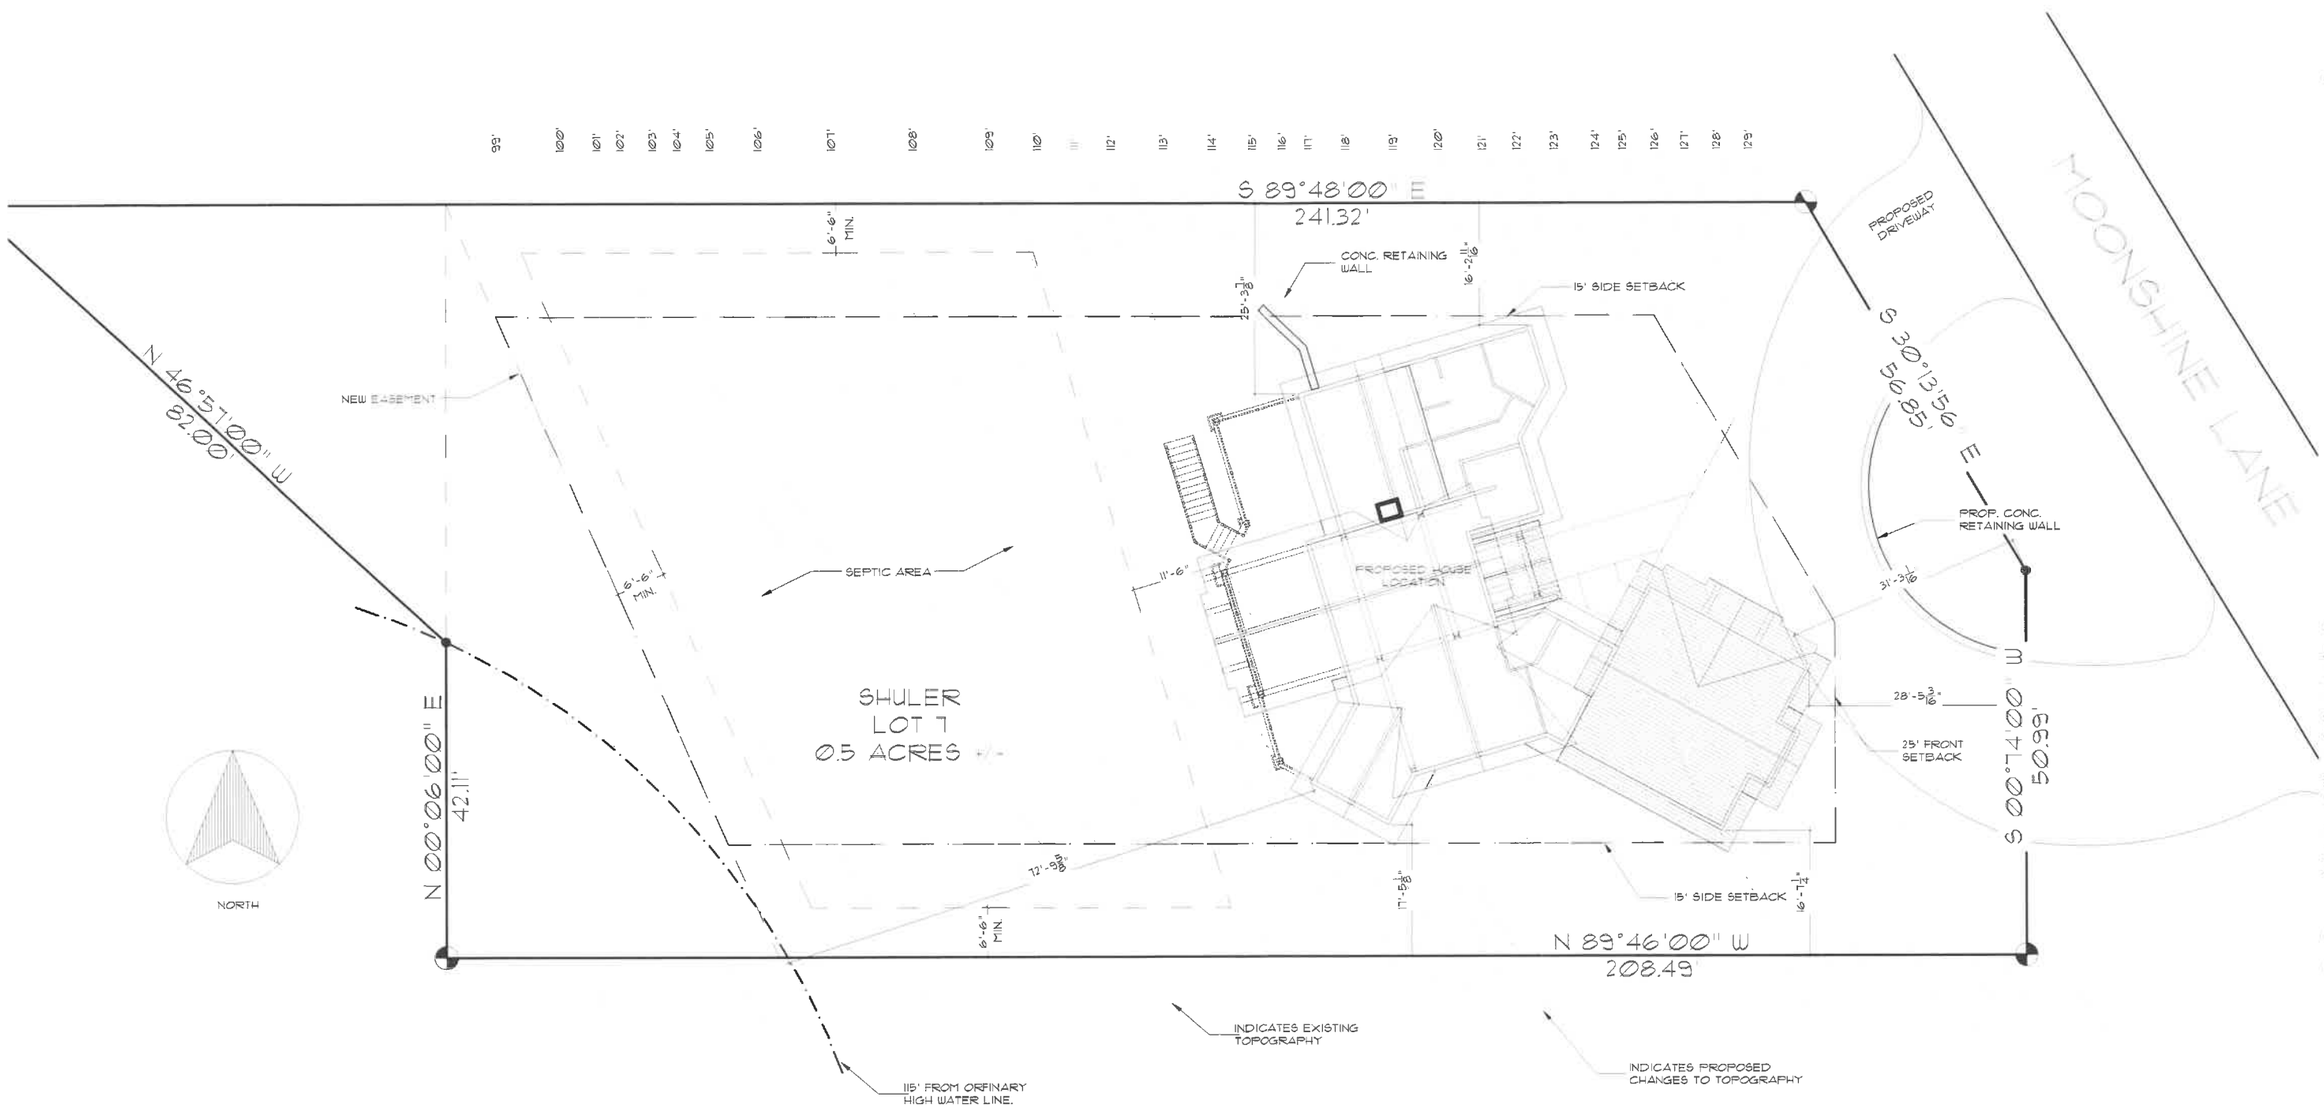

DESIGN PHASE		
DRAWN:	DATE:	CHCKD
SR D1	8.12.21	

DESIGN REV. PHASE		
-	-	

FINALS PHASE		
SR F1 C01	2.9.22	
SR F2 C02	4.[illegible].22	
SR F3 C03	5.24.22	

SHOP DRAWINGS		
-	-	

PROJECT: 20-057

COPYRIGHT PFB CUSTOM HOMES GROUP, LLC. THESE DRAWINGS ARE NOT TO BE USED FOR MAKING ANY REPRODUCTION THEREOF, FOR USE WITH ANY OTHER PROVIDER'S MATERIALS OR FOR CONTRACTING ANY BUILDING WITHOUT FIRST OBTAINING THE WRITTEN PERMISSION FROM PFB CUSTOM HOMES GROUP, LLC. DO NOT SCALE DRAWINGS. PFB CUSTOM HOMES GROUP, LLC IS NOT RESPONSIBLE FOR ERRORS DUE TO SCALED DRAWINGS. REFER ANY QUESTIONS OR DISCREPANCIES TO PFB CUSTOM HOMES GROUP, LLC BEFORE START OF CONSTRUCTION.

0 10' 20'

SCALE: 1" = 10'-0"

SITE PLAN

SCALE: AS NOTED

Kat Leathers
Dave Shuler

site
SHEET