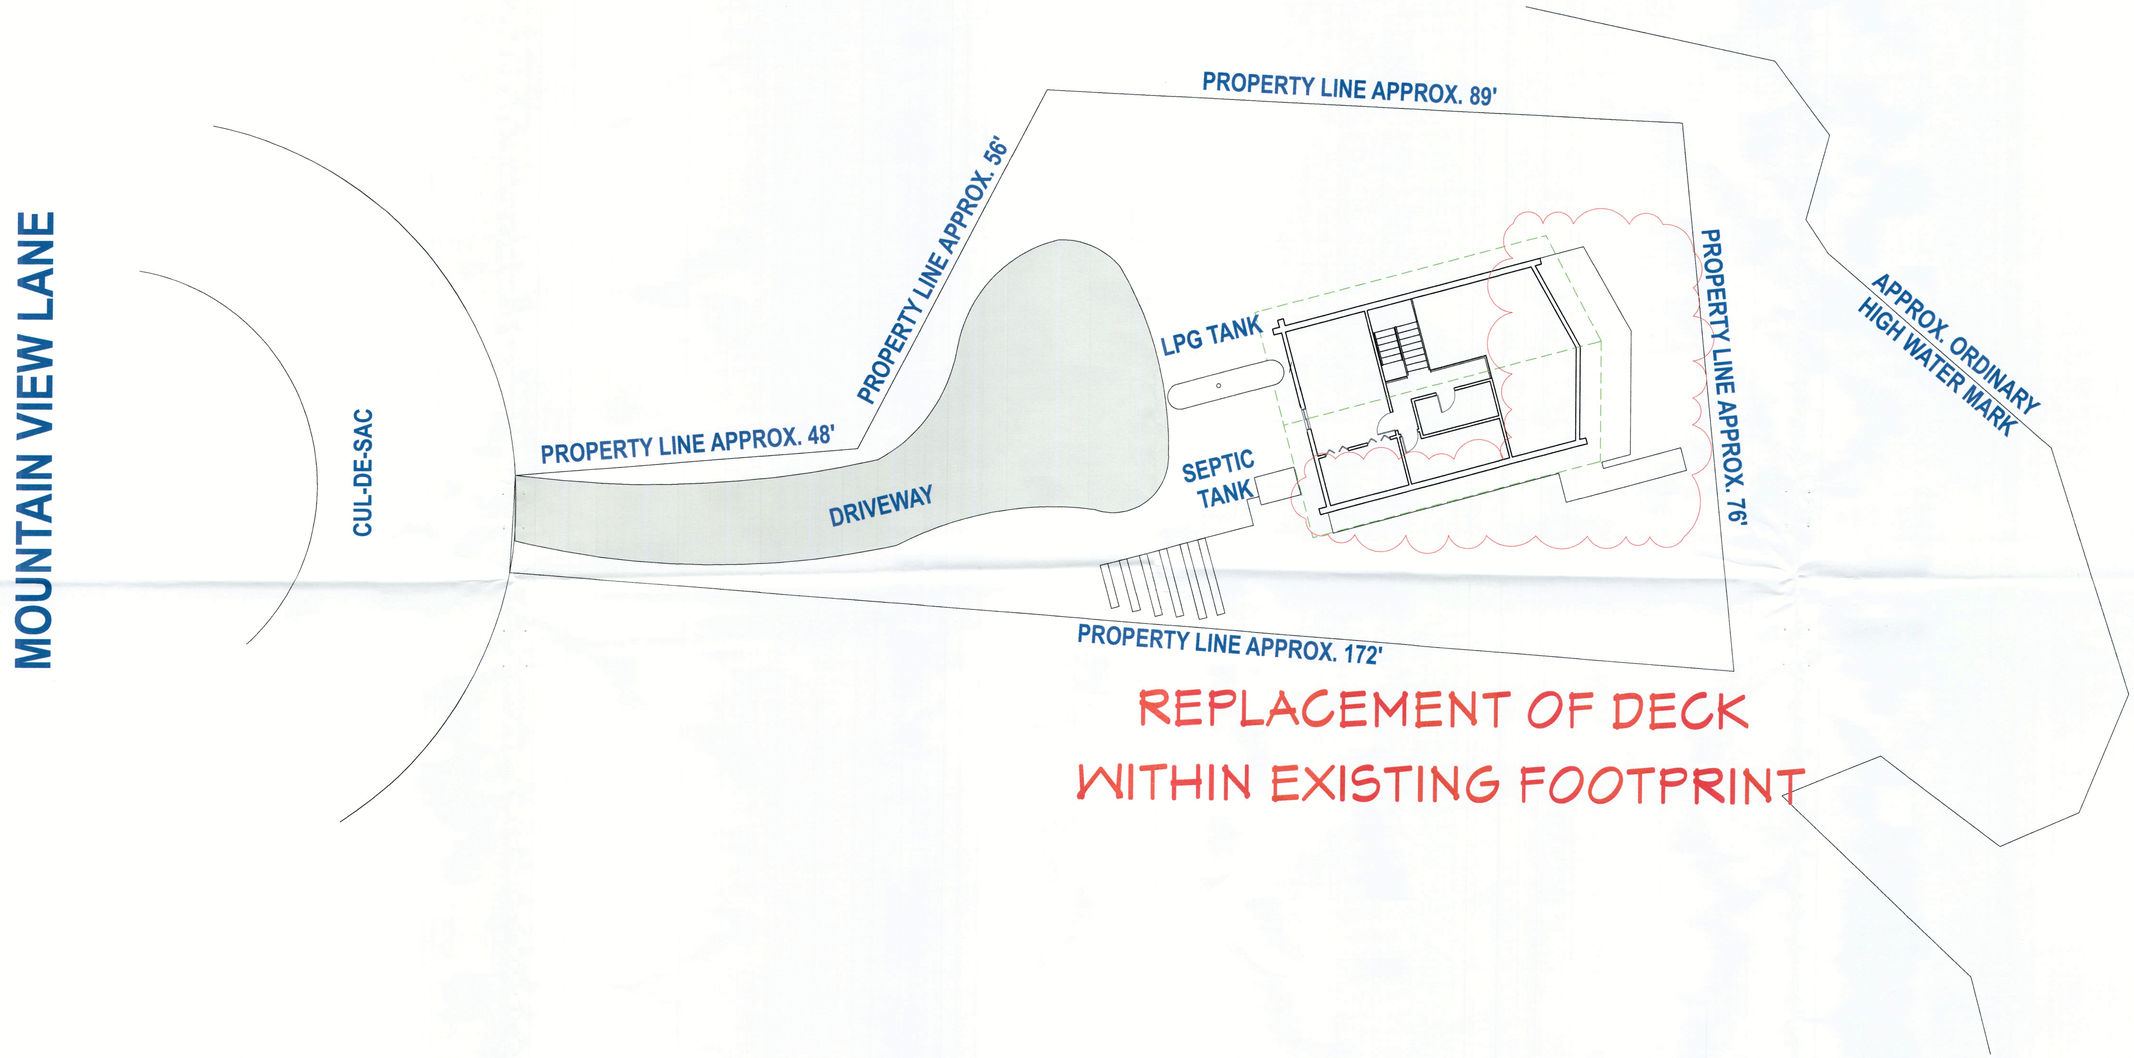

RECEIVED
SEP 19 2022
Kittitas County CDS

PRINT ON 24"X36"

COPYRIGHT NOTICE:
Copyright © 2022 Design and Consultation Services LLC. Copyright Act, Title 17 U.S. Code. DTR Design and Consultation Services LLC owns the sole ownership of copyright for this architectural plan and details and claims this definition exists solely under Federal law. Unauthorized use of this plan and details is prohibited and violators will be prosecuted to the full extent of the law. The purchaser of any complete plan (plan includes a single residence from the architectural plan) has a single license to build a single home. Construction on an additional residence will require further payments for additional licenses. DTR Design and Consultation Services LLC claims the sole right to any or all revisions made to this plan. The purchaser of any complete plan (plan includes a single residence from the architectural plan) has the right to make minor changes to the plan, at their convenience and at no additional charge, which do not affect the structural integrity of the plan. Minor changes are defined as changes that do not affect the footprint of the plan, the roofline, the exterior appearance, the number of stories, the number of bedrooms, the number of bathrooms, the number of garage bays, the structural integrity of the plan, or the plan's compliance with any applicable building codes. Minor changes do not include changes to the plan's exterior appearance, or to the plan's interior layout or any other changes which are not mentioned in the preceding sentence. Some modifications may be necessary for compliance with local and jurisdictional codes.
2012 DTR Design and Consultation Services LLC. ALL RIGHTS RESERVED

PROVIDED BY:
DTR DESIGN AND CONSULTATION SERVICES LLC
1-888-656-8011

LAUCKHART DECK REP.
232 MOUNTAIN VIEW LANE
EASTON WA, 98925

SITE PLAN

DATE:	2/3/2022
SCALE:	1"=10'
SHEET:	A-1