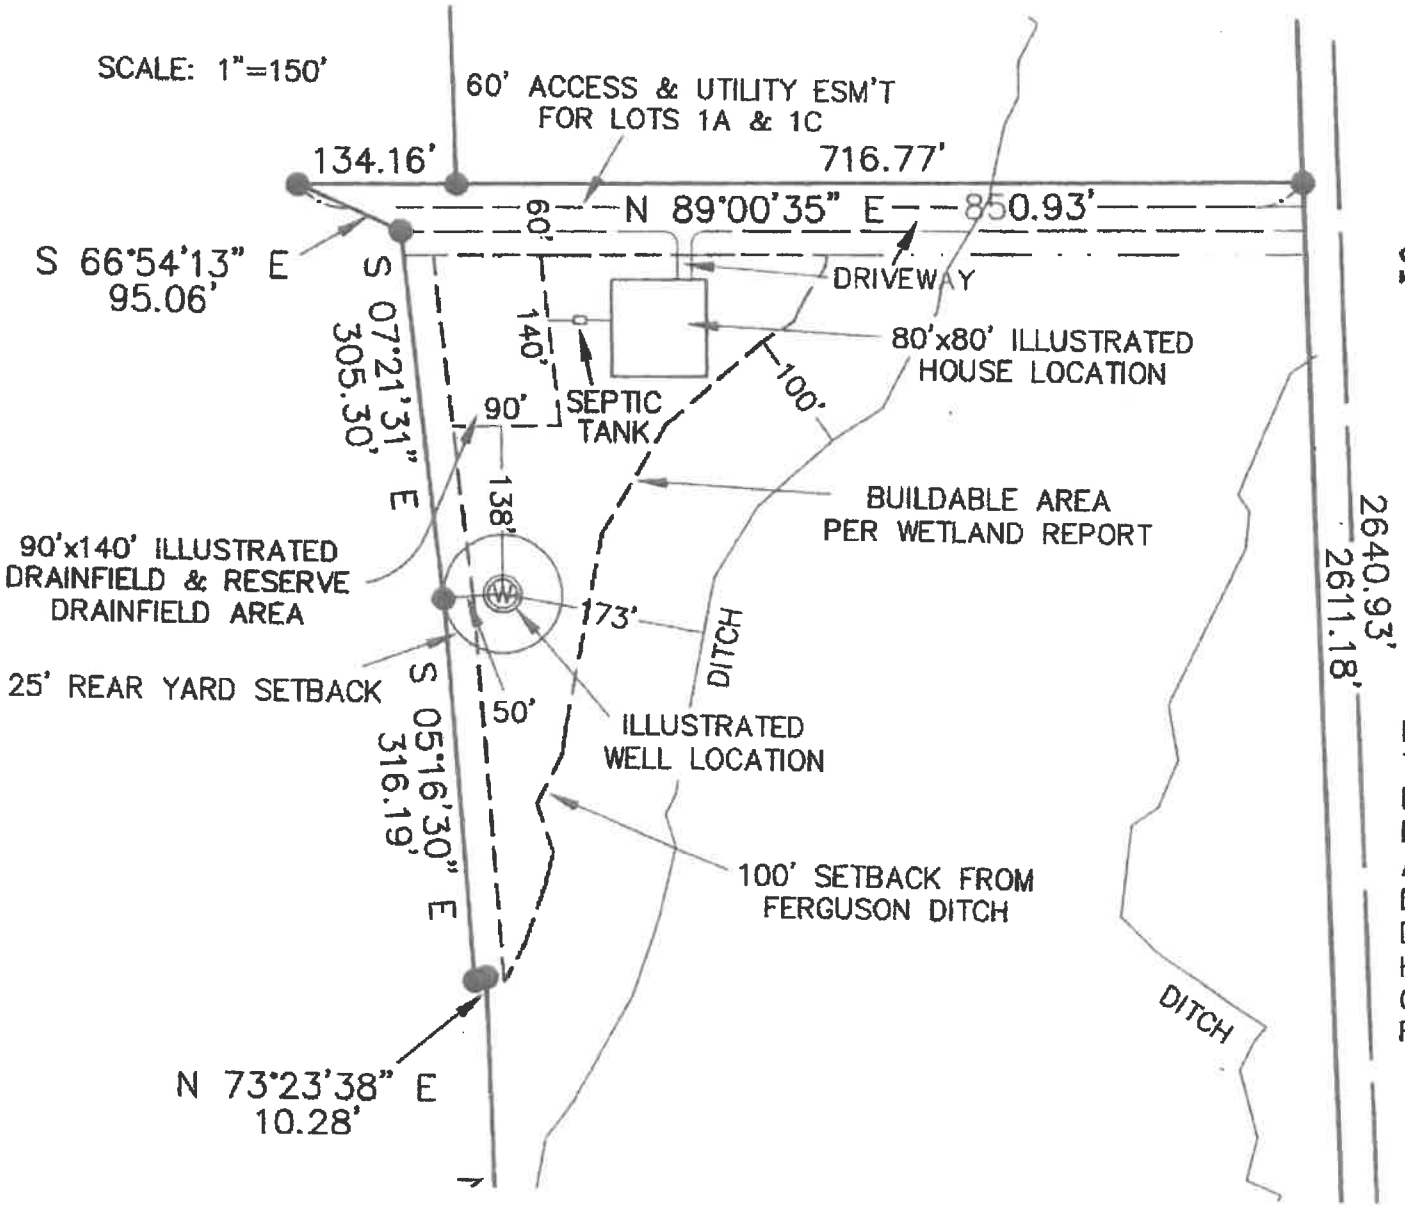

LOT 1C
SP-17-00003
SITE PLAN

NOTE:
THIS SITE PLAN IS TO ILLUSTRATE THAT FUTURE DEVELOPMENT WILL MEET ALL SETBACKS. FUTURE DEVELOPMENT MAY BE DIFFERENT THAN SHOWN HEREON BUT WILL MEET ALL CODES & SETBACKS FOR FUTURE BUILDING PERMITS.