CDS Staff Note:
Site plan submitted with BP-19-00157 showing compliance with current code setback requirements.

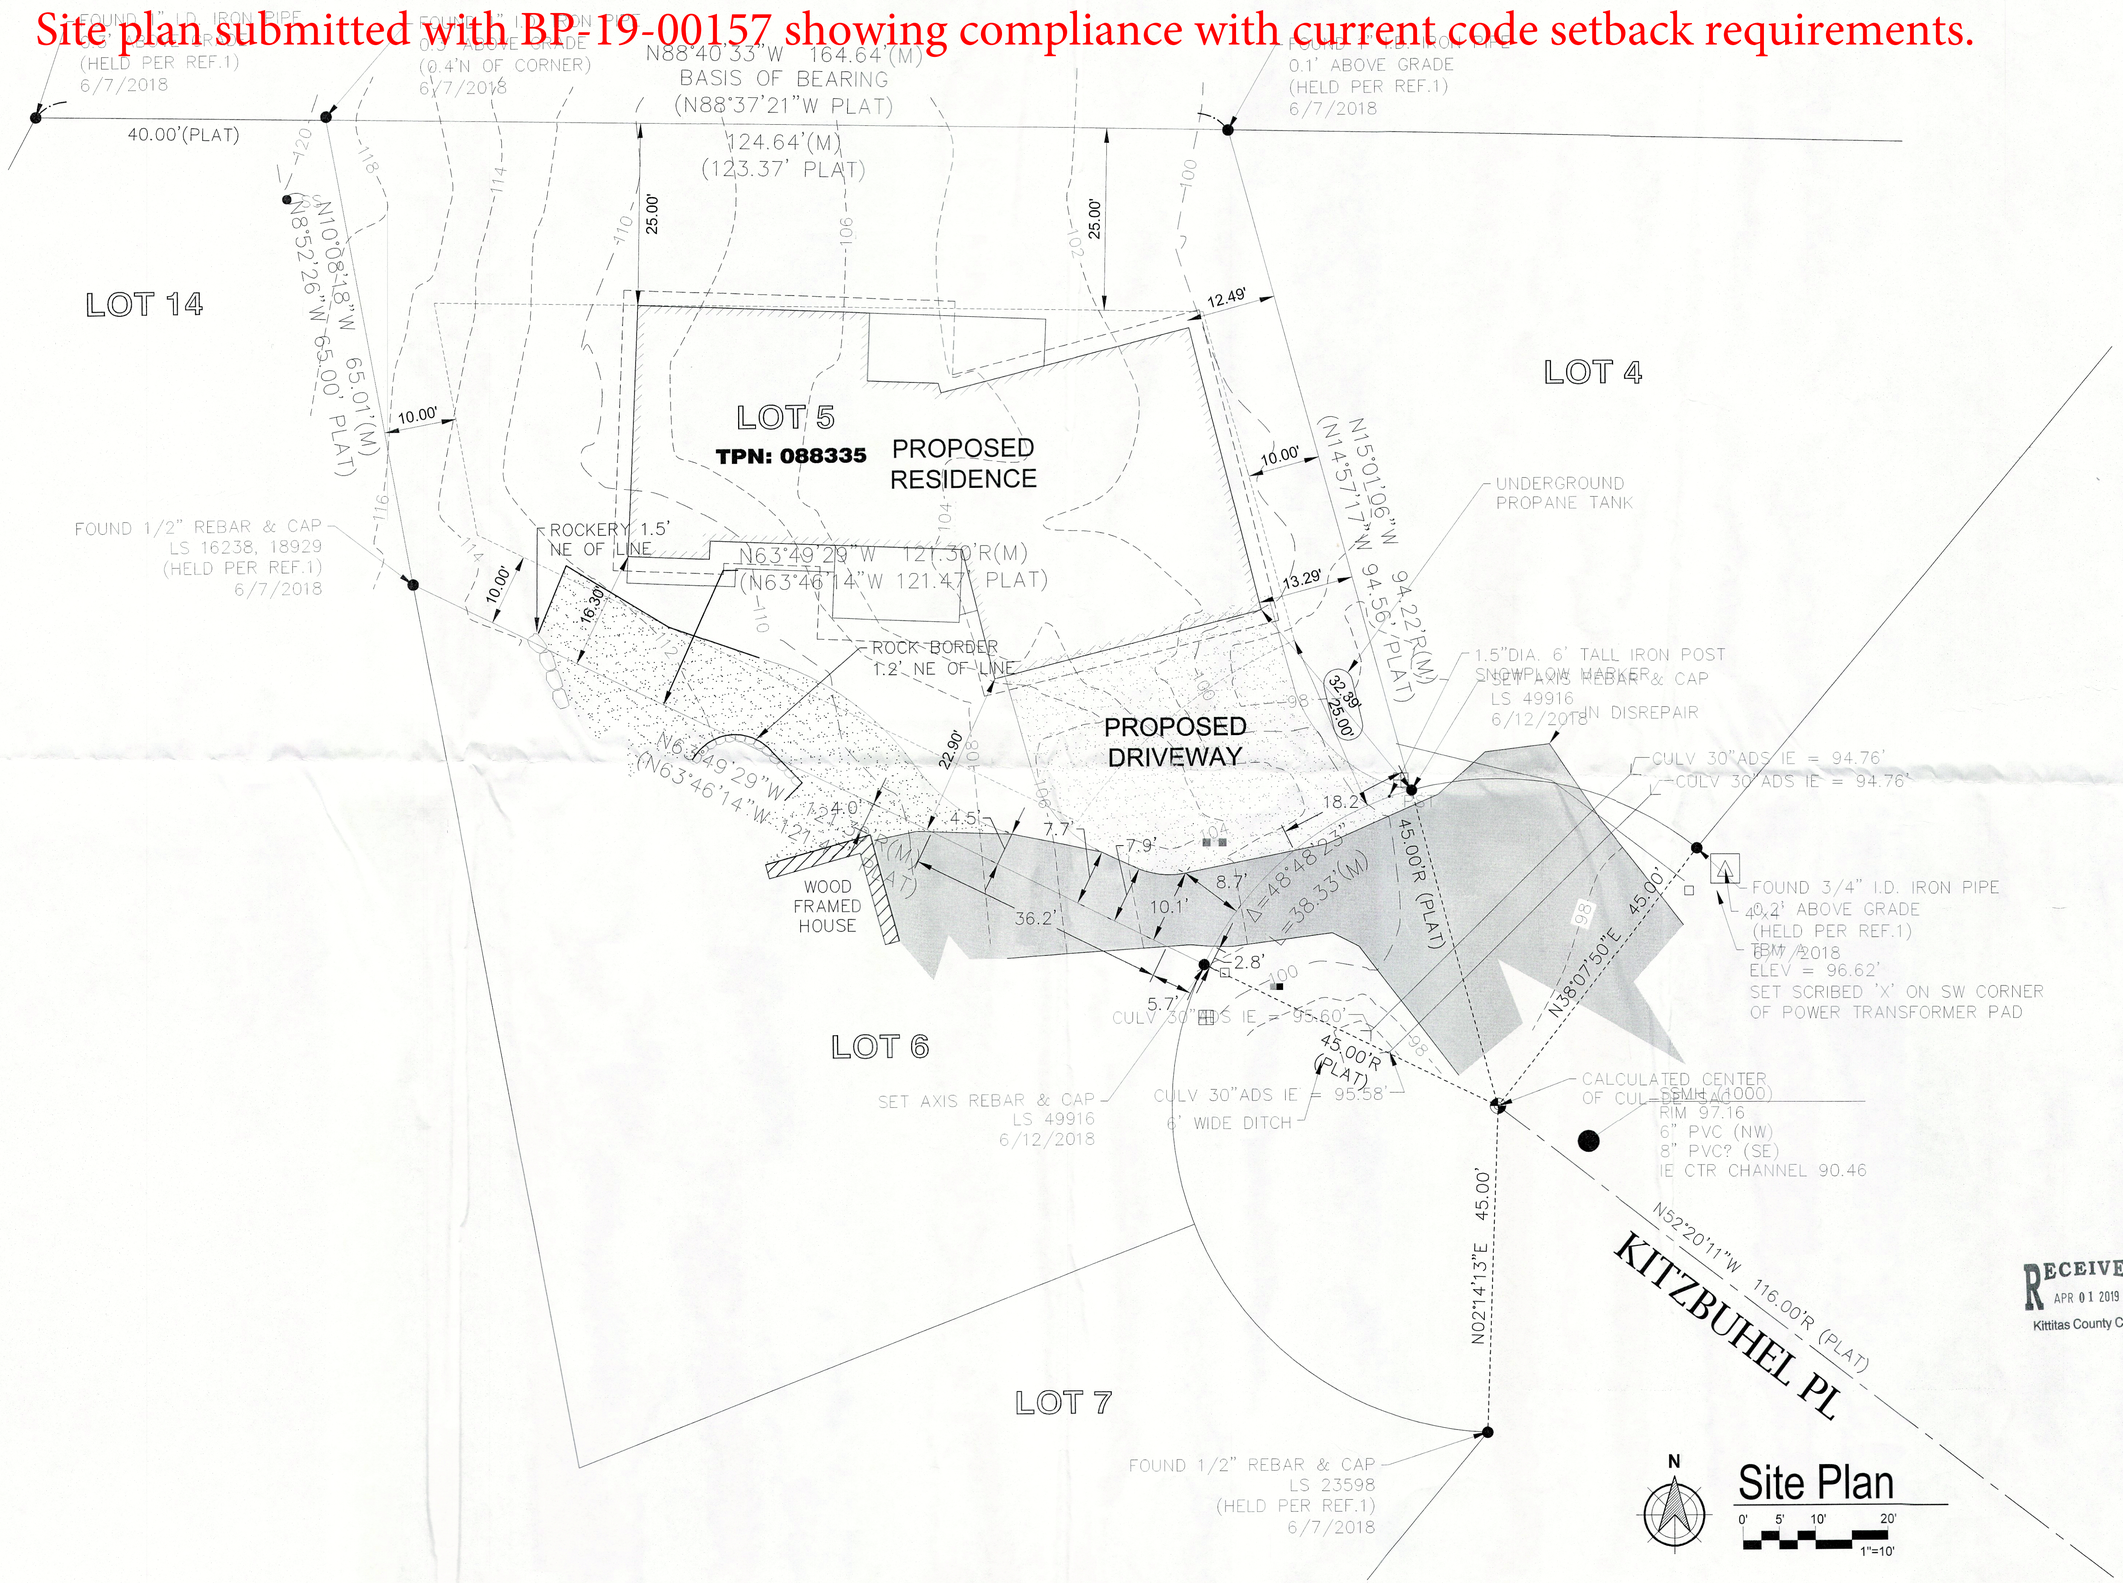

RECEIVED
APR 01 2019
Kittitas County CDS

CW DESIGN, INC.
www.cwdesigninc.com
P.O. Box 476
Renton, WA 98057
425-271-0082 (office)
425-988-0112 (fax)

© Copyright 2018
CW Design, Inc

WRITTEN DIMENSIONS ON THESE DRAWINGS SHALL HAVE PRECEDENCE OVER SCALED DIMENSIONS. CONTRACTOR SHALL VERIFY ALL DIMENSIONS AND SITE CONDITIONS FOR THIS PROJECT, PRIOR TO THE CONSTRUCTION PHASE. IT IS THE CONTRACTORS RESPONSIBILITY TO REPORT ANYALL DISCREPANCIES TO THE DESIGNER AT THE TIME THEY ARE IDENTIFIED.

CW DESIGN, INC MUST BE NOTIFIED OF ANY VARIATIONS FROM THE DIMENSIONS AND/OR CONDITIONS SHOWN ON THESE DRAWINGS. ANY SUCH VARIATION(S) SHALL BE RESOLVED PRIOR TO PROCEEDING WITH ANY WORK OR THE CONTRACTOR SHALL ACCEPT FULL RESPONSIBILTY FOR COST TO RECTIFY SAME. IN THE EVENT ANY LIABILITY IS IMPOSED ON CW DESIGN, INC, OUR LIABILITY TO YOU AND/OR ANY THIRD PARTY SHALL NOT EXCEED THE FEE PAID TO CW DESIGN, INC, FOR THE DRAWINGS PRODUCED FOR THIS PROJECT. ANY UNAUTHORIZED ALTERATIONS OF THESE DRAWINGS BY THE CONTRACTOR AND/OR THIRD PARTY SHALL HOLD CW DESIGN, INC. HARMLESS FROM ANY AND ALL CLAIMS.

Berlin Residence
Kitzbuhel Place (TPN 088335)
Snoqualmie Pass, WA 98068

No.	Remarks	Date
-	Submittal Set	x
1	-	-
2	-	-
3	-	-
4	-	-
5	-	-
6	-	-
7	-	-
8	-	-
9	-	-

Sheet Name:
Site Plan

Scale: 1"=10'-0"
Project No: 18018
Date: Sept 6, 2018
Drawn By: WJB
Status: Review Set v4.0

A1.0