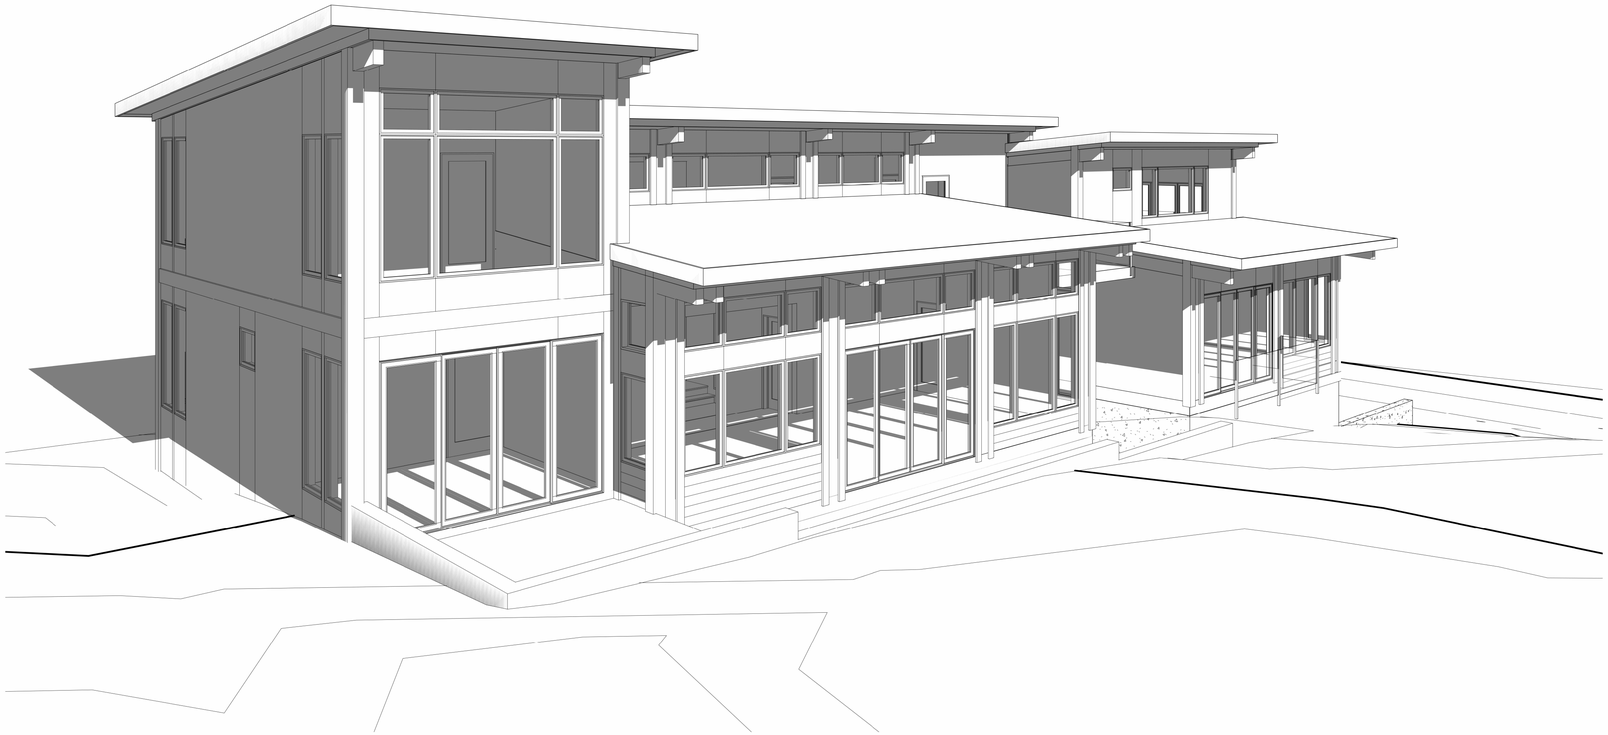

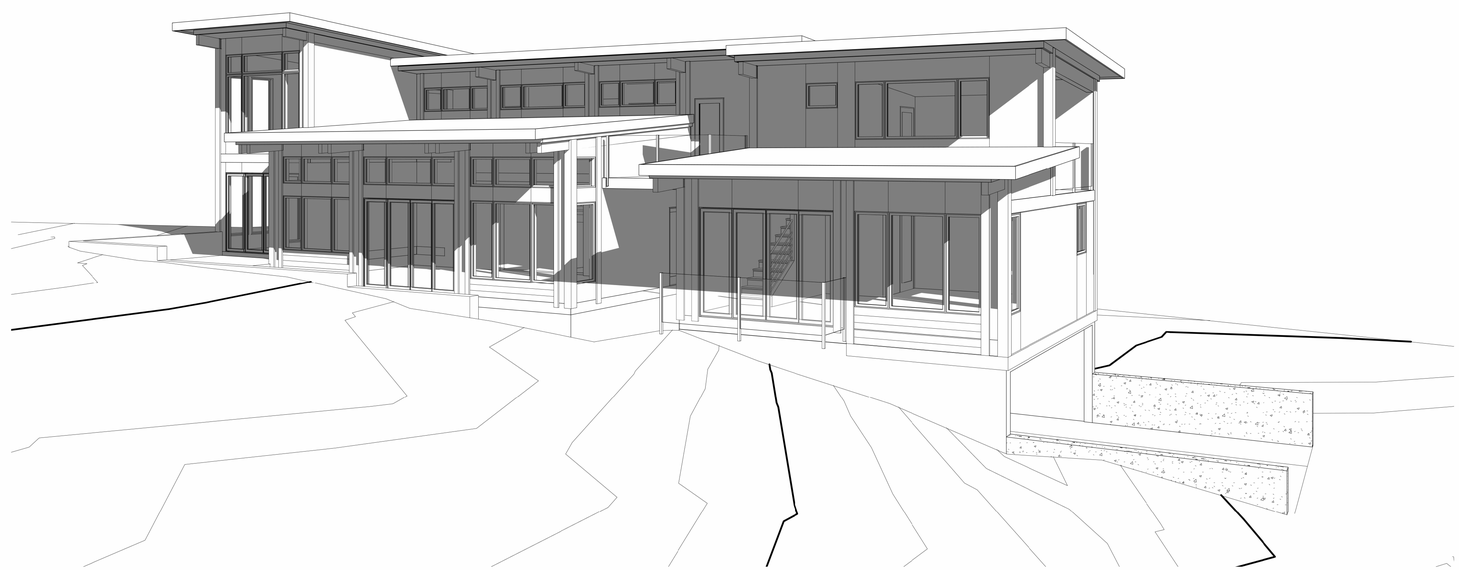

KITTITAS CO CDS
RECEIVED
11/21/2024

NOTE:
ALL CONSTRUCTION SHALL CONFORM TO ALL APPLICABLE LOCAL CODES AND BYLAWS. DESIGN OF FOUNDATION AND FOOTINGS TO BE MODIFIED TO SUIT LOCAL SOIL CONDITIONS AS REQUIRED DO NOT SCALE DRAWINGS. WRITTEN DIMENSIONS SHALL TAKE
PRECEDENCE

REV #	DESCRIPTION:	BY:	DATE:
-	-	-	yr/mo/da
-	-	-	yr/mo/da
	CLIENT - CONTRACT		

PROJECT ADDRESS:

PROJECT ENGINEER

SEAL:

DATE:

TAMLIN INTERNATIONAL HOMES CO. LTD.
200 - 145 SCHOOLHOUSE ST.
COQUITLAM B.C., CANADA V3K 4X8
PHONE:(604) 553-7578

PROJECT NO.:

CUSTOMER:

SHEET TITLE:

3D VIEWS

DATE: 11.19.24

SCALE: AS NOTED

DRAWN: DP

CHECKED:

SHEET NUMBER:

3D -1

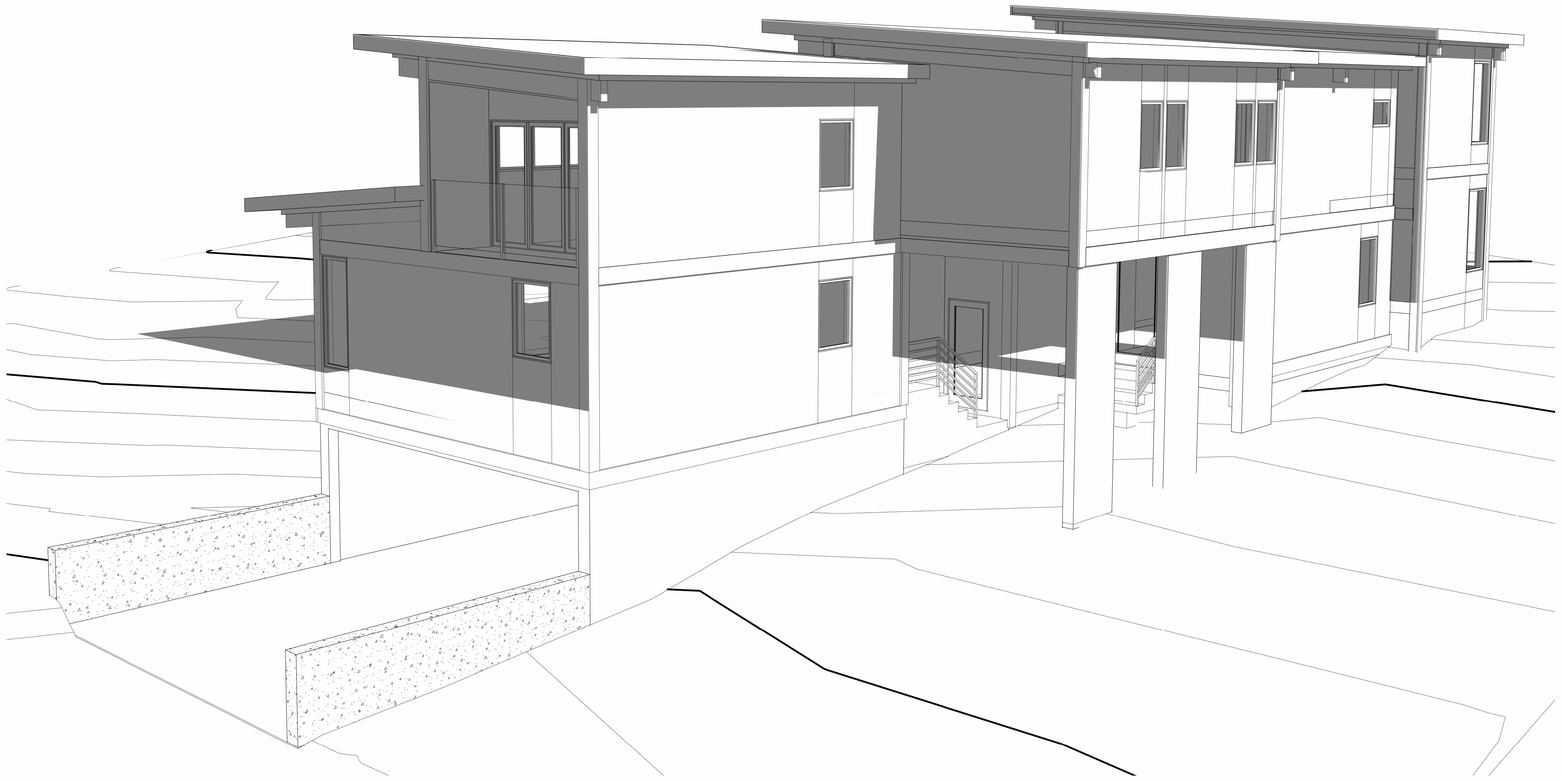

KITTITAS CO CDS
RECEIVED
11/21/2024

NOTE:
ALL CONSTRUCTION SHALL CONFORM TO ALL APPLICABLE LOCAL CODES AND BYLAWS. DESIGN OF FOUNDATION AND FOOTINGS TO BE MODIFIED TO SUIT LOCAL SOIL CONDITIONS AS REQUIRED DO NOT SCALE DRAWINGS. WRITTEN DIMENSIONS SHALL TAKE
PRECEDENCE

REV #	DESCRIPTION:	BY:	DATE:
-	-	-	yr/mo/da
-	-	-	yr/mo/da
-	-	-	yr/mo/da
-	-	-	yr/mo/da
-	-	-	yr/mo/da
-	-	-	yr/mo/da
-	-	-	yr/mo/da
-	-	-	yr/mo/da
-	CLIENT - CONTRACT		

PROJECT ADDRESS:

PROJECT ENGINEER

SEAL:

DATE:

TAMLIN INTERNATIONAL HOMES CO. LTD.
200 - 145 SCHOOLHOUSE ST.
COQUITLAM B.C., CANADA V3K 4X8
PHONE:(604) 553-7578

PROJECT NO.:

CUSTOMER:

SHEET TITLE:

3D VIEWS

DATE: 11.19.24

SCALE: AS NOTED

DRAWN: DP

CHECKED:

SHEET NUMBER:

3D -2

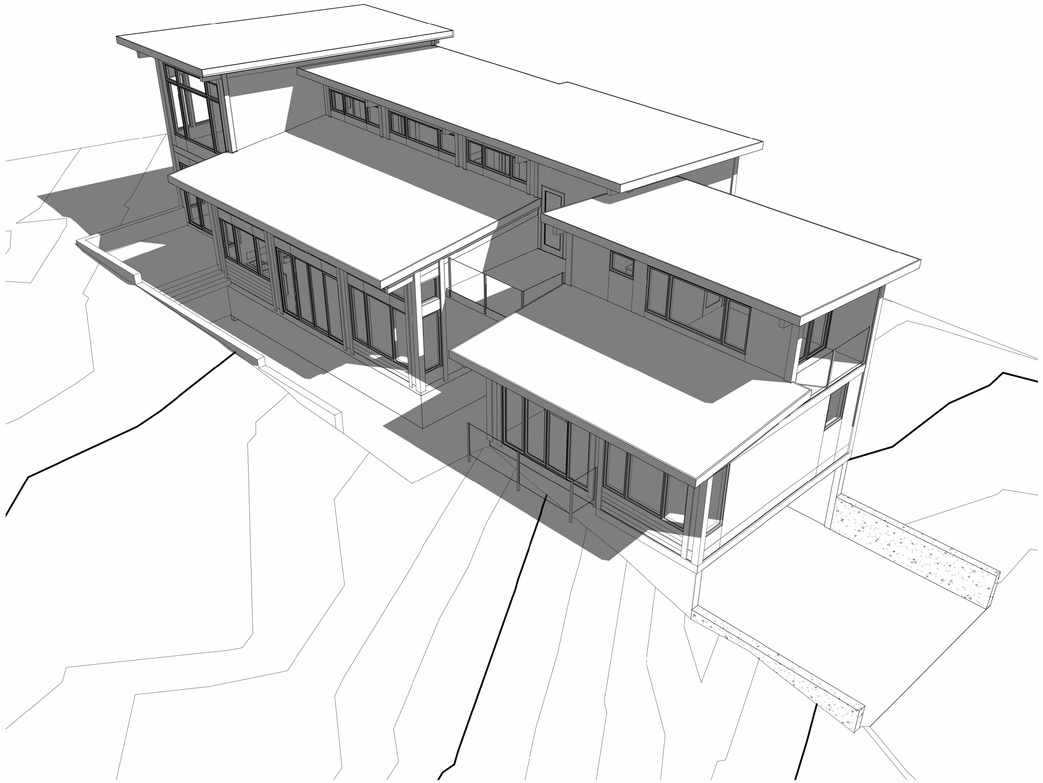

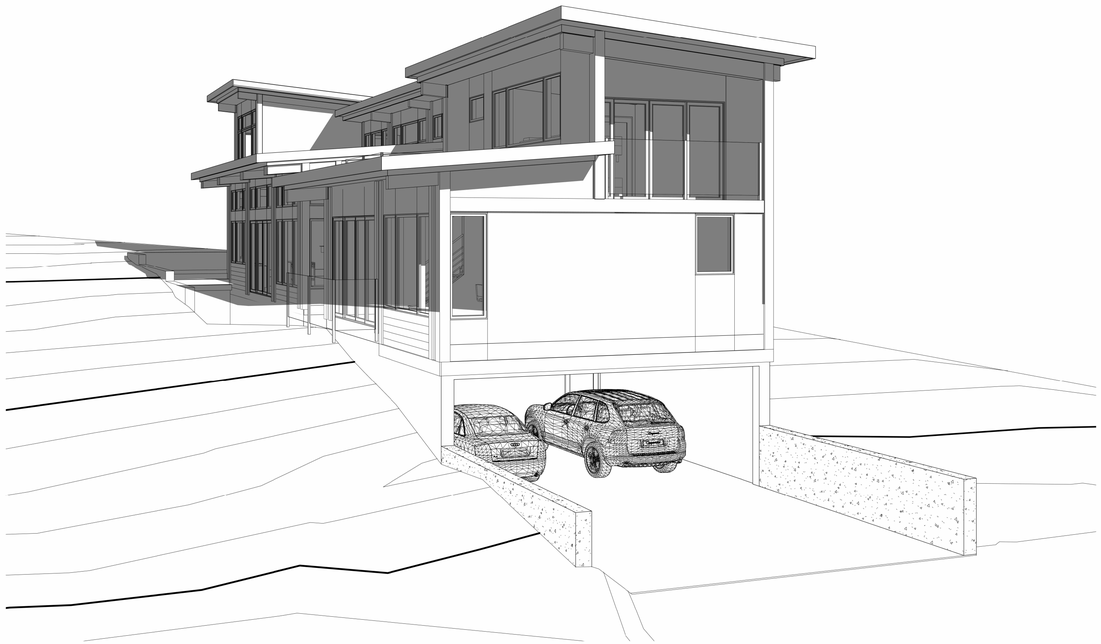

KITTITAS CO CDS
RECEIVED
11/21/2024

NOTE:
ALL CONSTRUCTION SHALL CONFORM TO ALL APPLICABLE LOCAL CODES AND BYLAWS. DESIGN OF FOUNDATION AND FOOTINGS TO BE MODIFIED TO SUIT LOCAL SOIL CONDITIONS AS REQUIRED DO NOT SCALE DRAWINGS. WRITTEN DIMENSIONS SHALL TAKE
PRECEDENCE

REV #	DESCRIPTION:	BY:	DATE:
-	-	-	yr/mo/da
-	-	-	yr/mo/da
-	-	-	yr/mo/da
-	-	-	yr/mo/da
-	-	-	yr/mo/da
-	-	-	yr/mo/da
-	-	-	yr/mo/da
-	-	-	yr/mo/da

CLIENT - CONTRACT

PROJECT ADDRESS:

PROJECT ENGINEER

SEAL:

DATE:

TAMLIN
TAMLIN INTERNATIONAL HOMES CO. LTD.
200 - 145 SCHOOLHOUSE ST.
COQUITLAM B.C., CANADA V3K 4X8
PHONE:(604) 553-7578

PROJECT NO.:

CUSTOMER:

SHEET TITLE:

3D VIEWS

DATE: 11.19.24

SCALE: AS NOTED

DRAWN: DP

CHECKED:

SHEET NUMBER:

3D -4

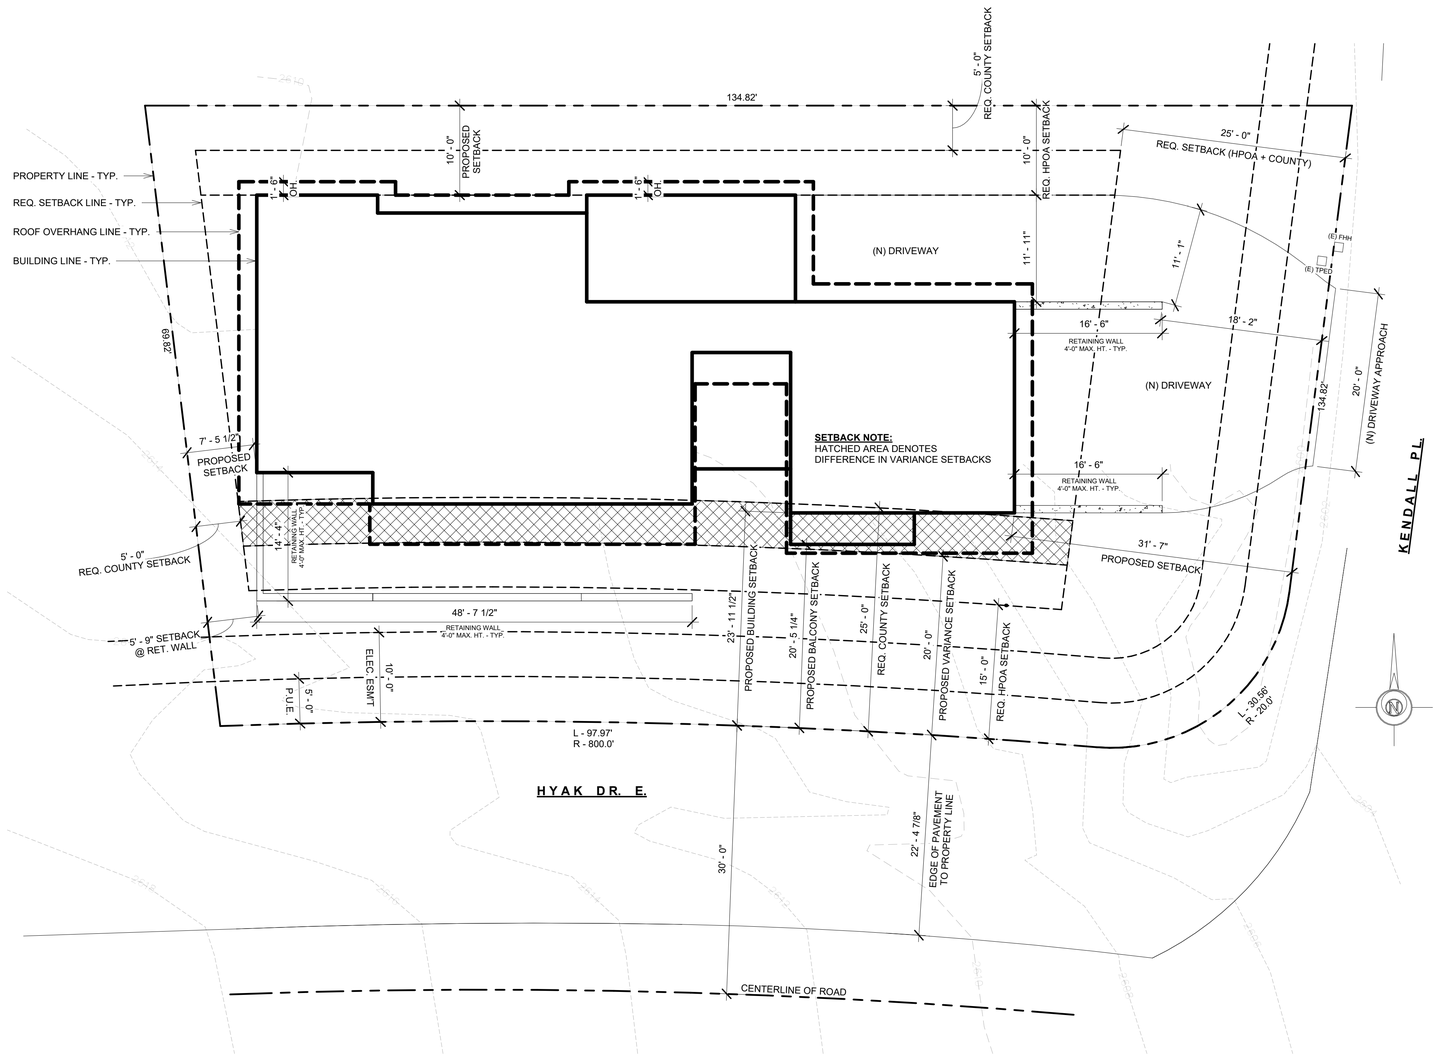

1 PROPOSED SITE PLAN
1/8" = 1'-0"

KITTITAS CO CDS
RECEIVED
11/21/2024

NOTE:
ALL CONSTRUCTION SHALL CONFORM TO ALL APPLICABLE LOCAL CODES AND BYLAWS. DESIGN OF FOUNDATION AND FOOTINGS TO BE MODIFIED TO SUIT LOCAL SOIL CONDITIONS AS REQUIRED DO NOT SCALE DRAWINGS. WRITTEN DIMENSIONS SHALL TAKE PRECEDENCE

REV #	DESCRIPTION:	BY:	DATE:
-	-	-	yr/mo/da
-	-	-	yr/mo/da
-	CLIENT - CONTRACT		

PROJECT ADDRESS:
WASHINGTON

PROJECT ENGINEER

SEAL:

DATE:

TAMLIN
TAMLIN INTERNATIONAL HOMES CO. LTD.
200 - 145 SCHOOLHOUSE ST.
COQUITLAM B.C., CANADA V3K 4X8
PHONE:(604) 553-7578

PROJECT NO.:

CUSTOMER:
ALVAREZ

SHEET TITLE:
PROPOSED
SITE PLAN

DATE: 11.19.24
SCALE: AS NOTED
DRAWN: DP
CHECKED:

SHEET NUMBER:
A1.0

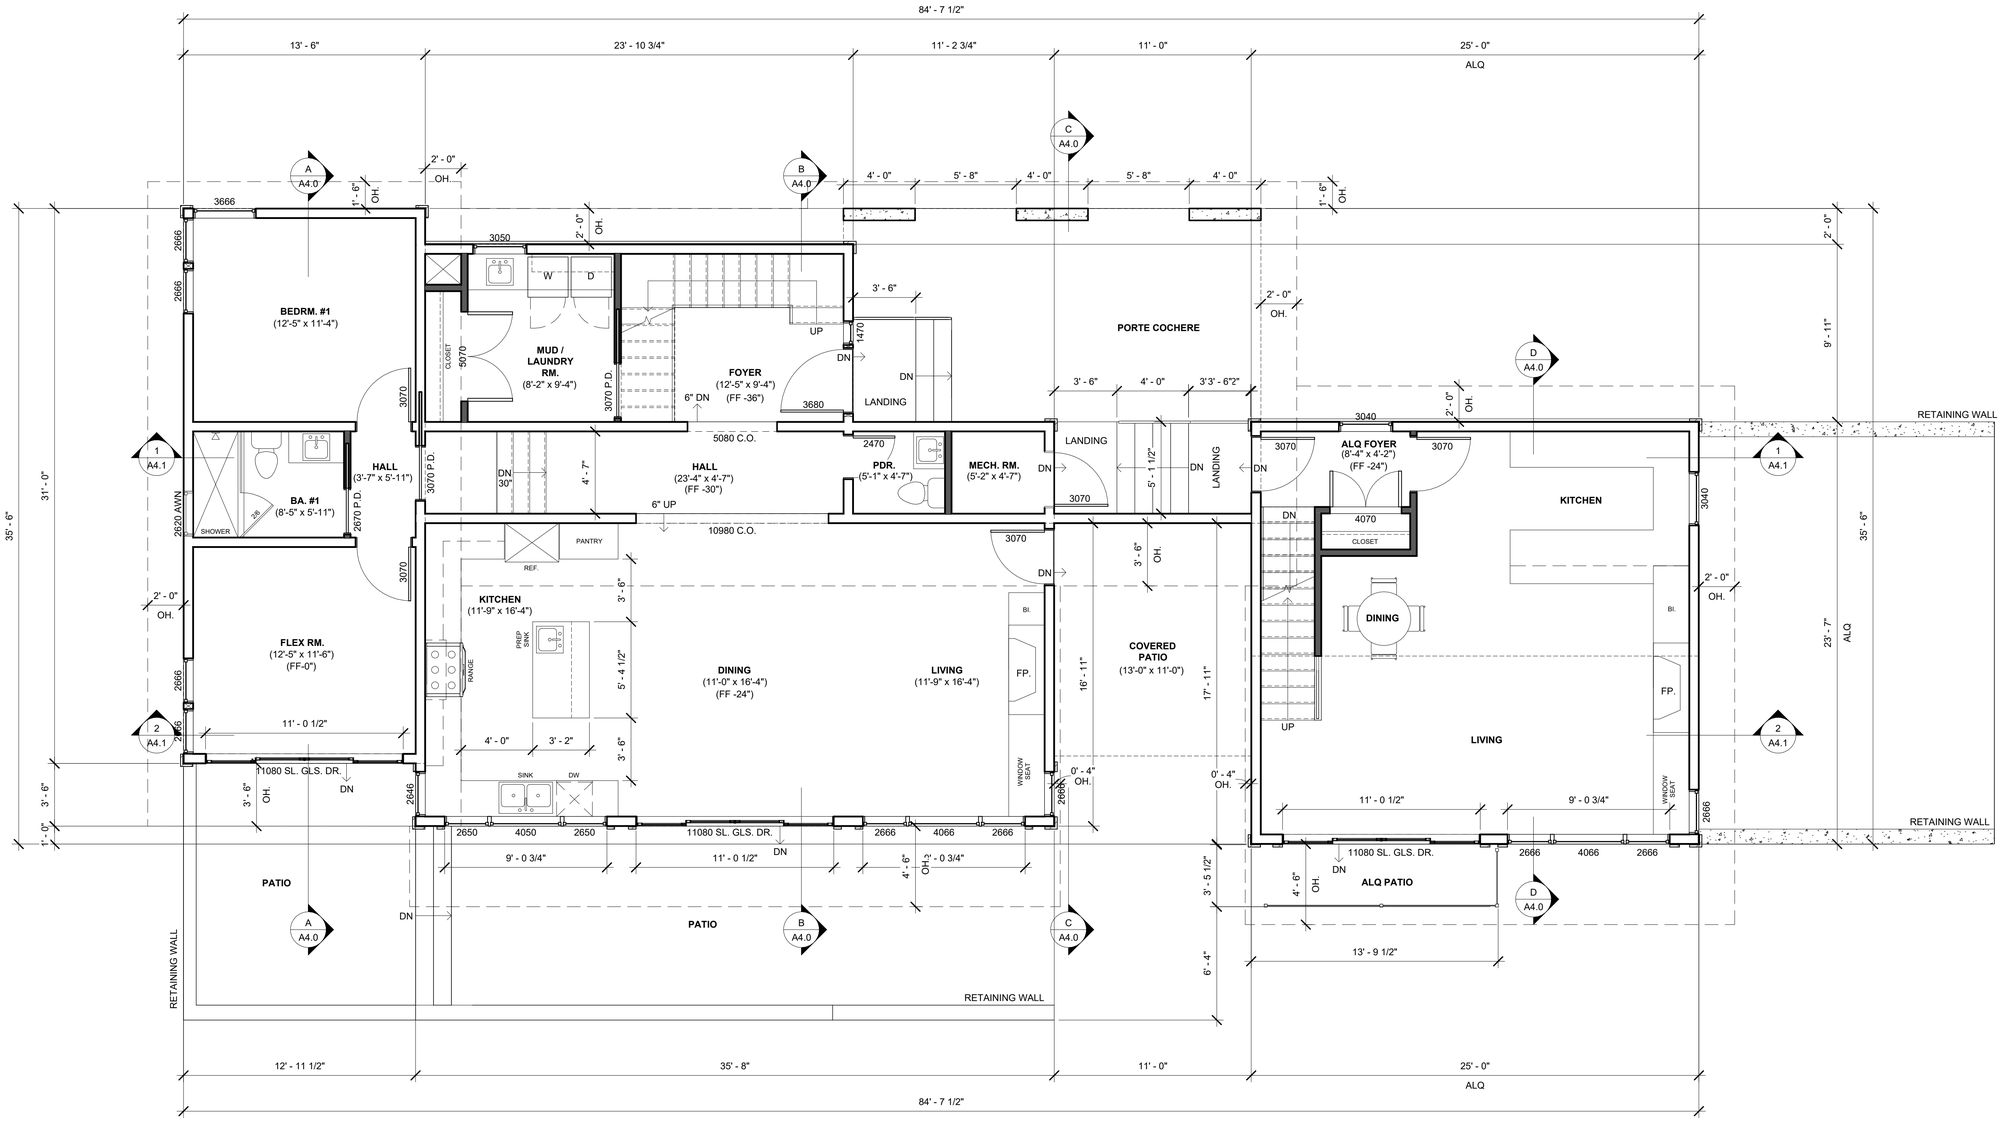

1 PROPOSED MAIN FLOOR PLAN
1/4" = 1'-0"

MAIN FLOOR LIVING -	1451 SF
COVERED PATIO -	143 SF
PATIO -	784 SF
PORTE COCHERE -	329 SF
ALQ. LIVING -	590 SF
LOT SIZE -	8746 SF
LOT COVERAGE -	3297 SF (37.69%)

KITTITAS CO CDS
RECEIVED
11/21/2024

NOTE:
ALL CONSTRUCTION SHALL CONFORM TO ALL APPLICABLE LOCAL CODES AND BYLAWS. DESIGN OF FOUNDATION AND FOOTINGS TO BE MODIFIED TO SUIT LOCAL SOIL CONDITIONS AS REQUIRED DO NOT SCALE DRAWINGS. WRITTEN DIMENSIONS SHALL TAKE PRECEDENCE

REV #	DESCRIPTION:	BY:	DATE:
-	-	-	y/m/d/da
-	-	-	y/m/d/da
-	CLIENT - CONTRACT		

PROJECT ADDRESS:
WASHINGTON

PROJECT ENGINEER

SEAL:

DATE:

TAMLIN
TAMLIN INTERNATIONAL HOMES CO. LTD.
200 - 145 SCHOOLHOUSE ST.
COQUITLAM B.C., CANADA V3K 4X8
PHONE:(604) 553-7578

PROJECT NO.:

CUSTOMER:
ALVAREZ

SHEET TITLE:
PROPOSED FLOOR PLANS
MAIN HOUSE + ALQ.

DATE: 11.19.24
SCALE: AS NOTED
DRAWN: DP
CHECKED:
SHEET NUMBER: A2.1

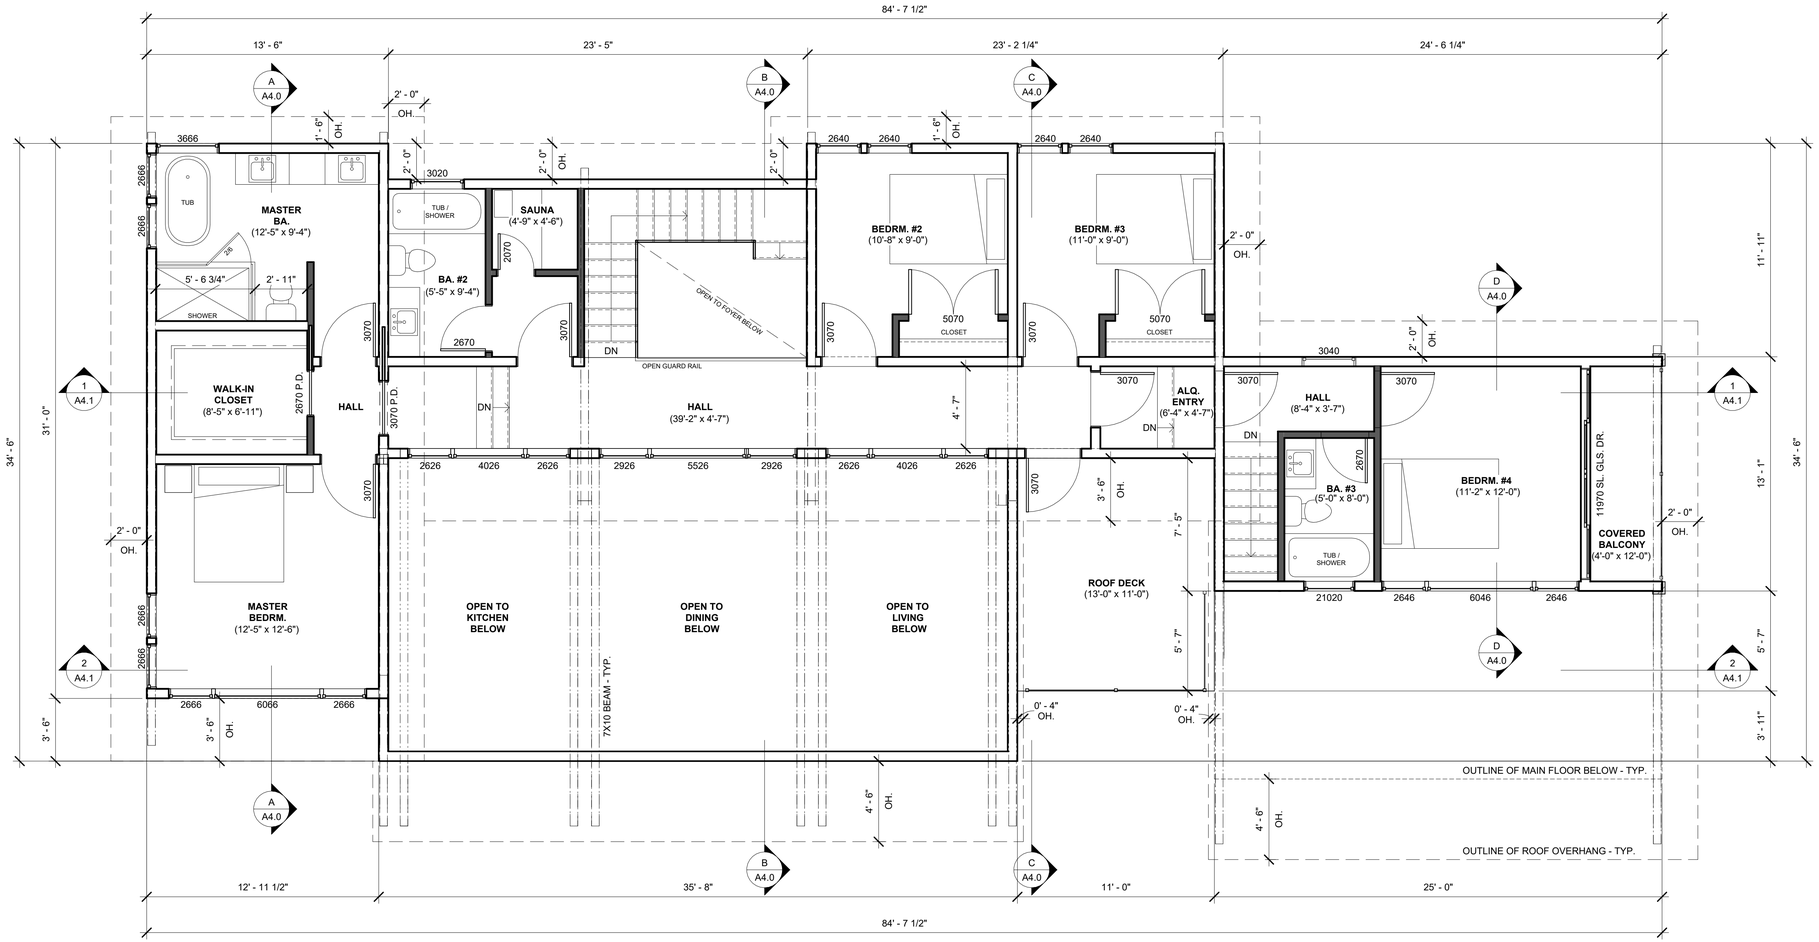

1 PROPOSED UPPER FLOOR PLAN
1/4" = 1'-0"

MAIN HOUSE LIVING -	1033 SF (117 SF STAIRS NOT INCLUDED)
ROOF DECK -	143 SF
ALQ. LIVING -	278 SF (36 SF STAIRS NOT INCLUDED)
ALQ. COVERED BALCONY -	52 SF

KITTITAS CO CDS
RECEIVED
11/21/2024

NOTE:
ALL CONSTRUCTION SHALL CONFORM TO ALL APPLICABLE LOCAL CODES AND BYLAWS. DESIGN OF FOUNDATION AND FOOTINGS TO BE MODIFIED TO SUIT LOCAL SOIL CONDITIONS AS REQUIRED DO NOT SCALE DRAWINGS. WRITTEN DIMENSIONS SHALL TAKE PRECEDENCE

REV #	DESCRIPTION:	BY:	DATE:
-	CLIENT - CONTRACT	-	-
-	-	-	y.m.d/s/a
-	-	-	y.m.d/s/a
PROJECT ADDRESS:

WASHINGTON

PROJECT ENGINEER

SEAL:

DATE:

TAMLIN INTERNATIONAL HOMES CO. LTD.
200 - 145 SCHOOLHOUSE ST.
COQUITLAM B.C., CANADA V3K 4X8
PHONE:(604) 553-7578

PROJECT NO.:

CUSTOMER:
ALVAREZ

SHEET TITLE:
PROPOSED UPPER FLOOR PLANS MAIN HOUSE + ALQ.

DATE: 11.19.24

SCALE: AS NOTED

DRAWN: DP

CHECKED:

SHEET NUMBER:

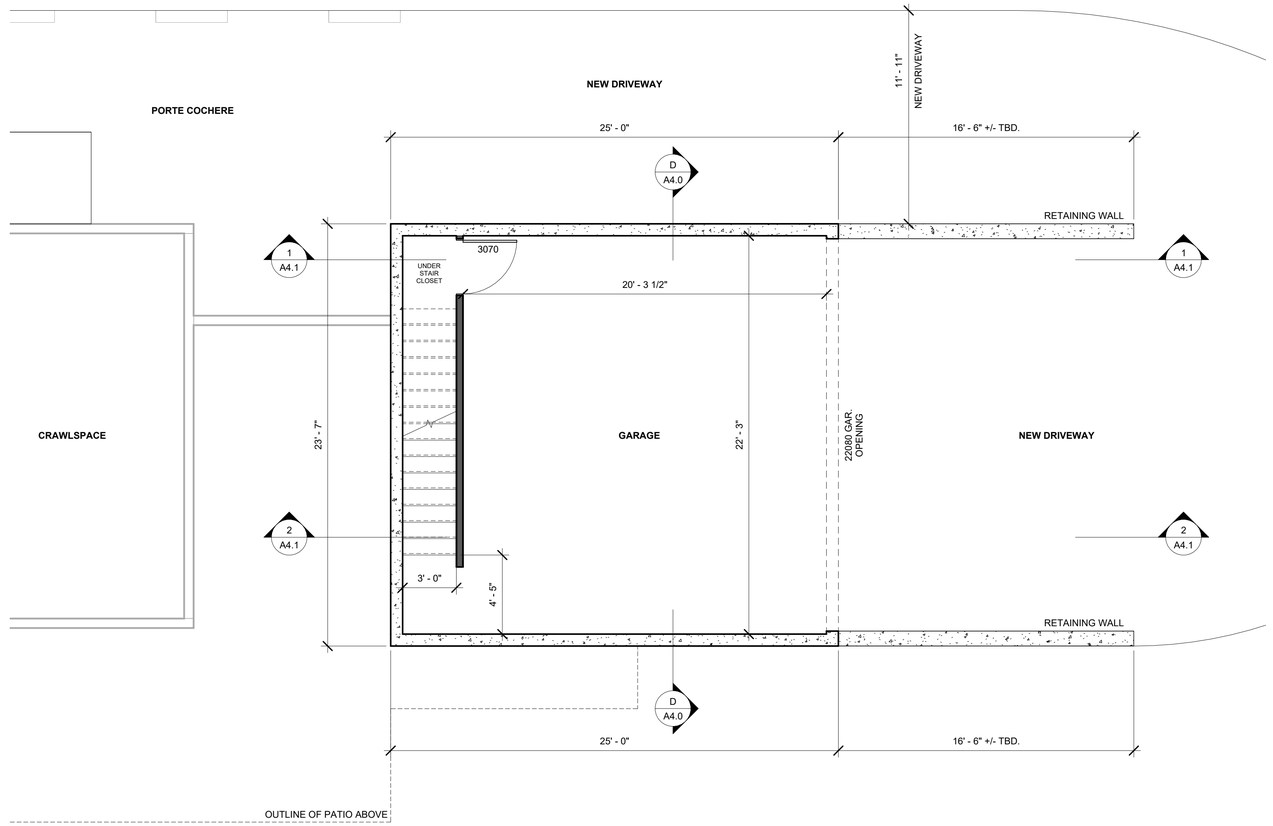

1 PROPOSED GARAGE FLOOR PLAN
1/4" = 1'-0"

KITTITAS CO CDS
RECEIVED
11/21/2024

NOTE:
ALL CONSTRUCTION SHALL CONFORM TO ALL APPLICABLE LOCAL CODES AND BYLAWS. DESIGN OF FOUNDATION AND FOOTINGS TO BE MODIFIED TO SUIT LOCAL SOIL CONDITIONS AS REQUIRED DO NOT SCALE DRAWINGS. WRITTEN DIMENSIONS SHALL TAKE PRECEDENCE

REV #:	DESCRIPTION:	BY:	DATE:
-	-	-	yr/mo/da
-	-	-	yr/mo/da
-	CLIENT - CONTRACT		

PROJECT ADDRESS:
WASHINGTON

PROJECT ENGINEER

SEAL:

DATE:

TAMLIN
TAMLIN INTERNATIONAL HOMES CO. LTD.
200 - 145 SCHOOLHOUSE ST.
COQUITLAM B.C., CANADA V3K 4X8
PHONE:(604) 553-7578

PROJECT NO.:

CUSTOMER:
ALVAREZ

SHEET TITLE:
PROPOSED
GARAGE PLAN

DATE: 11.19.24
SCALE: AS NOTED
DRAWN: DP
CHECKED:

SHEET NUMBER:
A2.3

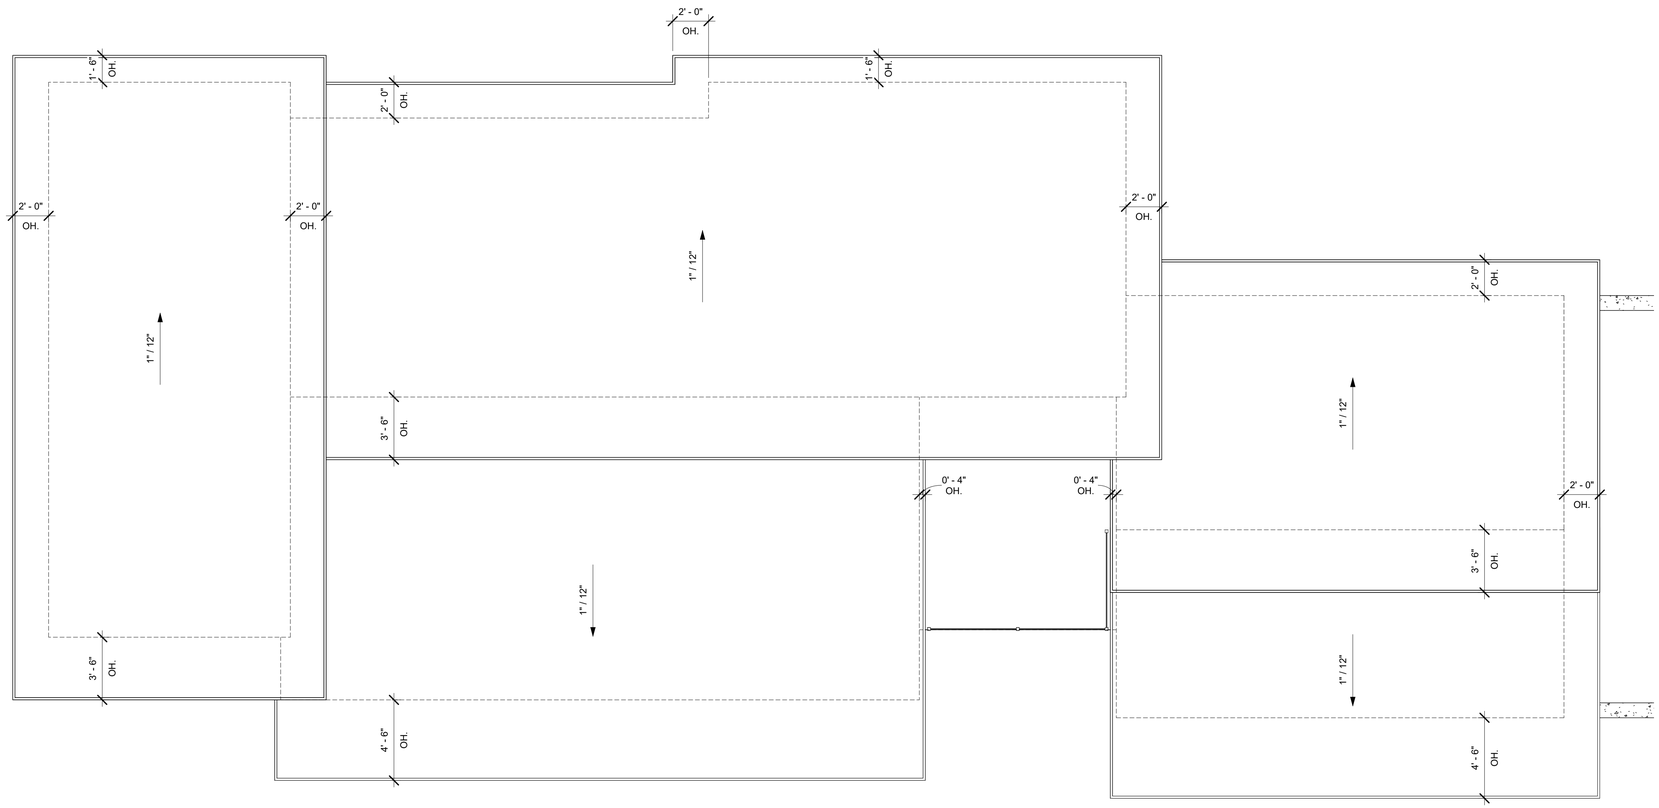

1 PROPOSED ROOF PLAN
1/4" = 1'-0"

KITTITAS CO CDS
RECEIVED
11/21/2024

NOTE:
ALL CONSTRUCTION SHALL CONFORM TO ALL APPLICABLE LOCAL CODES AND BYLAWS. DESIGN OF FOUNDATION AND FOOTINGS TO BE MODIFIED TO SUIT LOCAL SOIL CONDITIONS AS REQUIRED DO NOT SCALE DRAWINGS. WRITTEN DIMENSIONS SHALL TAKE PRECEDENCE

REV #	DESCRIPTION:	BY:	DATE:
-		-	yr/mo/da
-		-	yr/mo/da
-		-	yr/mo/da
-		-	yr/mo/da
-		-	yr/mo/da
-		-	yr/mo/da
-		-	yr/mo/da
-		-	yr/mo/da
-		-	yr/mo/da
-	CLIENT - CONTRACT		

PROJECT ADDRESS:

WASHINGTON

PROJECT ENGINEER

SEAL:

DATE:

TAMLIN

TAMLIN INTERNATIONAL HOMES CO. LTD.
200 - 145 SCHOOLHOUSE ST.
COQUITLAM B.C., CANADA V3K 4X8
PHONE:(604) 553-7578

PROJECT NO.:

CUSTOMER:
ALVAREZ

SHEET TITLE:
PROPOSED ROOF PLAN

DATE: 11.19.24

SCALE: AS NOTED

DRAWN: DP

CHECKED:

SHEET NUMBER:
A2.4

1 SOUTH ELEVATION (FRONT)
1/4" = 1'-0"

2 WEST ELEVATION (LEFT)
1/4" = 1'-0"

KITTITAS CO CDS
RECEIVED
11/21/2024

NOTE:
ALL CONSTRUCTION SHALL CONFORM TO ALL APPLICABLE LOCAL CODES AND BYLAWS. DESIGN OF FOUNDATION AND FOOTINGS TO BE MODIFIED TO SUIT LOCAL SOIL CONDITIONS AS REQUIRED DO NOT SCALE DRAWINGS. WRITTEN DIMENSIONS SHALL TAKE PRECEDENCE

REV #	DESCRIPTION:	BY:	DATE:
-	-	-	yr/mo/da
-	-	-	yr/mo/da
-	CLIENT - CONTRACT		

PROJECT ADDRESS:

WASHINGTON

PROJECT ENGINEER

SEAL:

DATE:

TAMLIN
TAMLIN INTERNATIONAL HOMES CO. LTD.
200 - 145 SCHOOLHOUSE ST.
COQUITLAM B.C., CANADA V3K 4X8
PHONE:(604) 553-7578

PROJECT NO.:

CUSTOMER:
ALVAREZ

SHEET TITLE:
EXTERIOR ELEVATIONS

DATE: 11.19.24

SCALE: AS NOTED

DRAWN: DP

CHECKED:

SHEET NUMBER: A3.0

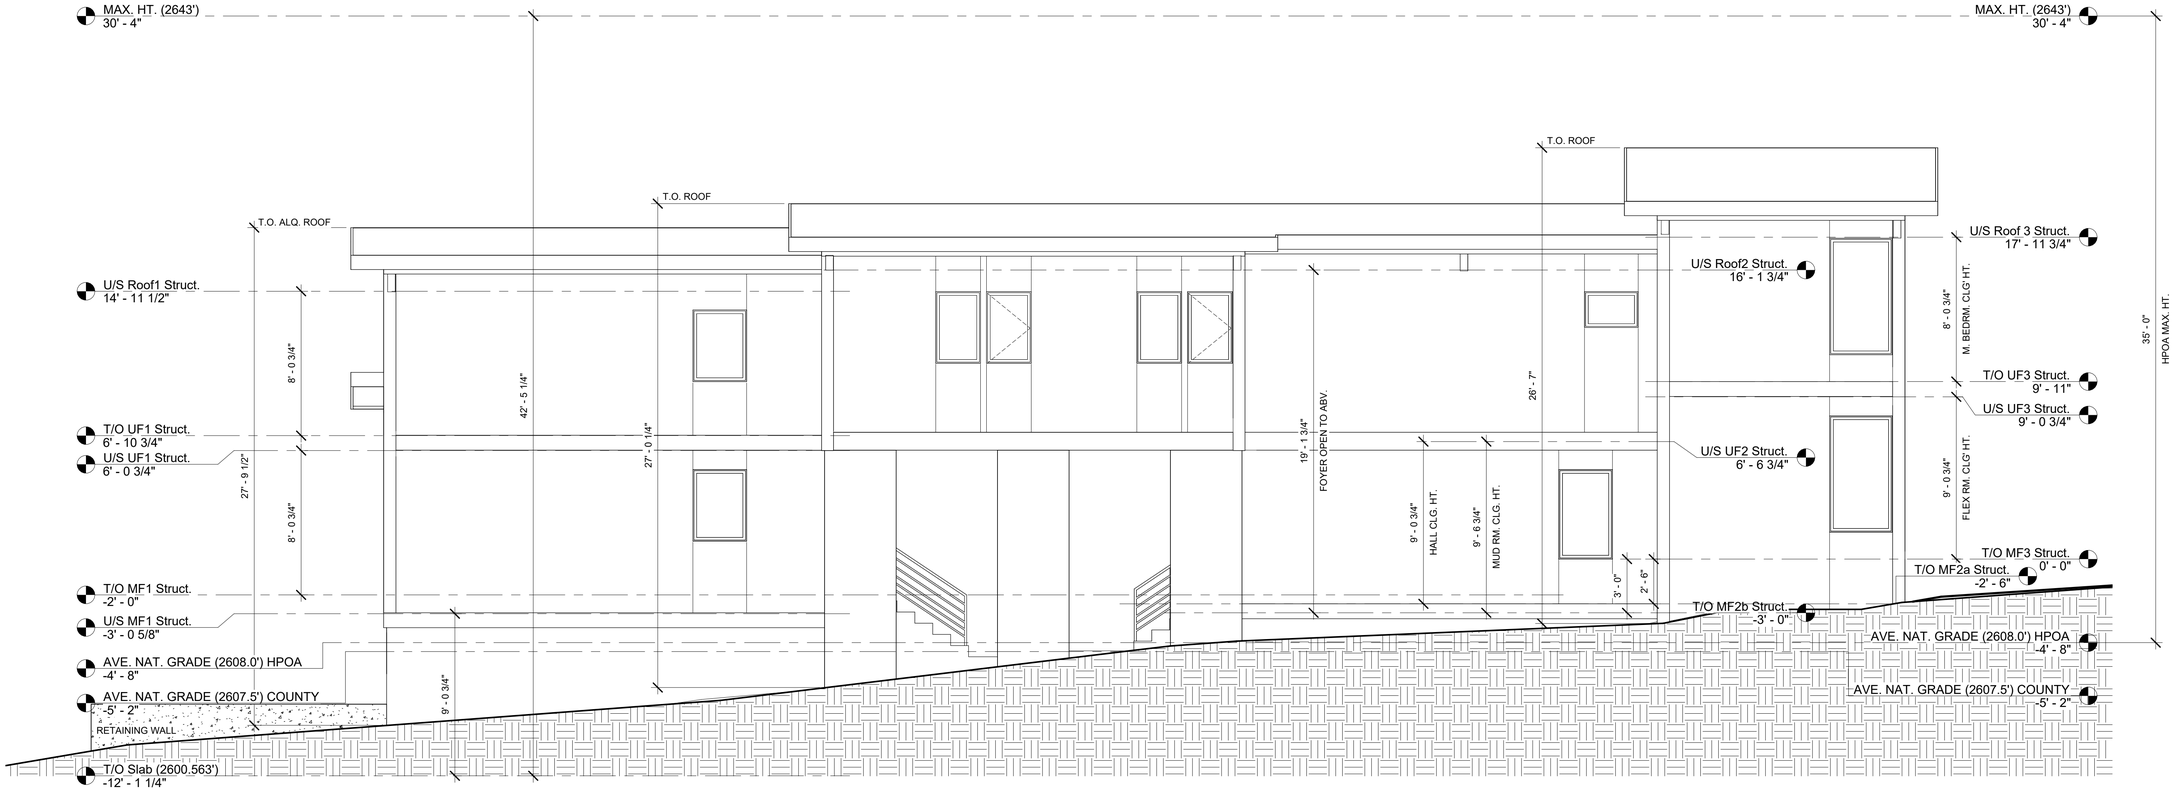

1 NORTH ELEVATION (REAR)
1/4" = 1'-0"

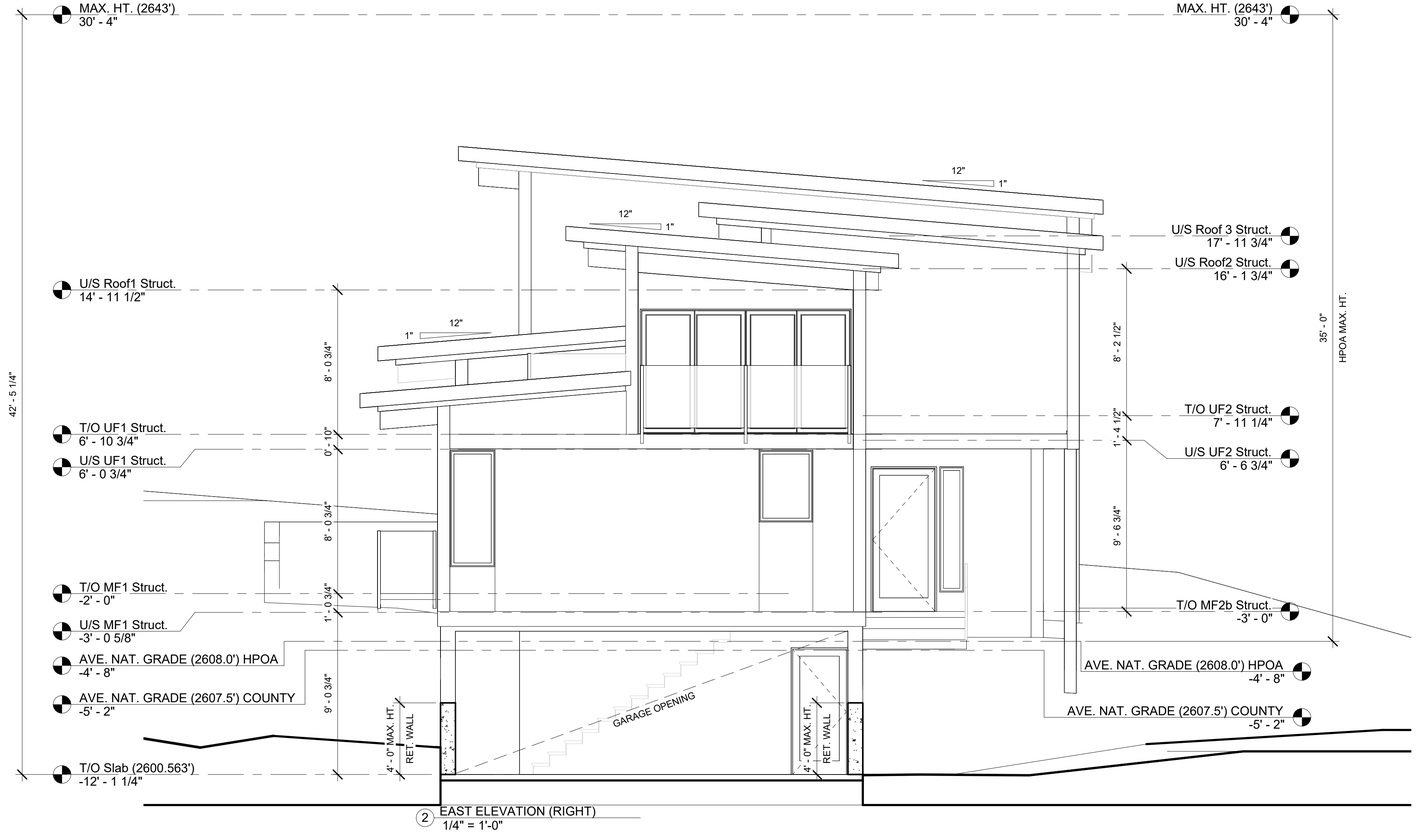

2 EAST ELEVATION (RIGHT)
1/4" = 1'-0"

KITTITAS CO CDS
RECEIVED
11/21/2024

NOTE:
ALL CONSTRUCTION SHALL CONFORM TO ALL APPLICABLE LOCAL CODES AND BYLAWS. DESIGN OF FOUNDATION AND FOOTINGS TO BE MODIFIED TO SUIT LOCAL SOIL CONDITIONS AS REQUIRED DO NOT SCALE DRAWINGS. WRITTEN DIMENSIONS SHALL TAKE PRECEDENCE

REV #	DESCRIPTION:	BY:	DATE:
-	-	-	yr/mo/da
-	-	-	yr/mo/da
-	CLIENT - CONTRACT		

PROJECT ADDRESS:

WASHINGTON

PROJECT ENGINEER

SEAL:

DATE:

TAMLIN
TAMLIN INTERNATIONAL HOMES CO. LTD.
200 - 145 SCHOOLHOUSE ST.
COQUITLAM B.C., CANADA V3K 4X8
PHONE:(604) 553-7578

PROJECT NO.:

CUSTOMER:
ALVAREZ

SHEET TITLE:
EXTERIOR ELEVATIONS

DATE: 11.19.24

SCALE: AS NOTED

DRAWN: DP

CHECKED:

SHEET NUMBER:
A3.1

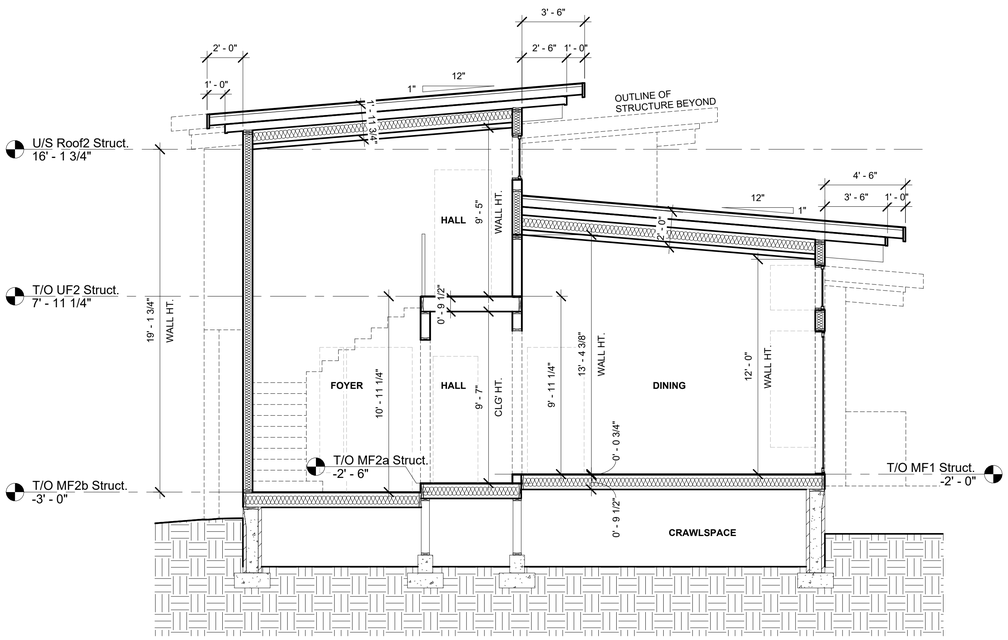

A SECTION A-A
1/4" = 1'-0"

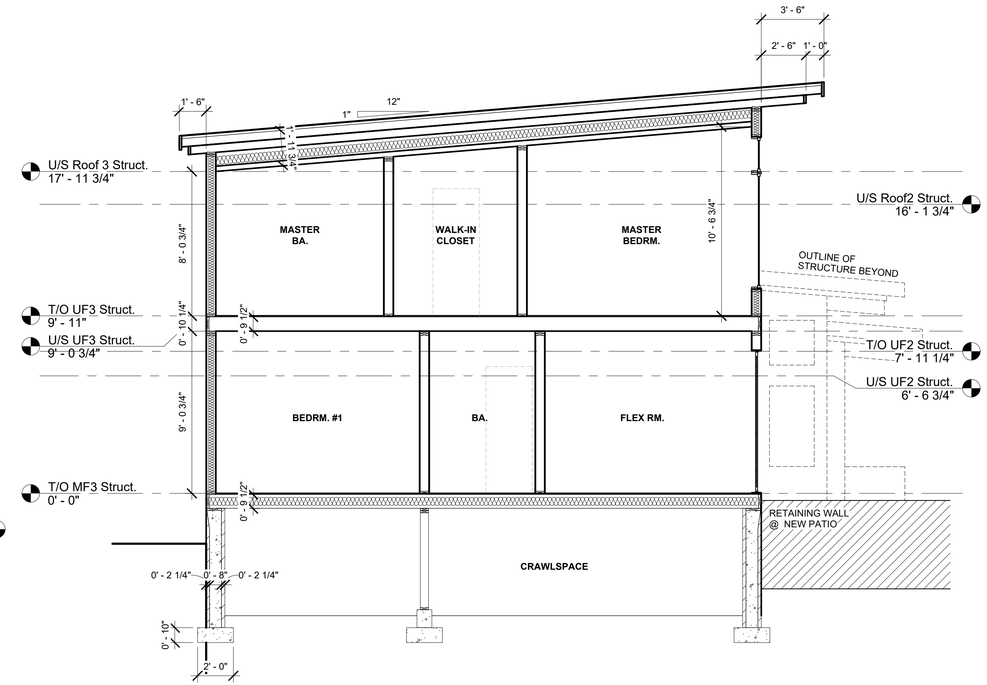

A SECTION A-A
1/4" = 1'-0"

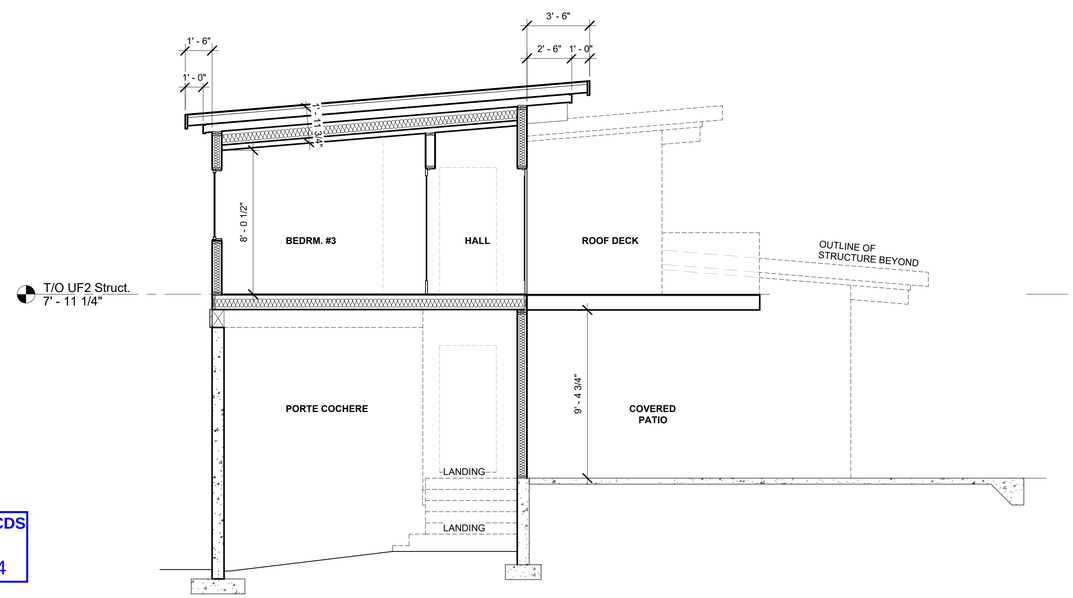

C SECTION C-C
1/4" = 1'-0"

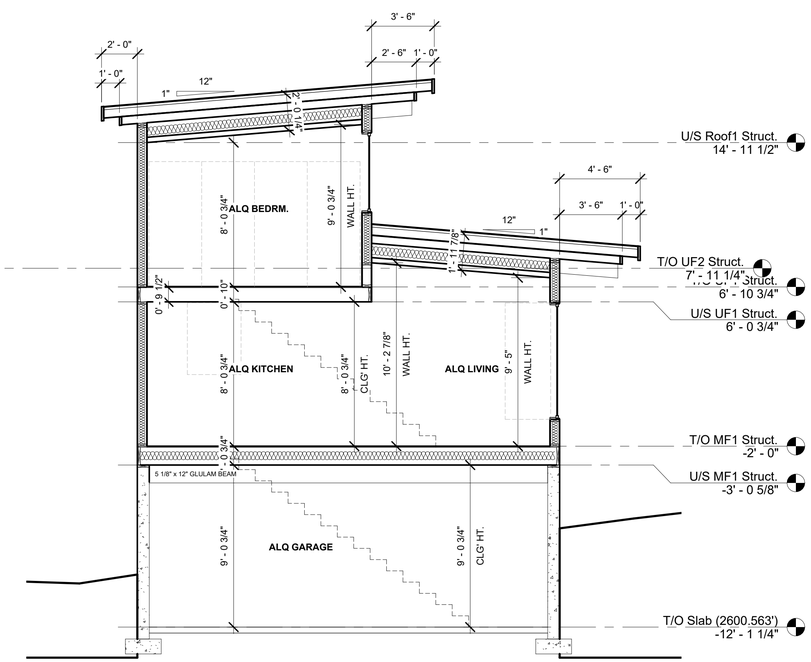

D SECTION D-D
1/4" = 1'-0"

KITTITAS CO CDS
RECEIVED
11/21/2024

NOTE:
ALL CONSTRUCTION SHALL CONFORM TO ALL APPLICABLE LOCAL CODES AND BYLAWS. DESIGN OF FOUNDATION AND FOOTINGS TO BE MODIFIED TO SUIT LOCAL SOIL CONDITIONS AS REQUIRED DO NOT SCALE DRAWINGS. WRITTEN DIMENSIONS SHALL TAKE PRECEDENCE

REV #:	DESCRIPTION:	BY:	DATE:
-	-	-	yr/mo/da
-	-	-	yr/mo/da
-	CLIENT - CONTRACT		

PROJECT ADDRESS:
WASHINGTON

PROJECT ENGINEER

SEAL:

DATE:

TAMLIN
TAMLIN INTERNATIONAL HOMES CO. LTD.
200 - 145 SCHOOLHOUSE ST.
COQUITLAM B.C., CANADA V3K 4X8
PHONE:(604) 553-7578

PROJECT NO.:

CUSTOMER:
ALVAREZ

SHEET TITLE:
SECTIONS

DATE: 11.19.24
SCALE: AS NOTED
DRAWN: DP
CHECKED:
SHEET NUMBER: A4.0

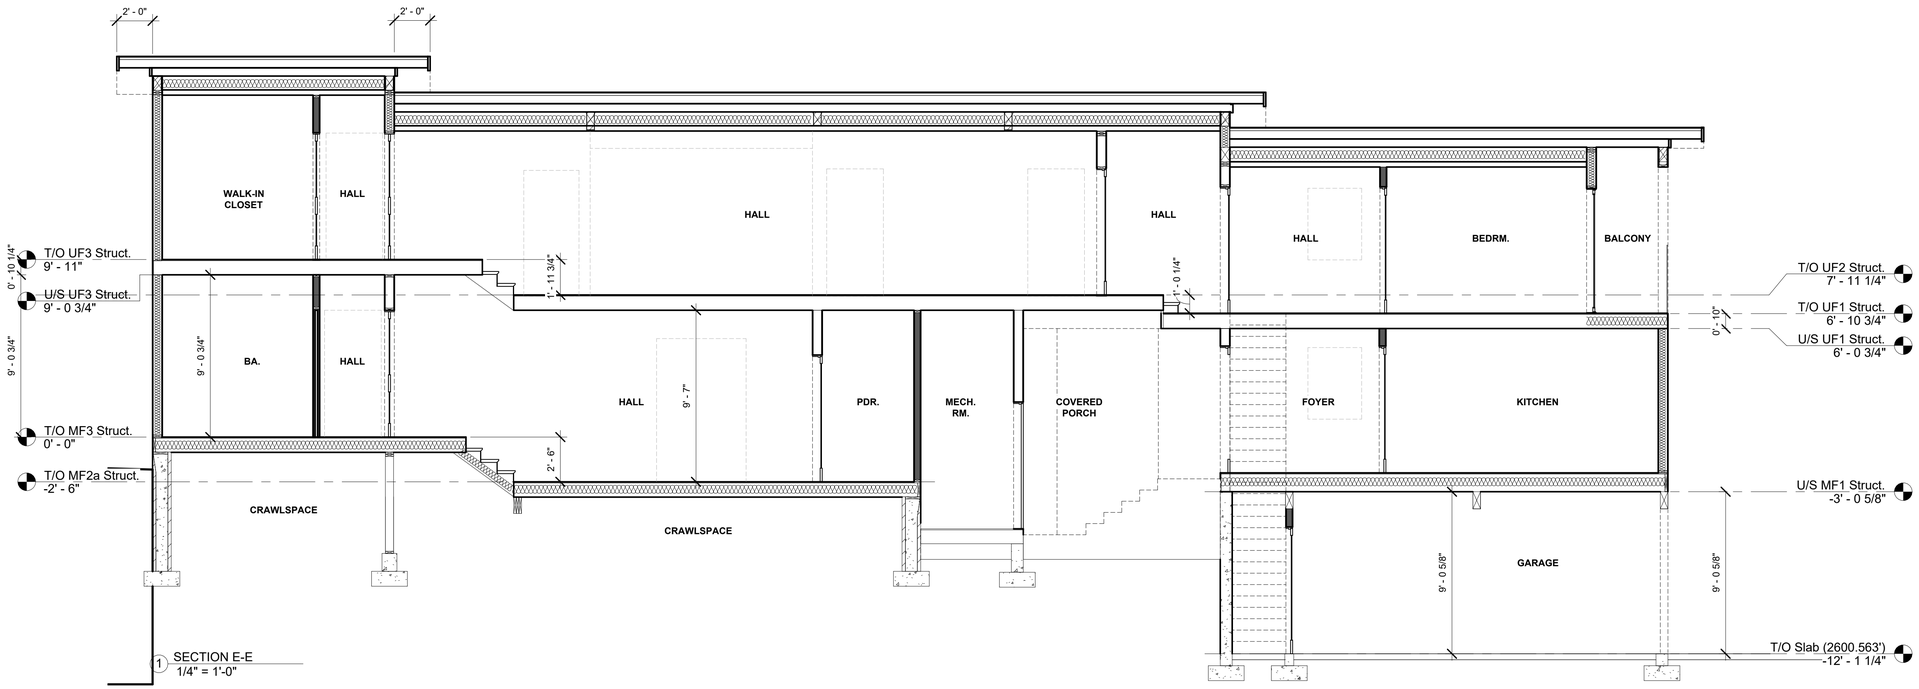

1 SECTION E-E
1/4" = 1'-0"

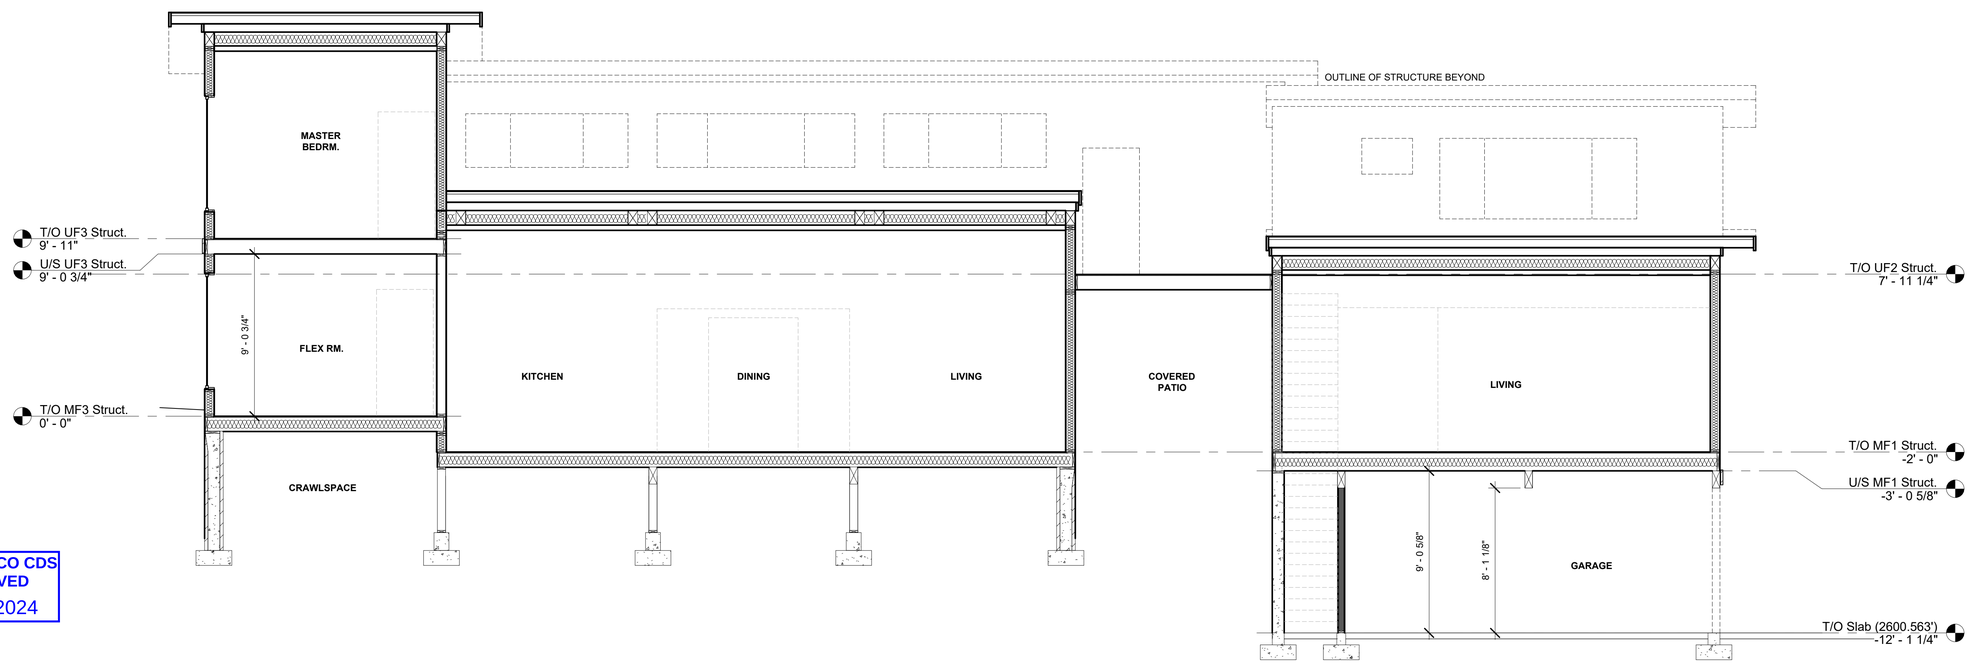

2 SECTION F-F
1/4" = 1'-0"

KITTITAS CO CDS
RECEIVED
11/21/2024

NOTE:
ALL CONSTRUCTION SHALL CONFORM TO ALL APPLICABLE LOCAL CODES AND BYLAWS. DESIGN OF FOUNDATION AND FOOTINGS TO BE MODIFIED TO SUIT LOCAL SOIL CONDITIONS AS REQUIRED DO NOT SCALE DRAWINGS. WRITTEN DIMENSIONS SHALL TAKE PRECEDENCE

REV #	DESCRIPTION:	BY:	DATE:
-	CLIENT - CONTRACT	-	-
-	-	-	y/m/d/s/a
-	-	-	y/m/d/s/a
PROJECT ADDRESS:

WASHINGTON

PROJECT ENGINEER

SEAL:

DATE:

TAMLIN

TAMLIN INTERNATIONAL HOMES CO. LTD.
200 - 145 SCHOOLHOUSE ST.
COQUITLAM B.C., CANADA V3K 4X8
PHONE:(604) 553-7578

PROJECT NO.:

CUSTOMER: ALVAREZ

SHEET TITLE: SECTIONS

DATE: 11.19.24

SCALE: AS NOTED

DRAWN: DP

CHECKED:

SHEET NUMBER: A4.0