PARKING DETAIL

RETENTION DITCH A,B,C DETAIL
- SECTION AREA = 432 sq.in.
- CAPACITY = 36 gal. per lineal ft.

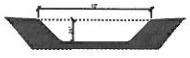

RETENTION BASIN DETAIL
- SECTION AREA = 2304 sq.in.
- CAPACITY = 119 gal. per lineal ft.

RAINFALL RETENTION CALCULATIONS:

1.6" rainfall on 48,360 sq.ft. area (376,000 sq.ft.) = 621,600 cu.in. = 3686 gal.
RETENTION CAPACITY SHALL BE PROVIDED FOR AT LEAST 4600 gal.

DITCH A - 490 lin.ft. - 1,333 gal. REQ'D. - 11,665 gal. CAPACITY - EXCEEDS REQ. BY 899%
DITCH B - 200 lin.ft. - 250 gal. REQ'D. - 5,115 gal. CAPACITY - EXCEEDS REQ. BY 2000%
DITCH C - 120 lin.ft. - 174 gal. REQ'D. - 4,180 gal. CAPACITY - EXCEEDS REQ. BY 2300%
BASIN - 100 lin.ft. - 1,937 gal. REQ'D. - 14,875 gal. CAPACITY - EXCEEDS REQ. BY 667%
TOTAL - 1,937 gal. REQ'D. - 14,875 gal. CAPACITY

BUILDING "A" - 150' x 30'

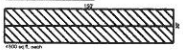

4500 sq.ft. each

BUILDING "B" - 100' x 35'

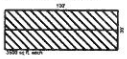

3500 sq.ft. each

BUILDING "C" - 100' x 15'

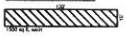

1500 sq.ft. each

LOT COVERAGE SUMMARY

LOT AREA = 217,391 sq.ft.
BUILDING COVERAGE = 48000 sq.ft. = 22% of LOT

LEGEND

CAMERA LOCATION
EXTERIOR LIGHTING
ELECTRICAL
WATER
ARBORVITAE TREE
DRAINAGE DIRECTION
FIRE HYDRANT

GENERAL NOTES:
- FIRE APPARATUS ACCESS ROAD TO BE 3" OF GRAVEL OVER EARTH BASE COMPACTED FOR SUPPORT CAPABILITY OF 75000 lbs.
- DRAINAGE LINES SHOW SLOPE DIRECTION APPROX. 1% SLOPE (TYP.)

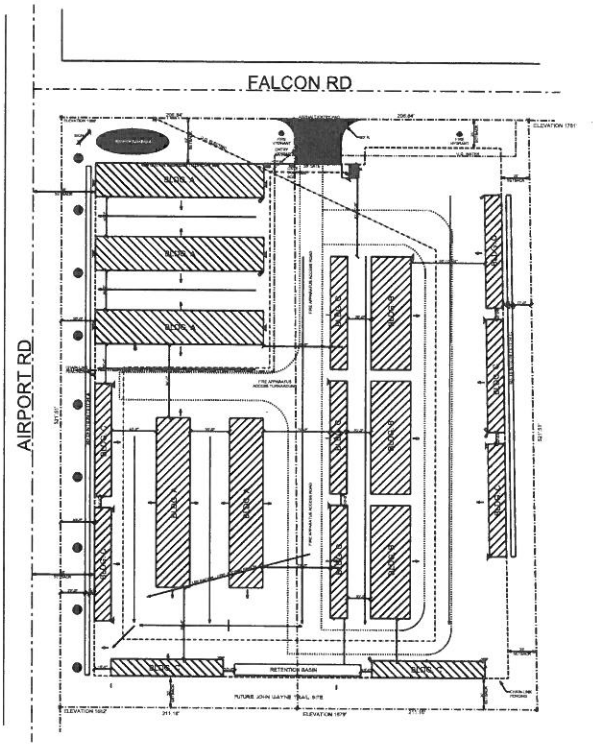

SITE PLAN
SCALE: 1" = 40'

NWBDC
NORTHWEST BUILDING DESIGN CONSULTANTS

CLIENT/OWNER

CONTRACTOR

ENGINEERS STAMP

SHEET TITLE: SITE PLAN

PROJECT: AIRPORT SECURE STORAGE
Falcon Road
Ellensburg, WA

STAGES OF PLANNING

Preliminary	03-06-08

DRAWN BY:

SCALE: 1" = 40'

DATE: 3/6/2008

JOB NUMBER:

PAGE NUMBER:
SITE PLAN