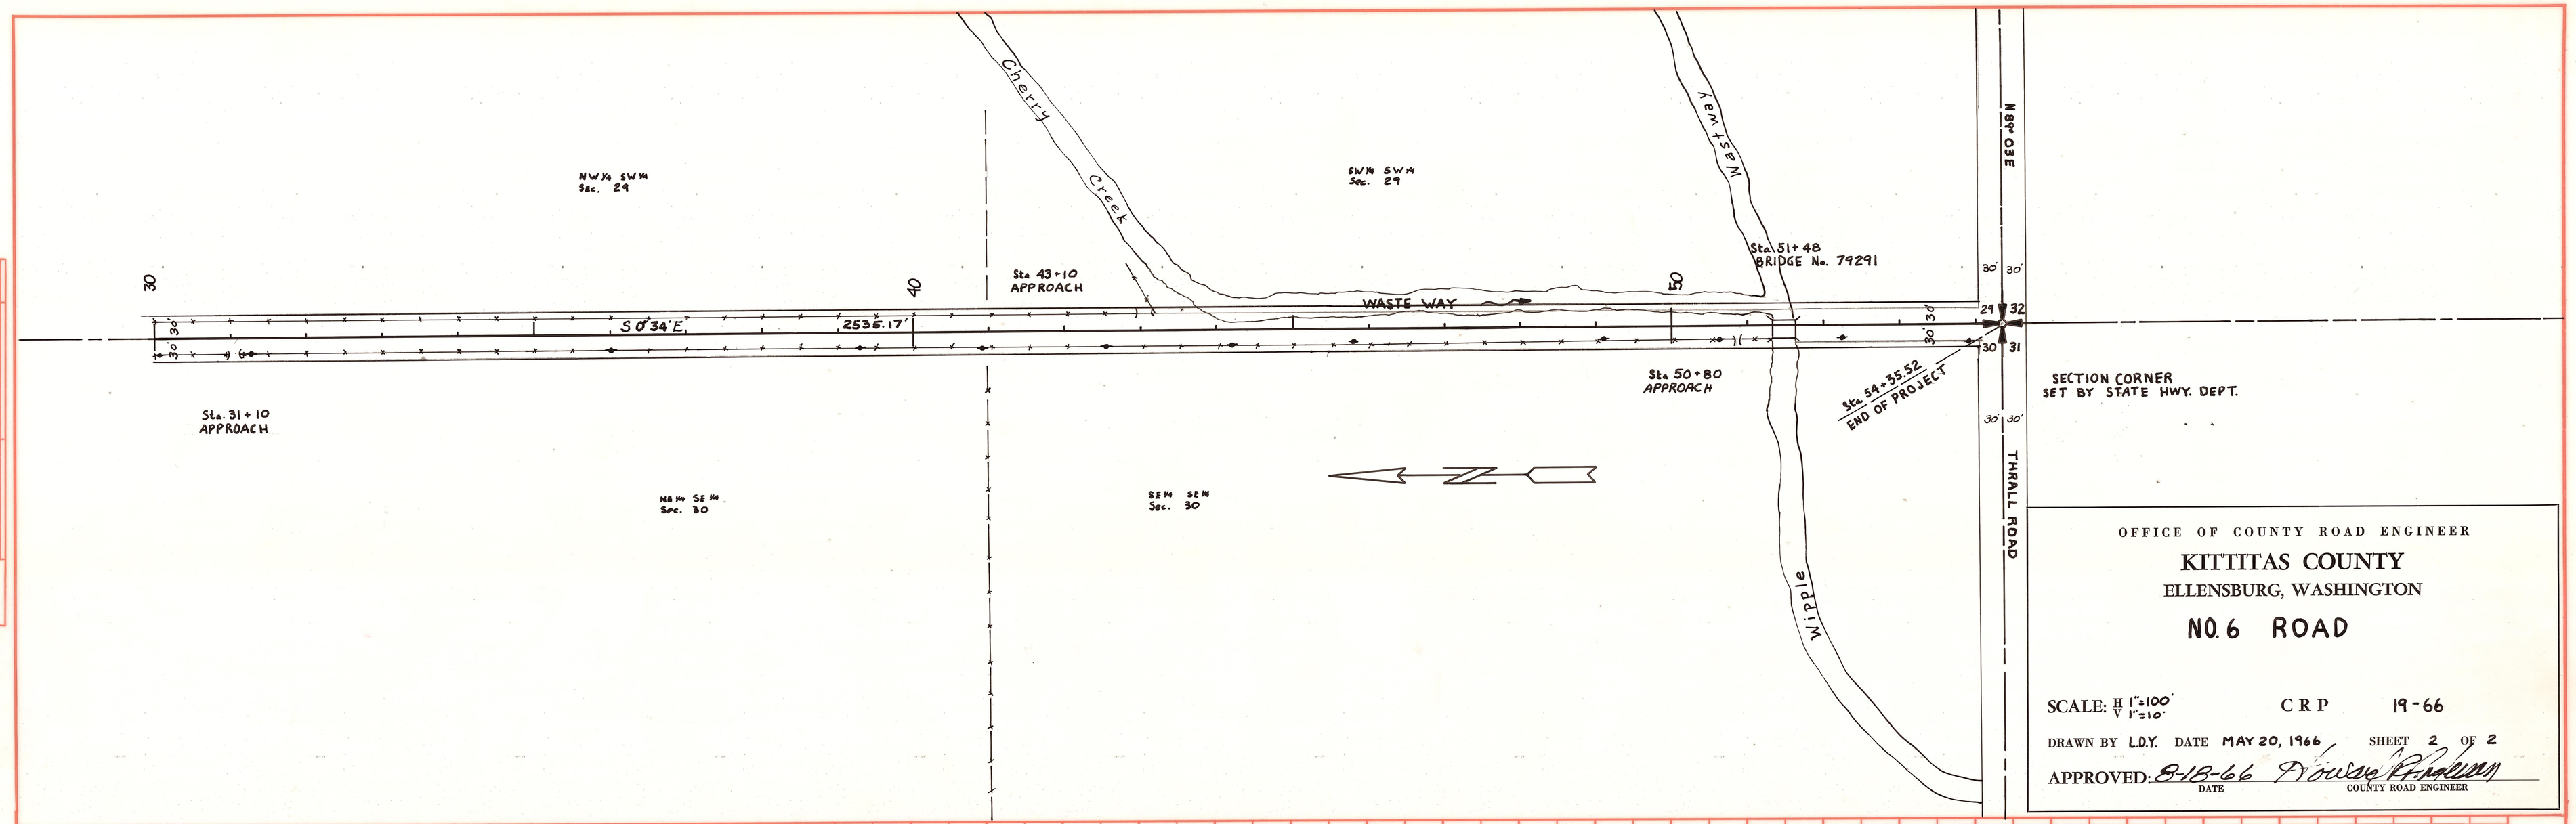

OFFICE OF COUNTY ROAD ENGINEER

KITTITAS COUNTY

ELLENSBURG, WASHINGTON

NO. 6 ROAD

SCALE: H 1"=100' V 1"=10' CRP 19-66

DRAWN BY L.D.Y. DATE MAY 20, 1966 SHEET 2 OF 2

APPROVED: 8-18-66 (DATE) Douglas R. Anderson (COUNTY ROAD ENGINEER)

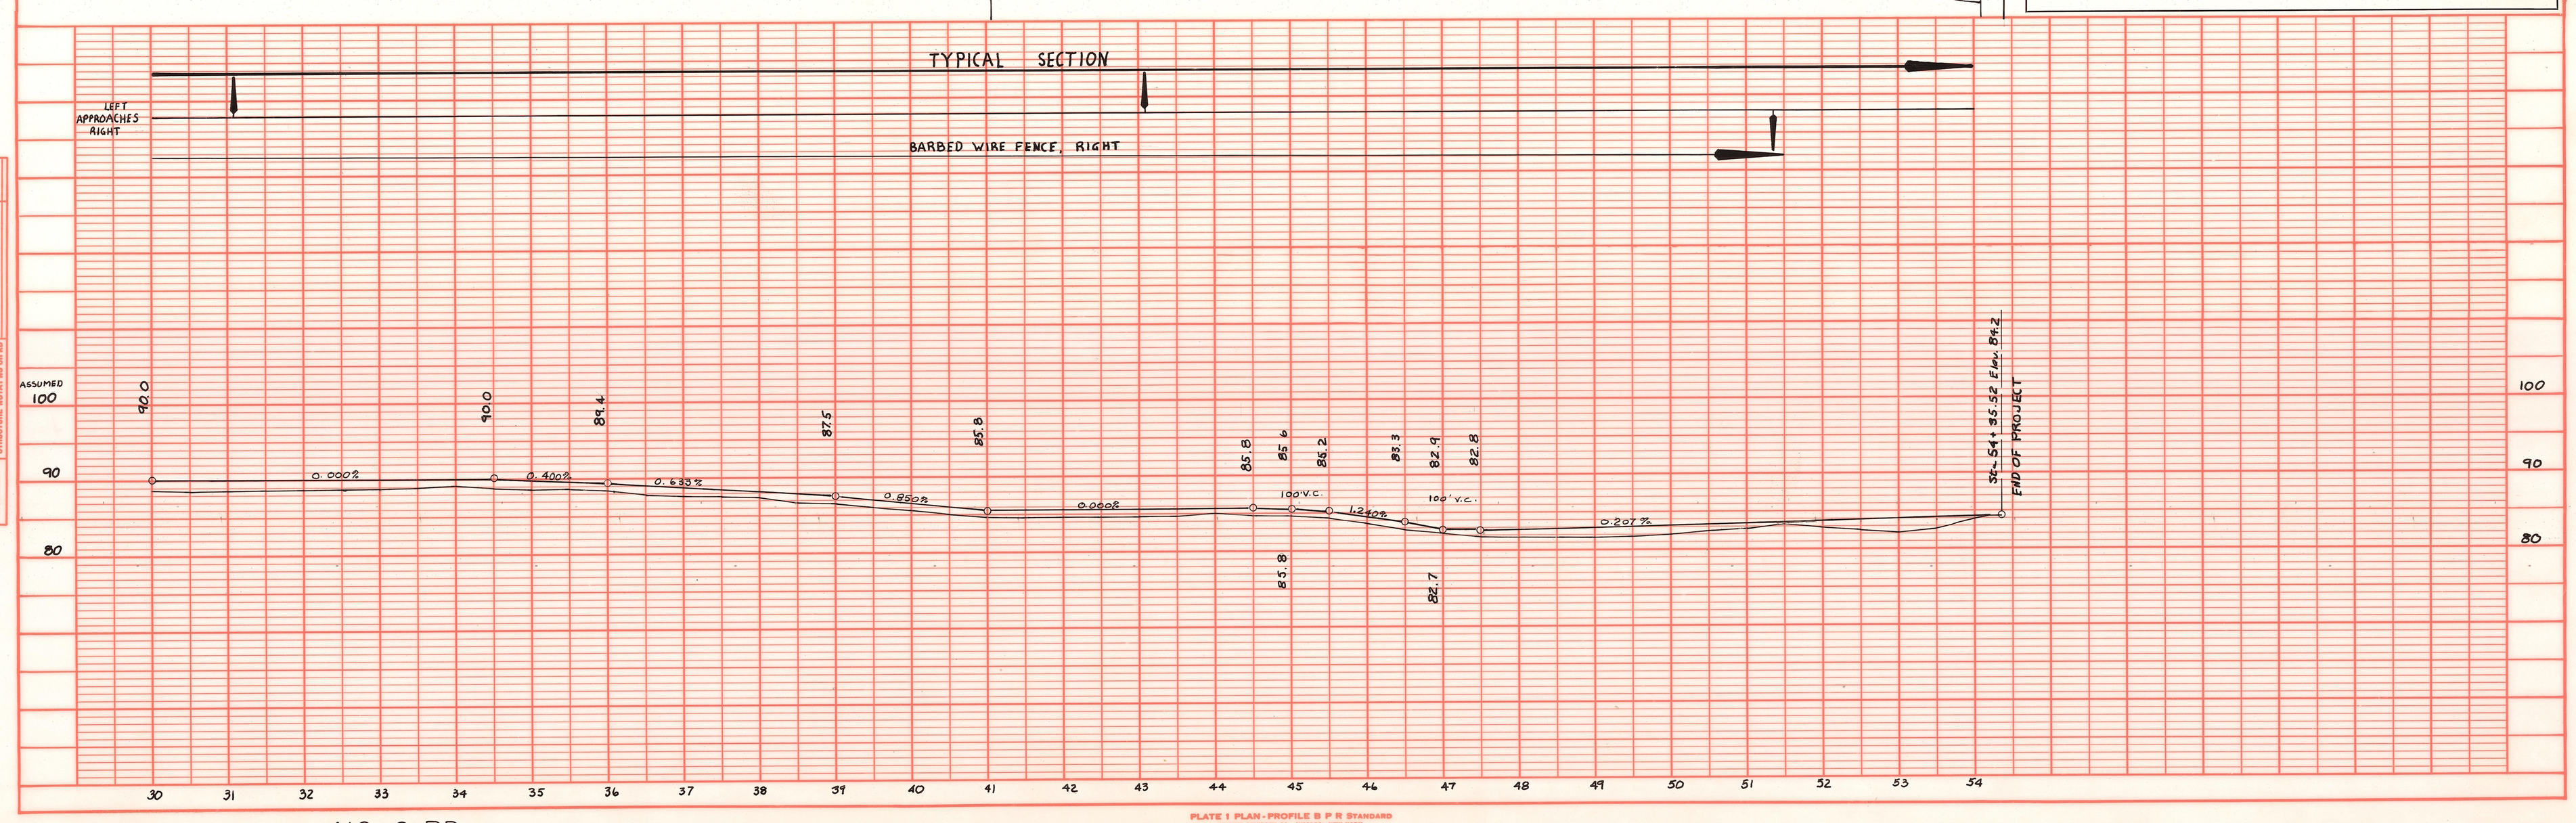

PLATE 1 PLAN-PROFILE B P R STANDARD
EUGENE DIETZGEN CO. CHICAGO - NEW YORK

NO. 6 RD.

20-16

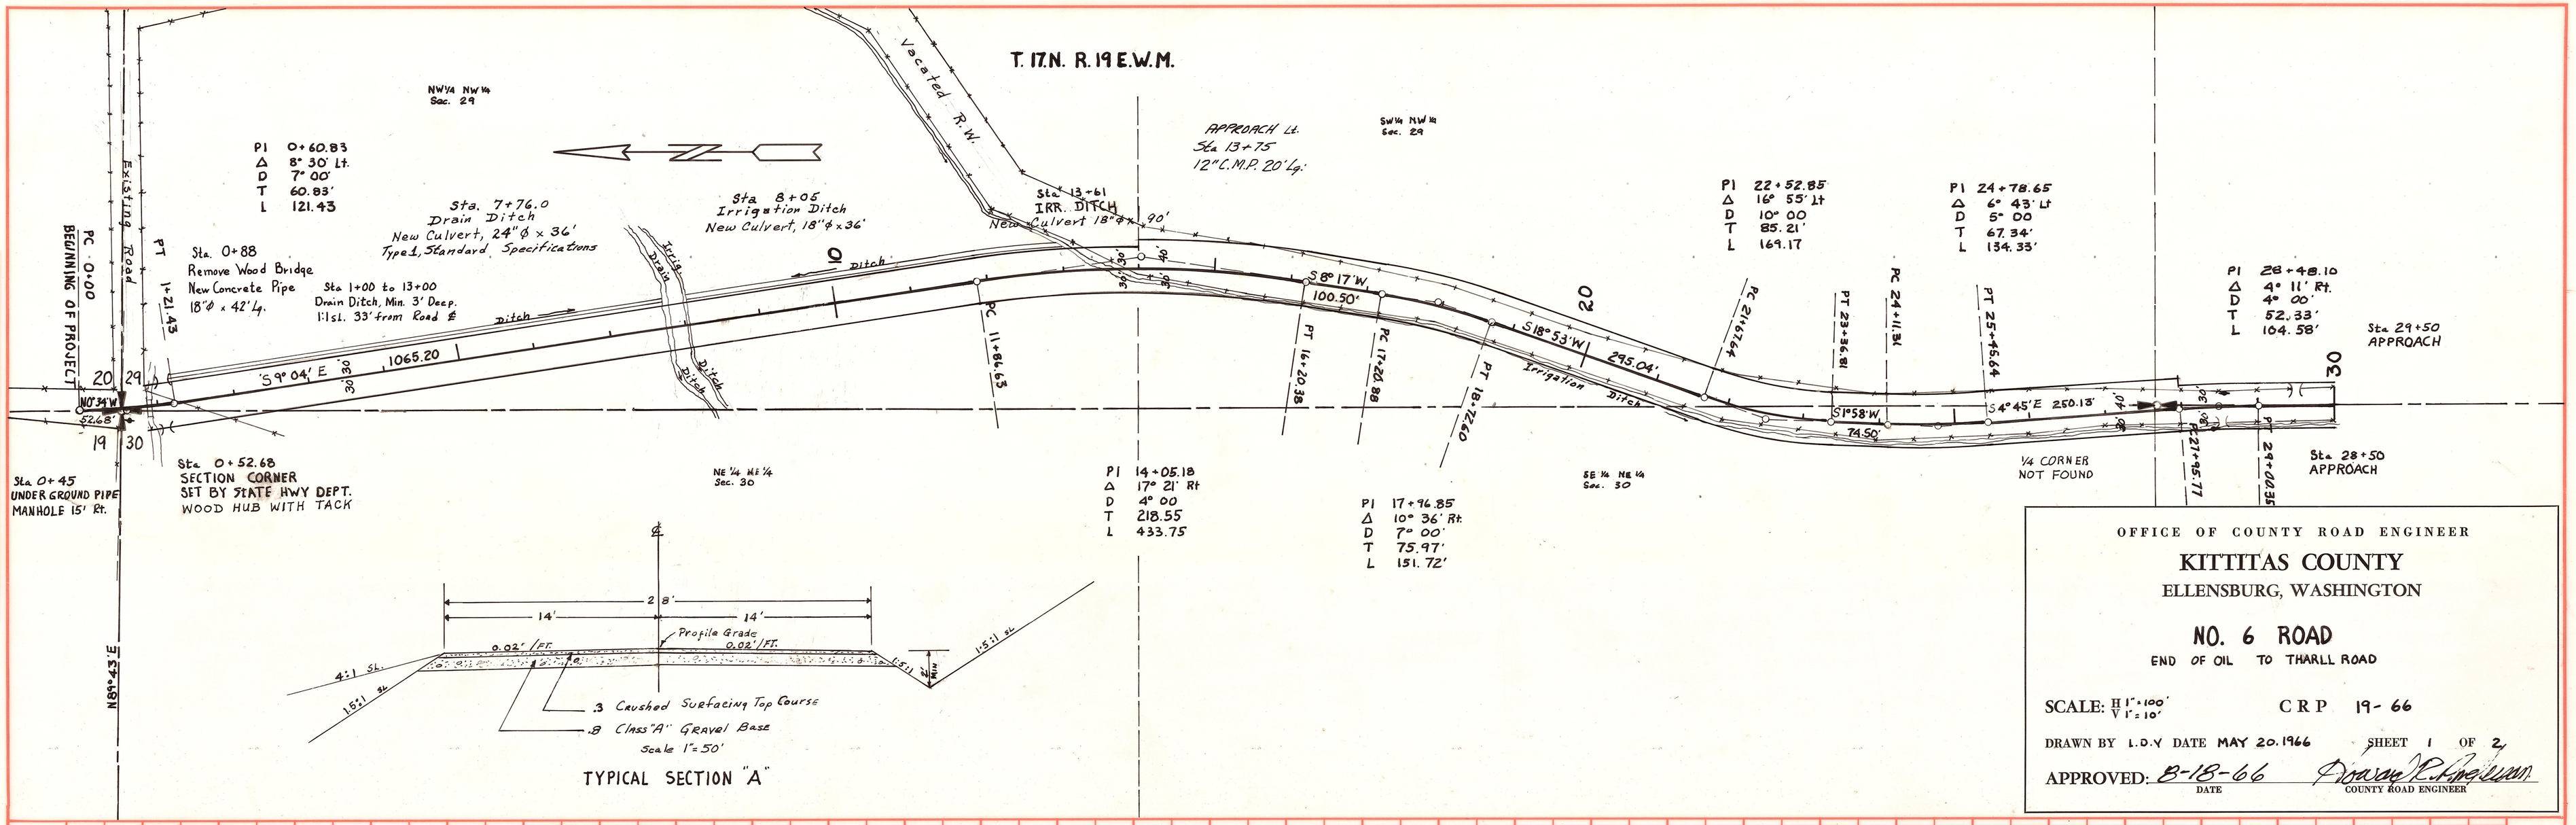

OFFICE OF COUNTY ROAD ENGINEER

KITTITAS COUNTY

ELLENSBURG, WASHINGTON

NO. 6 ROAD

END OF OIL TO THARLL ROAD

SCALE: H 1" = 100' V 1" = 10' CRP 19-66

DRAWN BY L.D.Y DATE MAY 20.1966 SHEET 1 OF 2

APPROVED: 8-18-66 (DATE) Donald R. Ringelman (COUNTY ROAD ENGINEER)

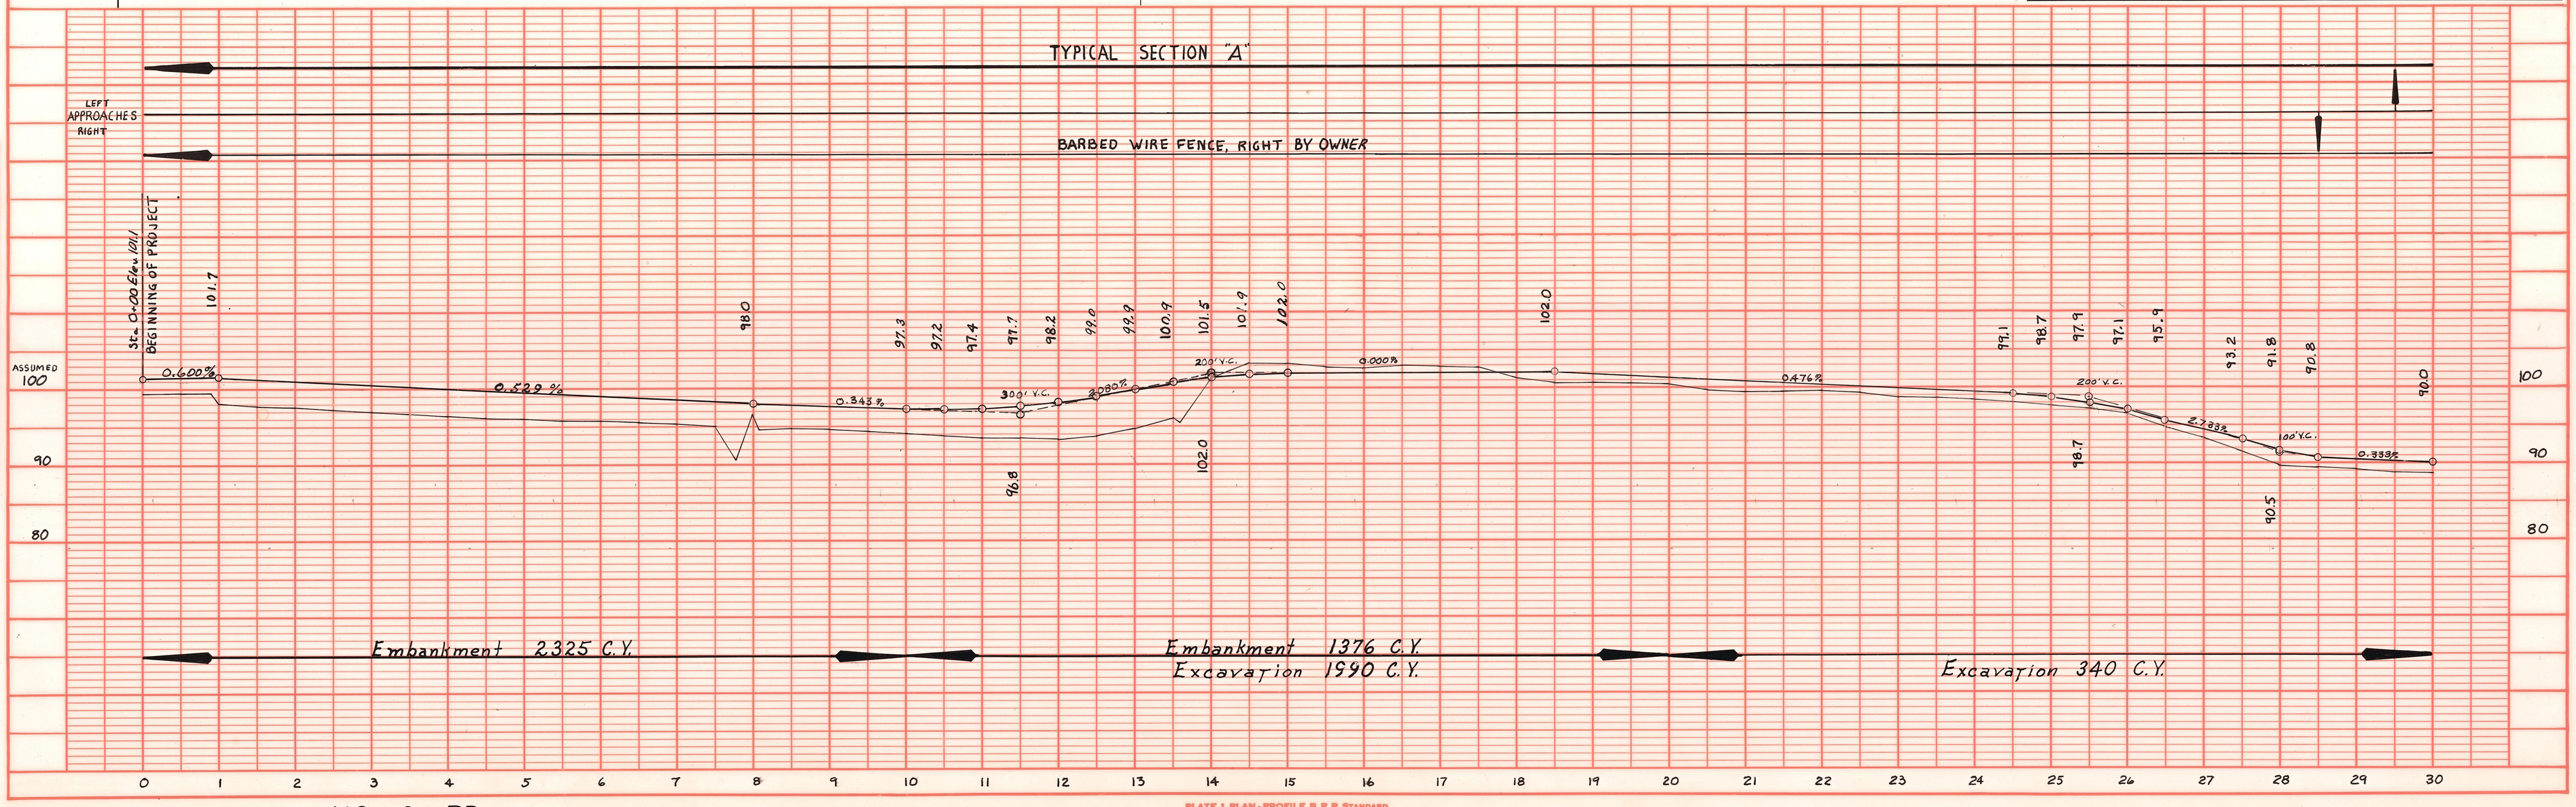

NO. 6 RD.

PLATE 1 PLAN - PROFILE B P R STANDARD
EUGENE DIETZGEN CO. CHICAGO - NEW YORK