
T. 17 N. R. 20 E. W.M.

NW ¼ SW ¼ SEC 11

SW ¼ SW ¼ SEC 11

NW ¼ NW ¼ SEC 14

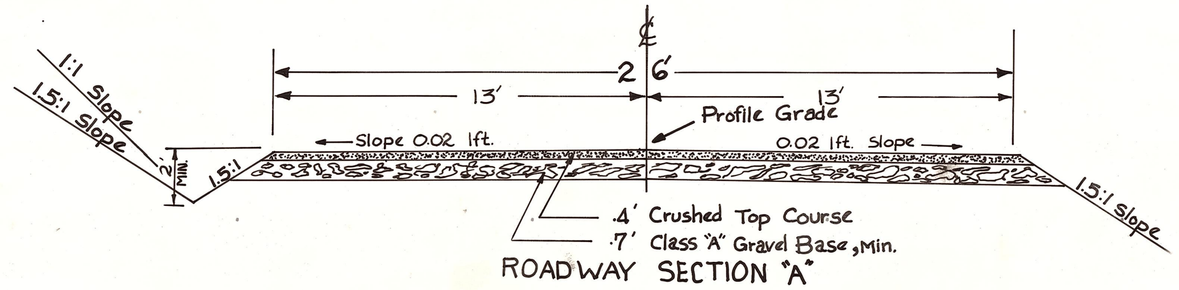

ROADWAY SECTION "A"

Sta. 0+00
BEGINING OF PROJECT

Sta. 2+37 Exist
44" x 12" Conc. Culvert

Sta. 11+07 Exist
36" x 24" Conc. Culvert

S 5° 00' W 1979.87'

Sta. 1+20 Exist. Field App. No Pipe Install New 12"Ø x 30' C.M.P.

Sta. 5+85 Exist. Field App. No Pipe Install New 12"Ø x 30' C.M.P.

Sta. 7+34 Exist Farm App No Pipe Install New 12"Ø x 30' C.M.P.

Sta. 9+75 Exist. Farm App 8' x 26' Conc. Culvert Install New 12"Ø x 30' C.M.P.

Sta. 12+26 Exist Yard App No Pipe Install New 12"Ø x 30' C.M.P.

Sta. 15+80 Exist. Field App. No Pipe Install New 12"Ø x 30' C.M.P.

Sta. 19+60 Exist Lateral

Sta. 19+90 Exist Field App. No Pipe Install New 12"Ø x 30' C.M.P.

Sta. 21+66 Exist. Field App. No Pipe

P.C. 19+79.87

Sta. 19+90 Exist. Field App No Pipe

Δ 92° 54'
D 15° 11'
T 2356.60
L 3776.75'
R 380.65'
.04 / FT.

PT. 25+60.50

Sta. 25+80 Exist App. No Pipe

Sta. 24+50 Exist App. No Pipe

S 87° 54' E 8335.81'

SEC. COR. FOUND 2" IRON PIPE

OFFICE OF COUNTY ROAD ENGINEER

KITTITAS COUNTY

ELLENSBURG, WASHINGTON

STEVENS ROAD

Sta. 0+00 to 87+71.35

LENGTH 1.66 MILES

SCALE: H 1"=100' V 1"=10'

C R P **4-68**


DRAWN BY B.S. DATE DEC-67 SHEET 1 OF 3

APPROVED: 1-25-68 DATE

COUNTY ROAD ENGINEER

PLAN — SURVEYED, PLOTTED, ALIGNMENT CHECKED, BK. & PG. NAT. CHECKED, NOTE BOOK, NO., BY, DATE

PROFILE — SURVEYED, PLOTTED, GRADES CHECKED, B.M.s NOTED, STRUCTURE NOTATNS CK'ED, NOTE BOOK, NO., BY, DATE

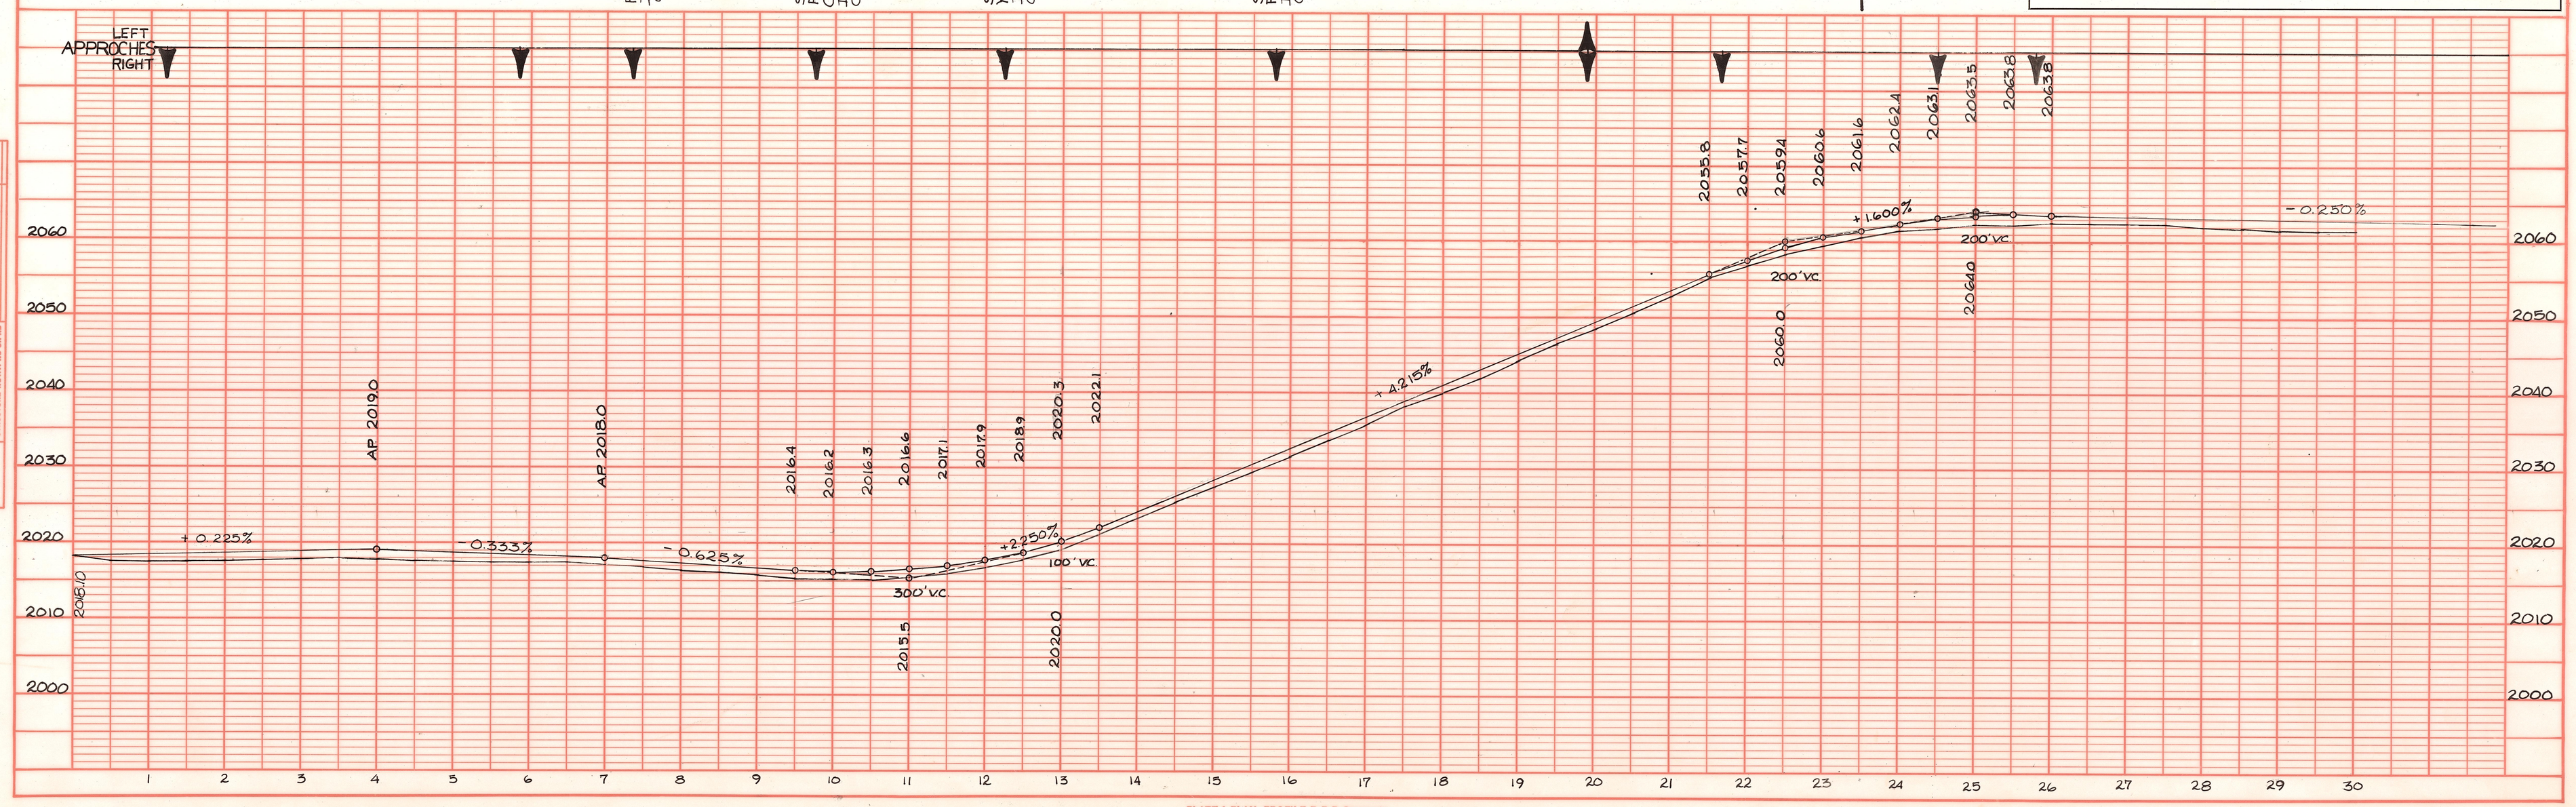

STEVENS. RD.

PLATE 1 PLAN - PROFILE B P R STANDARD
EUGENE DIETZGEN CO., CHICAGO - NEW YORK

T. 17 N. R. 20 E. W.M.

NE ¼ NW ¼ SEC. 14

NW ¼ NW ¼ SEC. 14

SE ¼ NW ¼ SEC 14

Sta. 35+25 Exist. App. No Pipe

Sta. 34+25, 34+50, 34+64 Exist. Approaches No Pipes

RECLAMATION R/W

CATTLE GUARD

Sta. 33+24 to 33+64 Exist. County Bridge #70111

HI LINE CANAL

Sta. 33+00 Exist. App. No Pipe

Sta. 33+00 App. No Pipe Exist.

RECLAMATION R/W

PC. 33+94.31

84° 12' 30" Rt.
R 36+29.65
T 255.34
L 382.79
.05/Ft.
4 D Pt. J S

PT. 37+77.04

S 37° 47' W
834.28'

30

40

S 34° 41' 30" E
1752.81'

Sta. 48+84 Exist. Field App. No Pipe

Sta. 49+10 Exist. Farm App. No Pipe

50

PC. 55+59.85

Δ 21° 04'
D 4°
PI 58+26.20
T 266.35'
L 526.67'

PT. 60+86.52

60

S 24° 45' 30" E
1087.85'

OFFICE OF COUNTY ROAD ENGINEER

KITTITAS COUNTY

ELLENSBURG, WASHINGTON

STEVENS ROAD

Sta. 0+00 to 87+71.35

LENGTH 1.66 MILES

SCALE: H 1"=100' V 1"=10'

CRP 4-68

DRAWN BY B.S. DATE DEC 67

SHEET 2 OF 3

APPROVED: 1-25-68 DATE

COUNTY ROAD ENGINEER

PLAN — SURVEYED, PLOTTED, GRADES CHECKED, BALANCED, STRUCTURE NO(TA)TNS CITED — NOTE BOOK — NO. — BY — DATE

PROFILE — SURVEYED, PLOTTED, GRADES CHECKED, BALANCED, STRUCTURE NO(TA)TNS CITED — NOTE BOOK — NO. — BY — DATE

LEFT APPROACHES RIGHT

2062.6 2062.3 2061.5 2060.8 2060.7 2061.2 2062.4 2063.8 2068.2 2069.4 2070.2 2070.4 2070.2 2069.5 2068.3 2061.4 2060.1 2059.0 2058.2 2057.8 2052.2 2052.1 2052.3 2052.9 2054.1 2060.4 2061.6 2062.4 2063.2 2063.2 2063.5 2063.5 2063.4 2063.0 2062.5 2061.7 2060.8 2059.8 2058.5

-0.250% -2.000% +2.888% -2.800% -0.737% +2.555% +0.250% -2.752%

100' V.C. 200' V.C. 300' V.C. 200' V.C. 200' V.C. 200' V.C. 300' V.C.

2062.5 2059.5 2072.5 2058.5 2051.5 2063.0 2064.0

Brdg. #70111

2070 2060 2050 2040

30 31 32 33 34 35 36 37 38 39 40 41 42 43 44 45 46 47 48 49 50 51 52 53 54 55 56 57 58 59 60 61 62

STEVENS RD.

PLATE 1 PLAN - PROFILE B P R STANDARD
EUGENE DIETZGEN CO. CHICAGO - NEW YORK

22-46

T. 17 N. R. 20 E. W.M.

BENTLY RD.
Sta. 78+35
Exist. App.
No Pipe

Sta. 68+19 Exist.
Field App. No Pipe
Install New 12"ø x 30' CMP

Sta. 65+19 Exist.
PRIVATE ROAD

CATTLE GUARD

Sta. 66+39
6'x20' Exist.
CATTLE UNDERPASS

Sta. 65+19 Exist.
36"x53' IRRIGATION LATERAL

S 24° 40' 30" E
108.88'

70

PC 77+74.35

Δ 8° 29'
D 2° RT
PI 73+86.80
T 212.45'
L 424.17'

PT 75+98.52

S 16° 16' 30" E
215.82'

PC 78+12.34

80

Sta. 81+28 Exist.
24"x36' Conc. Culvert

Δ 63° 03' 30
D 9.5° RT
PI 81+82.32
T 369.98'
L 663.68'
S .02/FT.

PT 84+76.20

S 36° 47' 30" W
295.14'

90'
300'
DRAINAGE EASEMENT
(FOR TRANSFER)
BY W.S.H.D.
90'
80'
30'

E.O.P. CRP 4-68 Sta. 87+71.35
B.O.P. State SR 90
"F" Line Sta. PT 23+01.07

SE ¼ NW ¼
SEC. 14

NE ¼ SW ¼
SEC 14

SE ¼ SW ¼
SEC 14

OFFICE OF COUNTY ROAD ENGINEER
KITTITAS COUNTY
ELLENSBURG, WASHINGTON

STEVENS ROAD

Sta. 0+00 to 87+71.35
LENGTH 1.66 MILES
SCALE: H 1"=100' V 1"=10'
CRP 4-68
DRAWN BY B.S. DATE DEC 67
SHEET 3 OF 3
APPROVED: 1-25-68 DATE
COUNTY ROAD ENGINEER

PLAN
DATE
BY
SURVEYED
PLOTTED
GRADES CHECKED
ALIGNMENT CHECKED
R/W & PLAT DRAWN
NOTE BOOK
NO.

PROFILE
SURVEYED
PLOTTED
GRADES CHECKED
R/W & PLAT DRAWN
NOTE BOOK
NO.
STRUCTURE NO'S & TYPES ON R/D

LEFT
APPROCHES
RIGHT

2050
2040
2030
2020
2010
2000
1990
1980
1970
1960

-2.759%

2028.1
2026.7
2024.9
2022.7
2020.3
2017.8
2014.8
2024.0
300 V.C.

-6.133%

1987.2
1984.3
1981.8
1979.5
1977.7
1976.2
1975.1
1978.0
300 V.C.

-1.955%

Finish Grade
County Project

Finish Grade
State Project

-1.800%

1966.8 Sta. 87+71.35 E.O.P. CRP 4-68"
1966.1 State SR 90 "F" Line Sta. PT 23+01.07
1964.86 State Sta. 22+00 =
1964.92 County Sta. 88+70
2066.4
2065.3

62 63 64 65 66 67 68 69 70 71 72 73 74 75 76 77 78 79 80 81 82 83 84 85 86 87

STEVENS RD.

PLATE 1 PLAN-PROFILE B P R STANDARD
EUGENE DIETZGEN CO., CHICAGO - NEW YORK