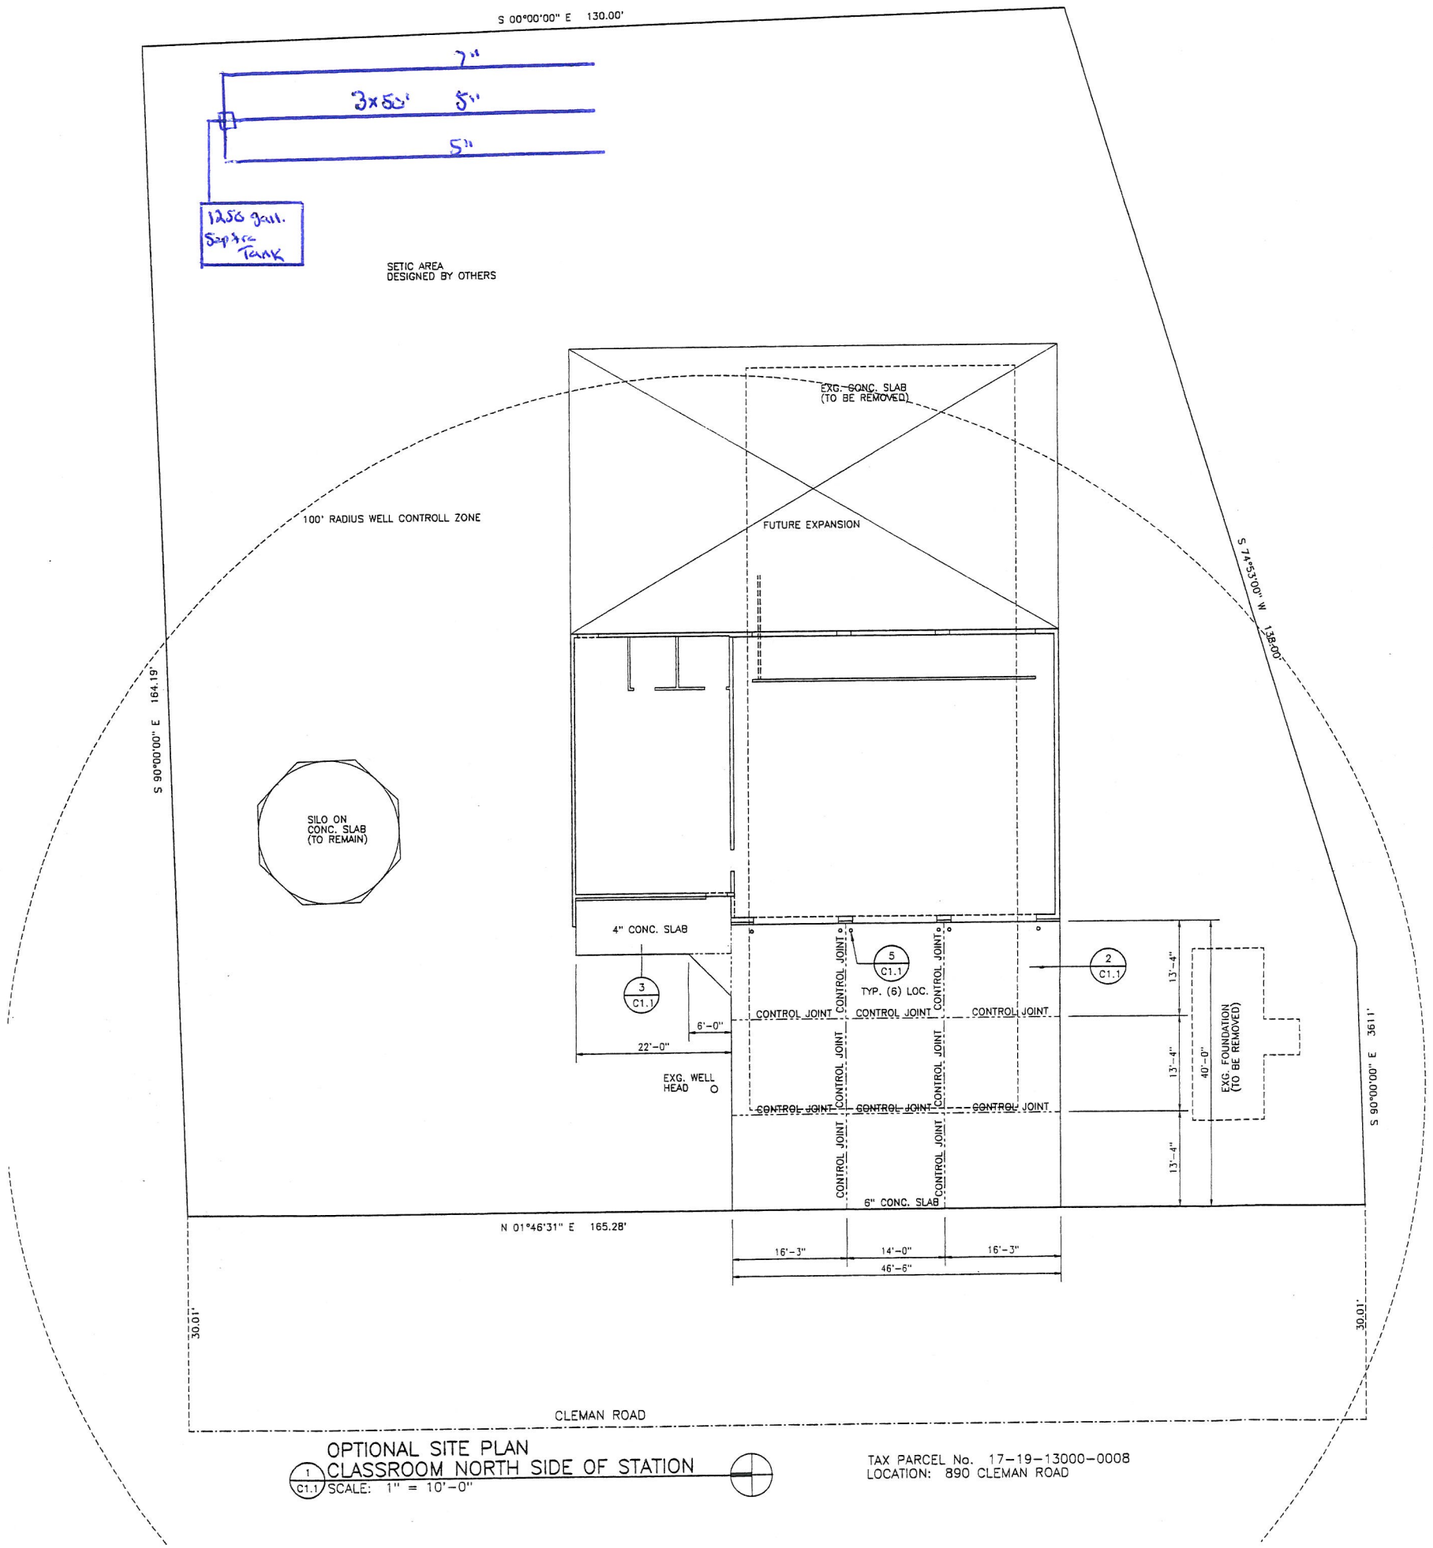

1 C1.1 OPTIONAL SITE PLAN
CLASSROOM NORTH SIDE OF STATION
SCALE: 1" = 10'-0"

TAX PARCEL No. 17-19-13000-0008
LOCATION: 890 CLEMAN ROAD

.65
28.600

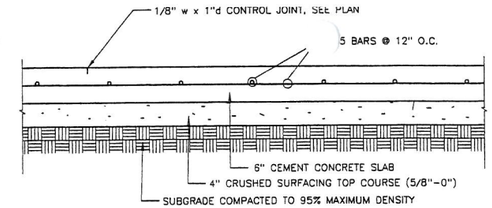

2 C1.1 CONCRETE DRIVEWAY SLAB SECTION
SCALE: 1"=1'-0"

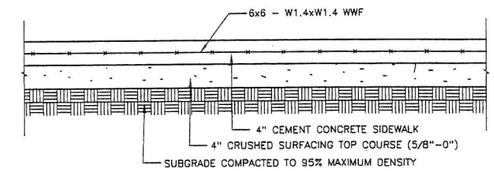

3 C1.1 CONCRETE SIDEWALK SLAB SECTION
SCALE: 1"=1'-0"

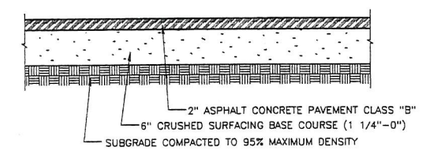

4 C1.1 TYPICAL ASPHALT PAVING SECTION
SCALE: 1"=1'-0"

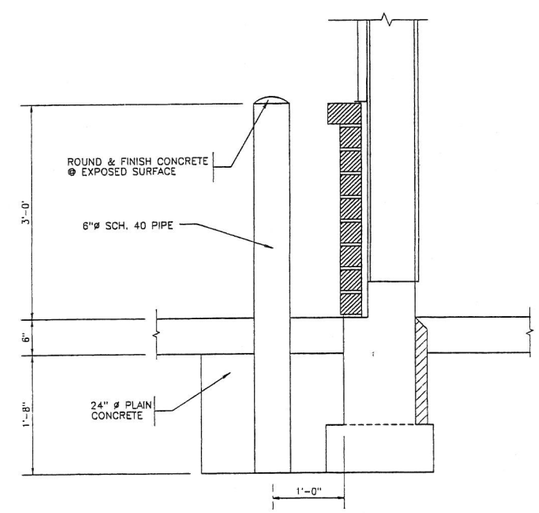

5 C1.1 PIPE BOLLARD
SCALE: 1"=1'-0"

RECEIVED
OCT 25 2010
KITTITAS COUNTY
CDS

ANDREOTTI & ASSOCIATES INC.
305 North 6th Avenue, Yakima, Washington 98902 (509) 453-8281

REGISTRATION

PROJECT TITLE
KITTITAS VALLEY FIRE & RESCUE
CLEMAN ROAD FIRE STATION
KITTITAS, WASHINGTON
STRUCTURAL PLANS AND DETAILS

2953	AUG. 12, 2010
Project No	Date
C:\PROJ\3977\3977PL1.VWF	
Computer File	
JJA	
Drawn	
JJA	
Checked	

SHEET NO.
C1.1