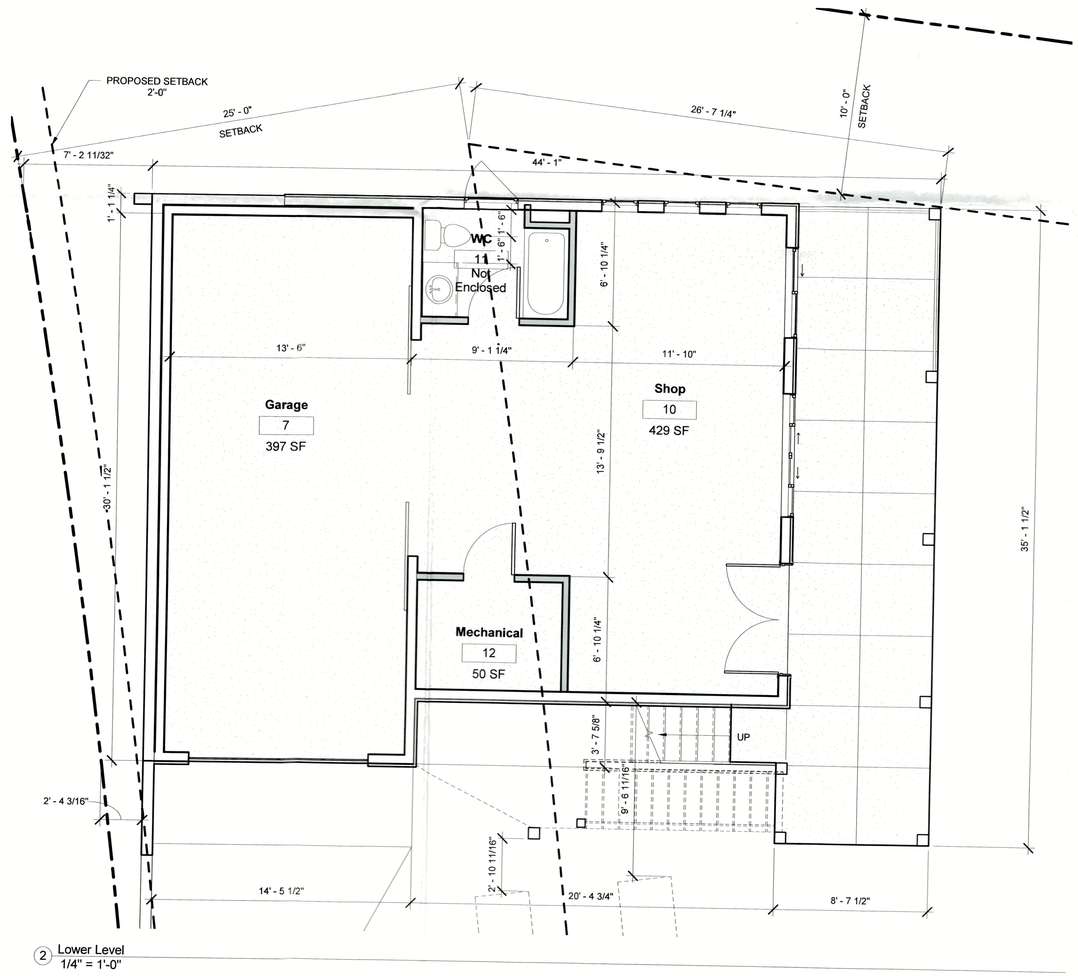

2 Lower Level
1/4" = 1'-0"

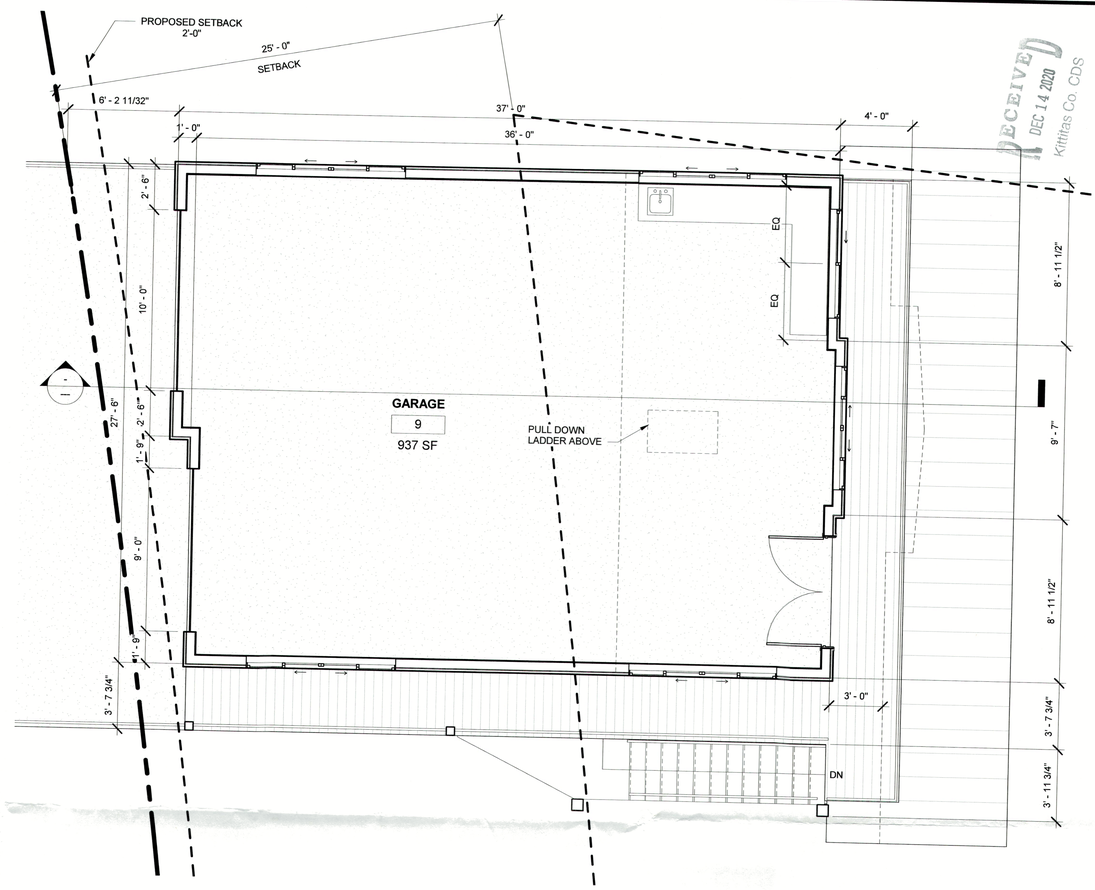

1 Main Level
1/4" = 1'-0"

Received
DEC 14 2020
Kittitas Co. CDS

REVISIONS:

No.	Description

DESIGNS northwest ARCHITECTS
26915 102nd DR NW
Suite 201
STANWOOD, WA 98292
PH: 360.629.3441
info@designsnw.com
www.designsnw.com

© Copyright 2019 - Property of DNWA, Inc. & is an Instrument of Service.

Simp-Fielder Garage

2430 Via Kachess Rd.
Easton, WA 98925
PN: 486835

Sheet Contents:

Floor Plans

DATE:	12/01/2020
DESIGNED:	Author
DRAWN:	Checker
JOB NO:	2019-67
SHEET:	A2.1

PRELIMINARY: NOT FOR CONSTRUCTION

12/1/2020 9:17:25 AM
D:\SIMPSON-FIELDER\DWG_REVIT\Simpson Fielder R2.rvt