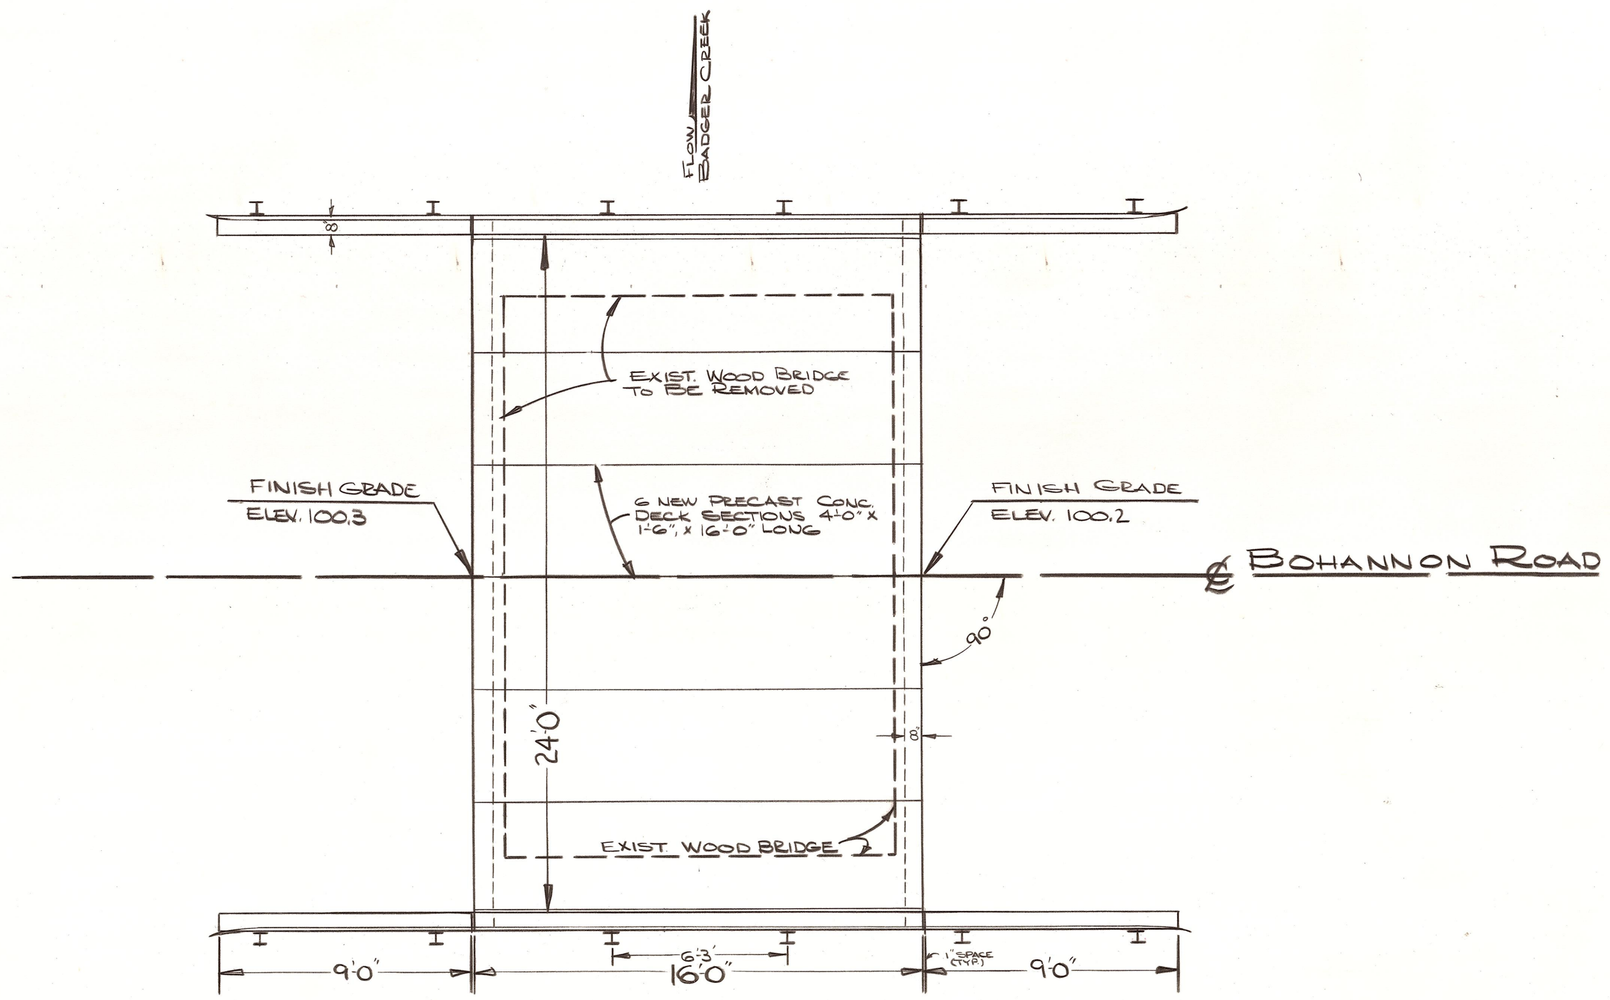

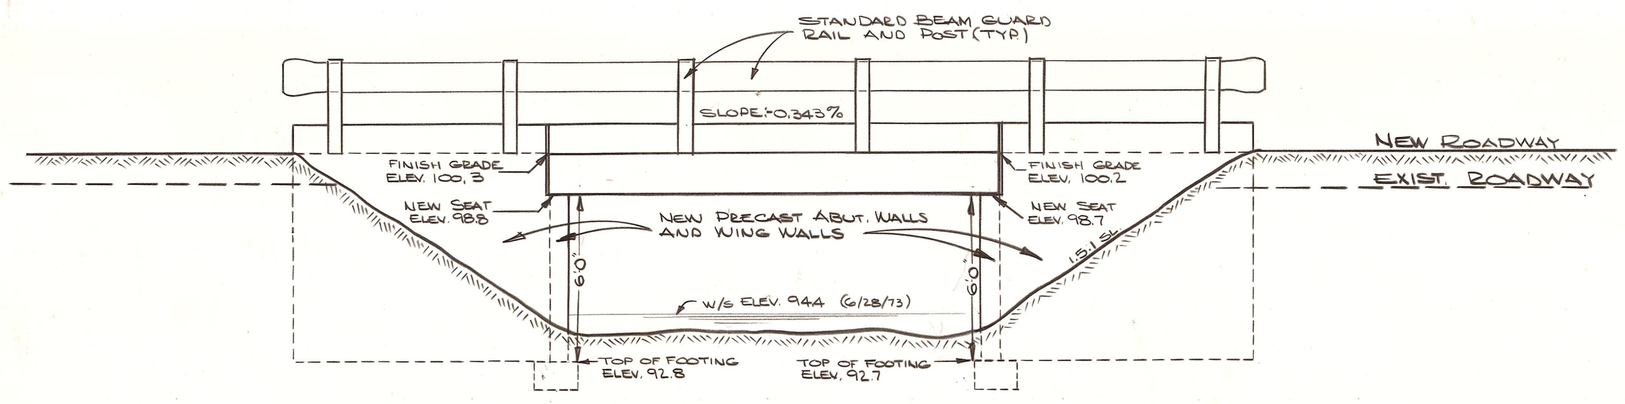

OFFICE OF COUNTY ROAD ENGINEER

KITTITAS COUNTY

ELLENSBURG, WASHINGTON

BOHANNON ROAD

BRIDGE # 60153

OVER BADGER CR.

SCALE: H As Shown V

C R P

DRAWN BY SAY DATE SEPT, 1973

SHEET OF

APPROVED: 10/1/73 DATE

Gordon L. Blossom

COUNTY ROAD ENGINEER

GORDON E. BLOSSOM — STATE OF WASHINGTON — REGISTERED PROFESSIONAL ENGINEER