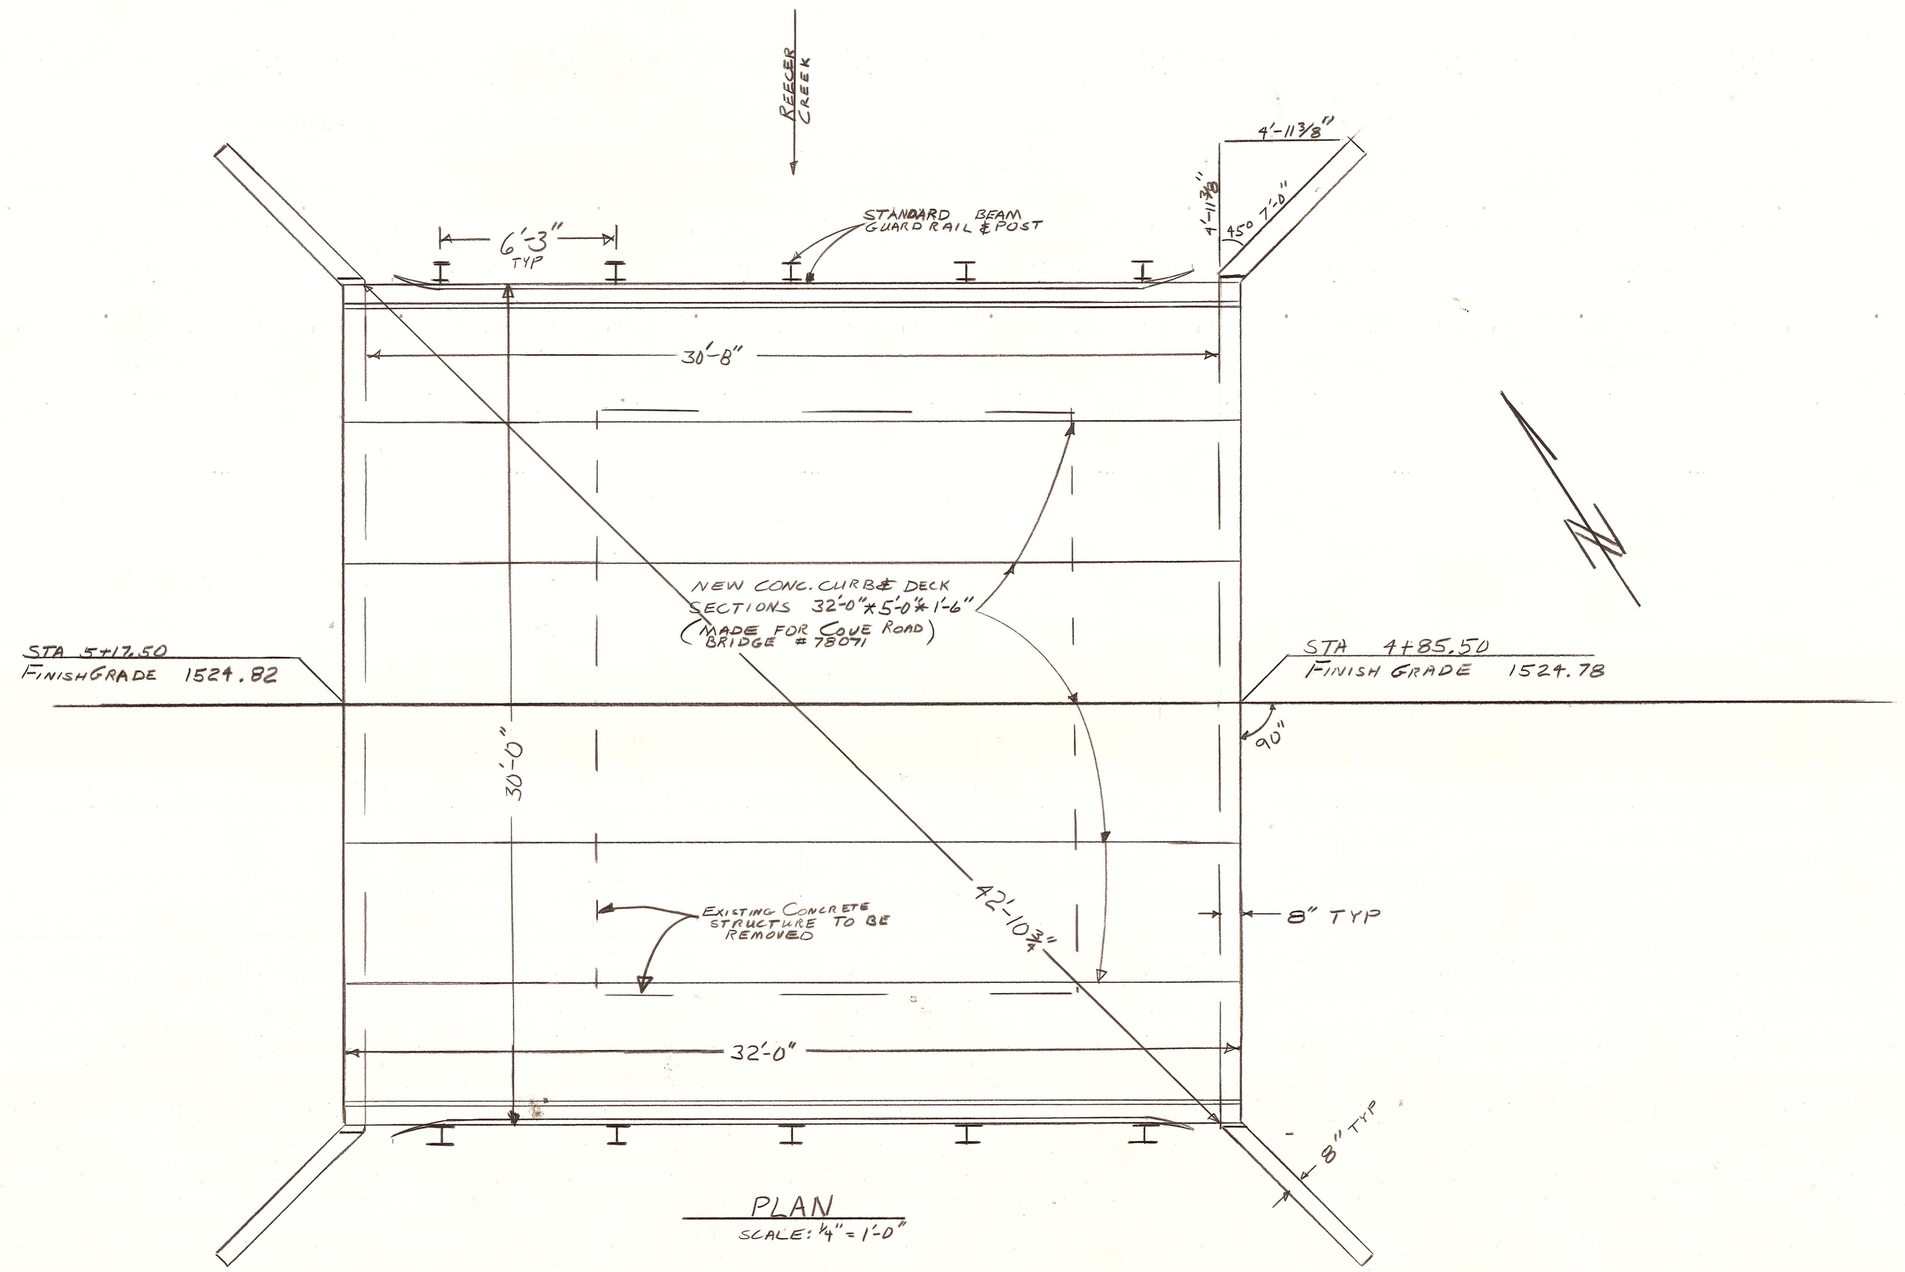

PLAN
SCALE: 1/4" = 1'-0"

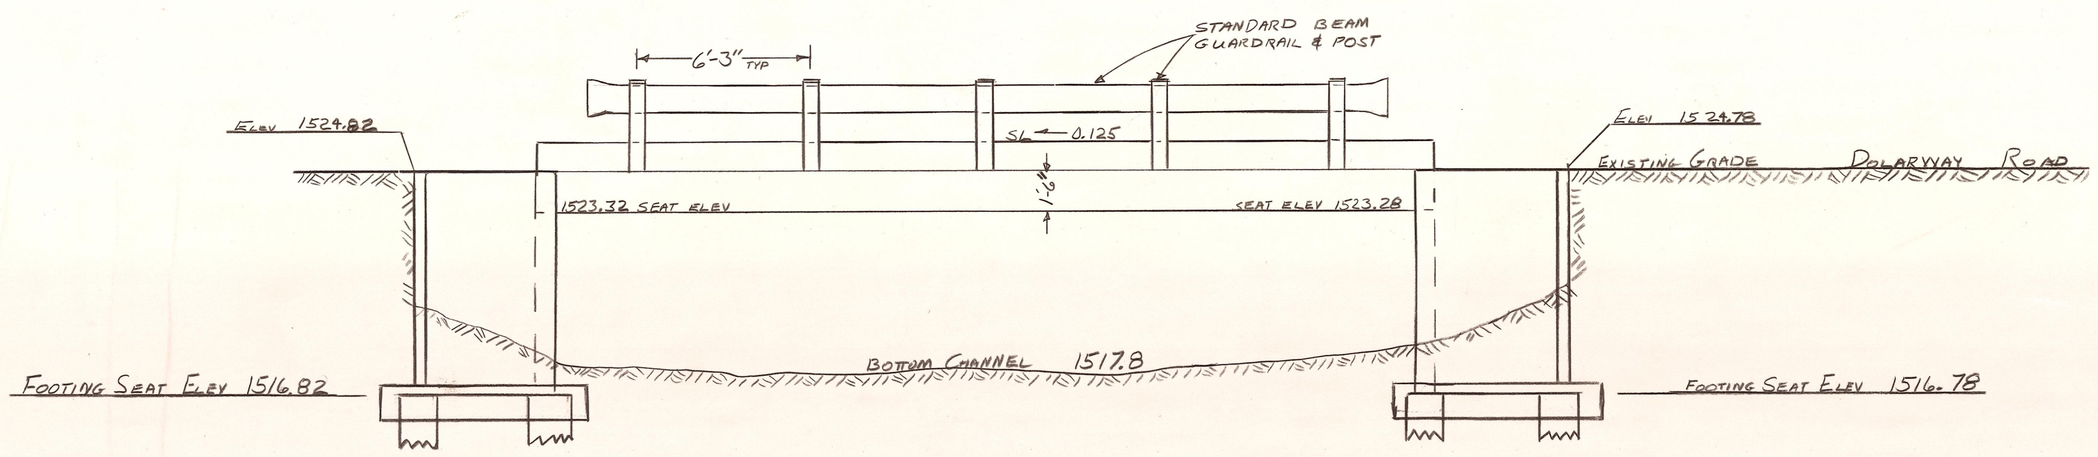

ELEVATION
SCALE: 1/4" = 1'-0"

OFFICE OF COUNTY ROAD ENGINEER

KITTITAS COUNTY

ELLENSBURG, WASHINGTON

DOLARWAY ROAD
BRIDGE # 88344
OVER REECER CREEK

SCALE: H AS SHOWN V

CRP 3-78 BB

DRAWN BY DJL DATE 3-7-78 SHEET 1 OF 1

APPROVED: 3/7/78 DATE Gordon E. Blosser COUNTY ROAD ENGINEER

GORDON E. BLOSSER — STATE OF WASHINGTON — REGISTERED PROFESSIONAL ENGINEER