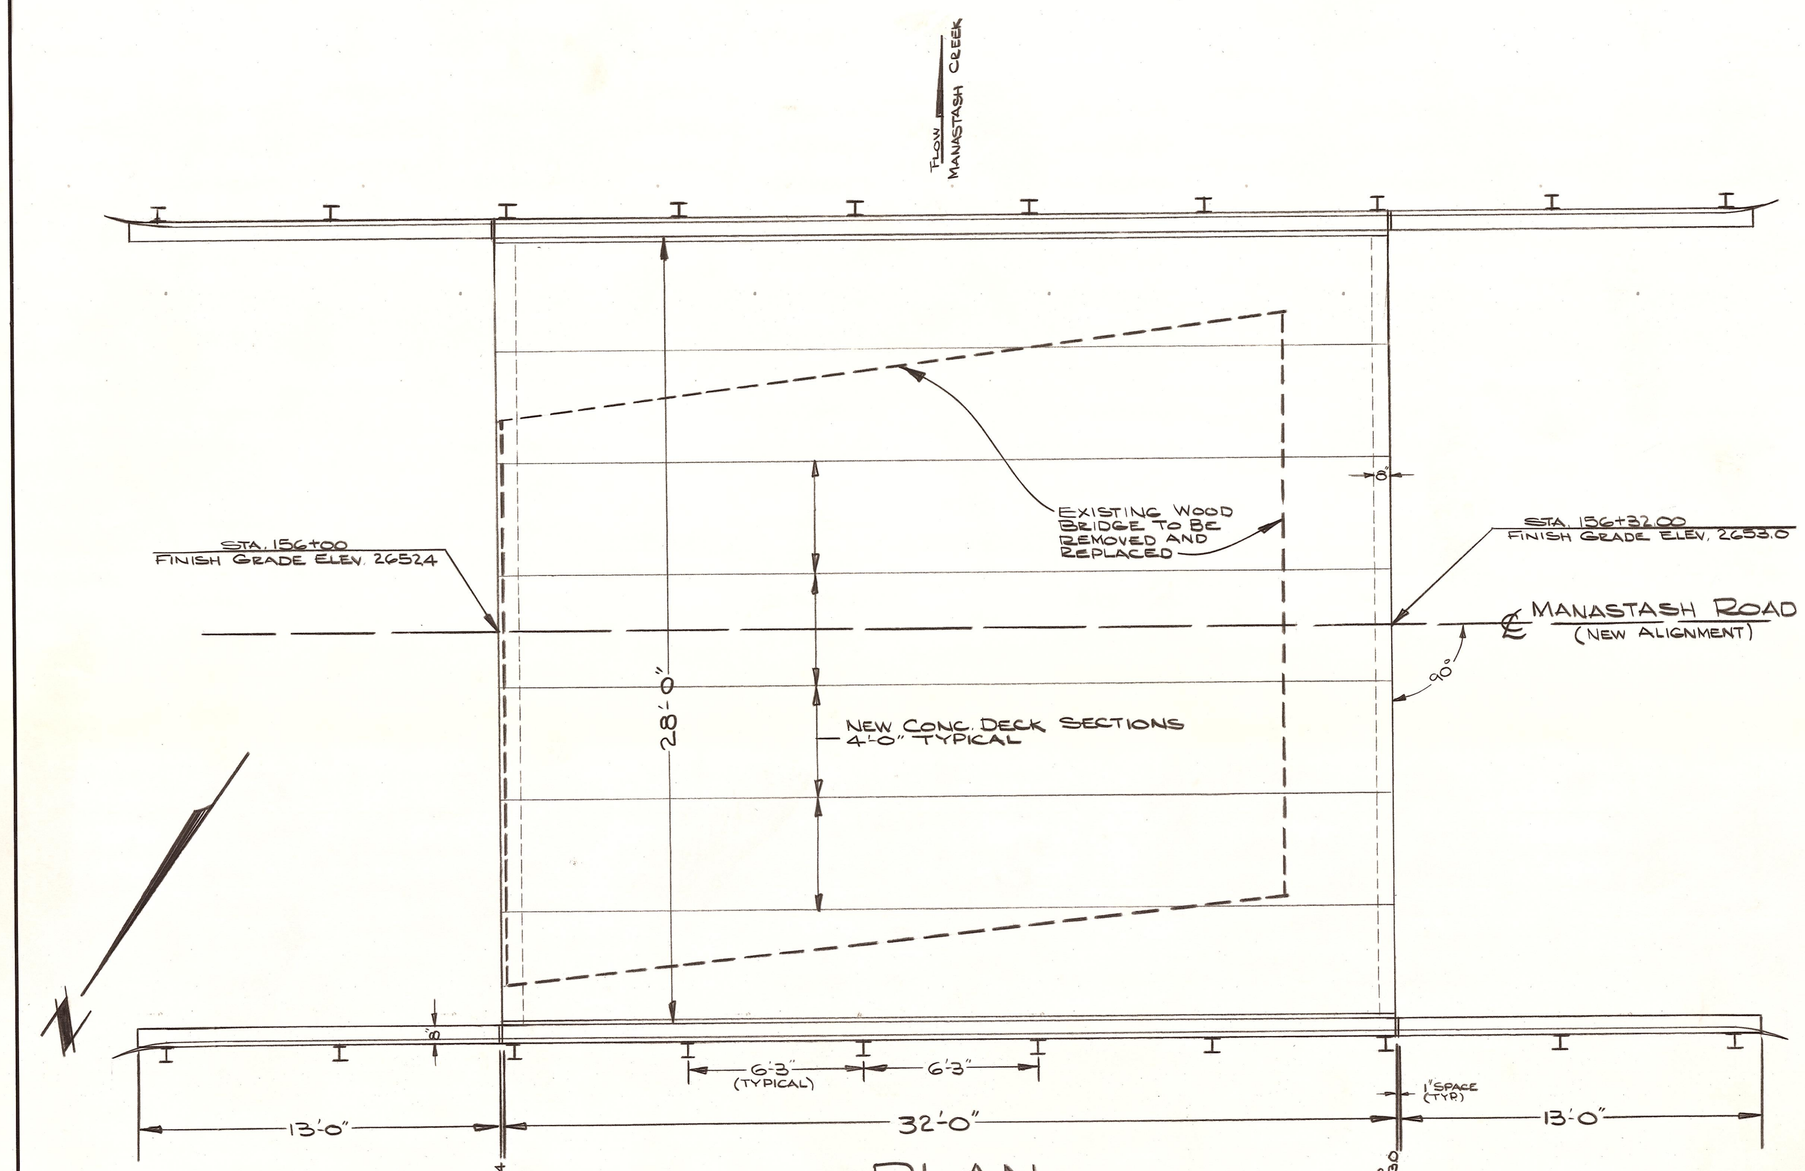

PLAN

SCALE: ¼" = 1'-0"

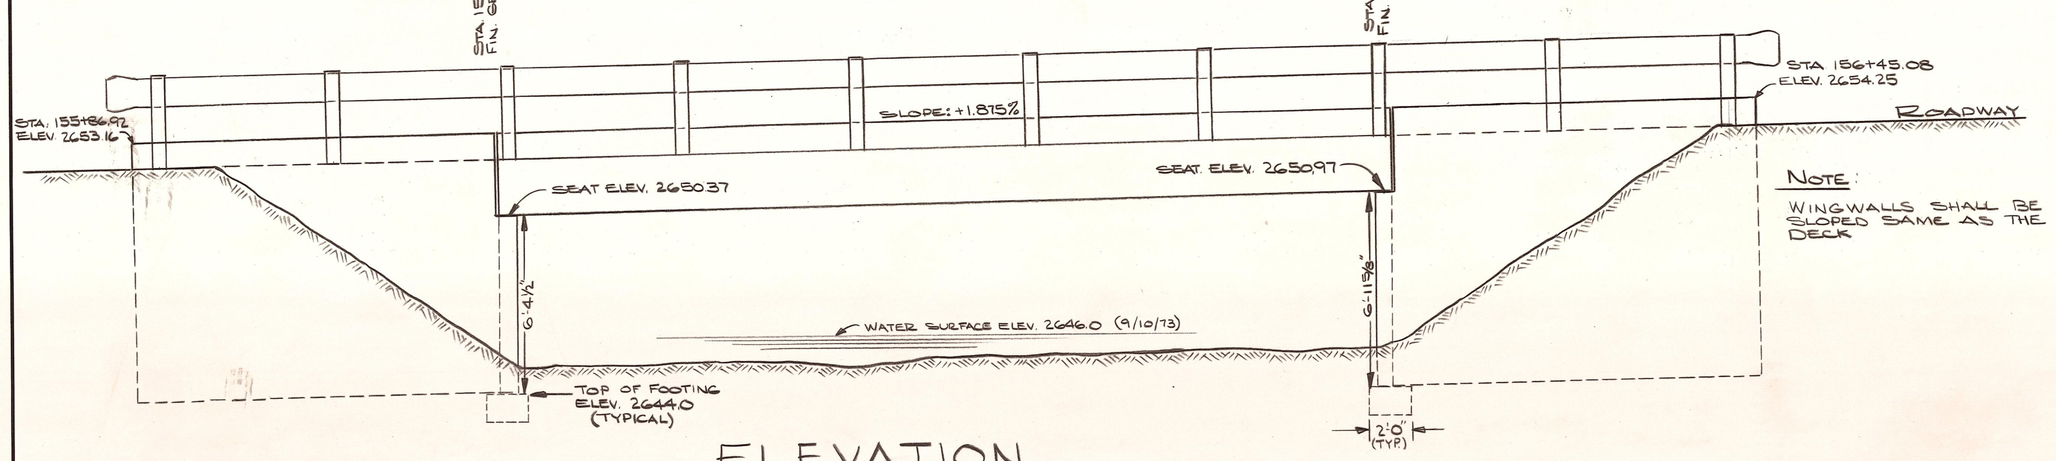

NOTE:

WINGWALLS SHALL BE SLOPED SAME AS THE DECK

ELEVATION

SCALE: ¼" = 1'-0"

OFFICE OF COUNTY ROAD ENGINEER

KITTITAS COUNTY

ELLENSBURG, WASHINGTON

MANASTASH ROAD BR.
#76131
(OVER MANASTASH CREEK)

SCALE: H & V As Shown CRP

DRAWN BY SAY DATE SEPT., 1973 SHEET OF

APPROVED: 9/12/73 Gordon E. Blosson
DATE COUNTY ROAD ENGINEER

GORDON E. BLOSSOM
STATE OF WASHINGTON
13388
REGISTERED
PROFESSIONAL ENGINEER