T.17N.R.19E. W.M.

SEC. 8

N

BEGINNING OF PROJECT
STA. 0+00

Sta. 0+13 Exist. 18" C.M.P. To Be Extended

No. 6 ROAD N 4°03' W E

1/4 CORNER FOUND STEEL PIN

Owner: H.K. McCullough Rt. 5 Box 153 Ellensburg, Wash.
Buyer: Darrel E. Eason 603 E. 3rd St. Ellensburg, Wash.

Sta. 2+77 Exist. Apr. No Pipe

Owner: Morton McQueen Rt. 5 Box 162 Ellensburg, Wash.

Shed Shed

Conc. Irrig. Ditch

Tree 11" ft. ℄ Tree 19" ft. ℄ Tree 15" ft. ℄ Tree 12" ft. ℄ Tree 16" ft. ℄ Tree 15" ft. ℄

SW 1/4 NW 1/4 Sec. 8

Sta. 6+21 Exist. Apr. 12"x15" Conc.

Sta. 6+98 Exist. 12"x12" C.M.P. To Be Extended

NW 1/4 SW 1/4 Sec. 8

Sta. 10+84 Exist. Apr. No Pipe

Owner: Stanley J. Baker Rt. 5 Box 134 Ellensburg, Wash.

Sta. 11+98 Exist. Apr. No Pipe

10

N 88°26'05" E 2651.28

1/4 LINE

NEW R/W FENCE

Owner: H.K. McCullough Rt. 5 Box 153 Ellensburg, Wash.
Buyer: Lyle Hasbon Rt. 4 Box 281 Ellensburg, Wash.

Sta. 14+12 Exist. Apr. 15"x16" C.M.P.

Sta. 15+56 Exist. Apr. No Pipe

Owner: Richard A. Smith Rt. 5 Box Ellensburg, Wash.

Sta. 19+36 & 19+38 REMOVE EXIST. C.M.P.

Sta. 19+37 INSTALL NEW 31" X 50" X 55'± C.M.P.

Sta. 19+76 Exist. 18" C.M.P. To Be Extended

Sta. 19+98 Exist. 18" C.M.P. To Be Extended

Sta. 19+23 Exist. Apr. No Pipe

Sta. 20+82 Exist. Apr. No Pipe

Sta. 21+46 18"x36" C.M.P. To Be Extended

House

20

NE 1/4 SW 1/4 Sec. 8

SE 1/4 NW 1/4 Sec. 8

Sta. 23+79 Exist. Apr. 18"x14" C.M.P.

PIPELINE

END OF PROJECT
STA. 25+91.25

NEW IRRIGATION DITCH

N 43°E

937.01'

NEW 15"x30'± C.M.P.

Metal Flume (Existing)

--- NEW IRRIGATION DITCH TO BE CONSTRUCTED ON SOUTH SIDE OF NEW SOUTH R/W FENCE FROM STA. 16+05 TO STA. 25+40. NEW 15"x30'± C.M.P. TO BE LAID IN NEW DITCH AT STA. 19+37. (REPLACE EXIST. METAL FLUME)

ROADWAY SECTION
SCALE: 1"=4'

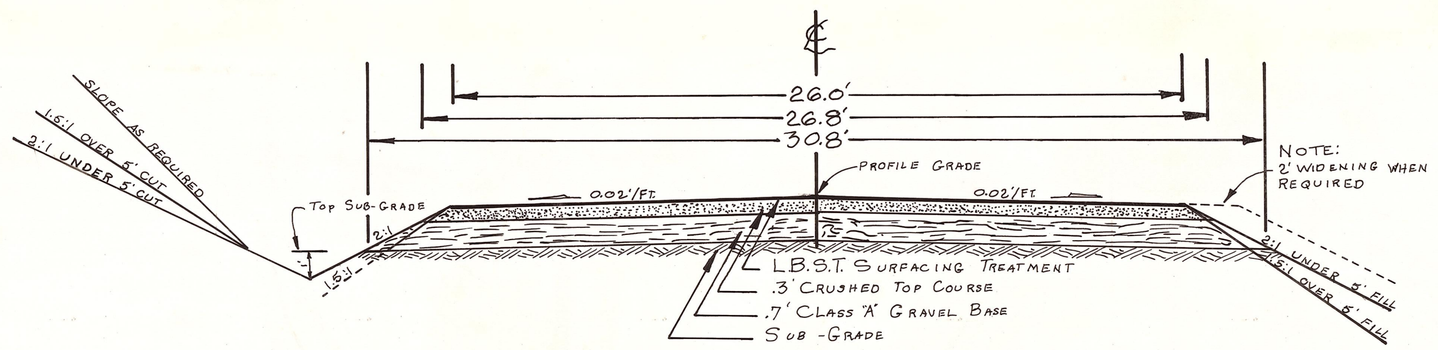

OFFICE OF COUNTY ROAD ENGINEER

KITTITAS COUNTY
ELLENSBURG, WASHINGTON

McCULLOUGH ROAD
Length .49 Mile

SCALE: H 1"=100' V 1"=10'

CRP 15-74

DRAWN BY R.R. DATE MAR. 1974 SHEET 1 OF 1 SHEETS

APPROVED: 1/31/75 DATE
Gordon C. Bloomquist
COUNTY ROAD ENGINEER

GORDON E. BLOOMQUIST REGISTERED PROFESSIONAL ENGINEER

DATE	REVISIONS	BY
3-24-75	N.W. PIPE LINE INC.	A.R.

PLAN
SURVEYED
PLOTTED
QUANTITIES CHECKED
R. W.'s NOTED
STRUCTURE NOTATIONS CHECKED
NOTE BOOK
No.
DATE
BY

PROFILE
SURVEYED
PLOTTED
QUANTITIES CHECKED
R. W.'s NOTED
STRUCTURE NOTATIONS CHECKED
NOTE BOOK
No.
DATE
BY

LEFT
APPROACHES
RIGHT

B.M. 1534.78
Spike in Power Pole-West Side No. 6 Road

T.B.M. 1541.05
Spike in Transformer Pole-Lt. of Sta. 11+00

T.B.M. 1545.09
Spike in Pwr. Pole at Driveway

DATUM
U.S.G.S.

STA. 0+00 BEGINNING OF PROJECT

STA. 25+91.25 END OF PROJECT

1540
1530

1539.2 1538.1 1538.7 1540.4 1541.0 1541.2

+1.160 % +0.233 % +0.650 % -0.033 % +0.769 % +0.287 % +0.240 %

V.C. 100' V.C. 100'

1534.2 A.P. 1538.6 1538.9 1541.2 A.P. 1541.1 A.P. 1543.4 A.P. 1544.2 1545.9

0 1 2 3 4 5 6 7 8 9 10 11 12 13 14 15 16 17 18 19 20 21 22 23 24 25

McCULLOUGH RD.

PLATE 1 PLAN-PROFILE B P R STANDARD
EUGENE DIETZGEN CO., CHICAGO - NEW YORK

18-47