T. 20 N. R. 16 E., W.M.
SEC. 25

Beginning of Project
Sta 153+57.00

Sta 142+50± Approach - No Pipe

Sta 144+40± 18"x30" CMP

Sta 145+85± Approach - No Pipe

Sta 156+80± Approach - No Pipe

Sta 164+50± Approach - No Pipe

Sta 171+90± Approach - No Pipe

Sta 172+10± 15"x30" CMP

Sta 172+10± Approach - No Pipe

Sta 175+60± Approach - No Pipe

Sta 175+05.00

Section Corner Not Found

End of Project
Sta 176+92.76

Δ LT 48° 10'
P.I. 158+43.90
R 150.00
T 68.57
P.C. 152+75.33
P.T. 161+80.13

Δ RT 54° 52' 30"
P.I. 164+10.30
R 150.00
T 77.81
P.C. 162+32.49
P.T. 167+83.75

Δ RT 6° 03' 00"

N 26° 56' 30" E
141.23

N 28° 46' 30" E
11.71'

N 83° 37' E
915.25'

N 89° 42' E
187.76'

N 24° 56' E
16.50'

River

Tearaway

Road

East Masterson Road

Barn

160

170

NW 1/4 NE 1/4 Sec 25

NE 1/4 NE 1/4 Sec 25

SE 1/4 SE 1/4 Sec. 24

Owner: Jessie Peterson Scholer
Ellensburg, Wash. 98922

Owner: Jessie Peterson Scholer
Ellensburg, Wash 98922

N

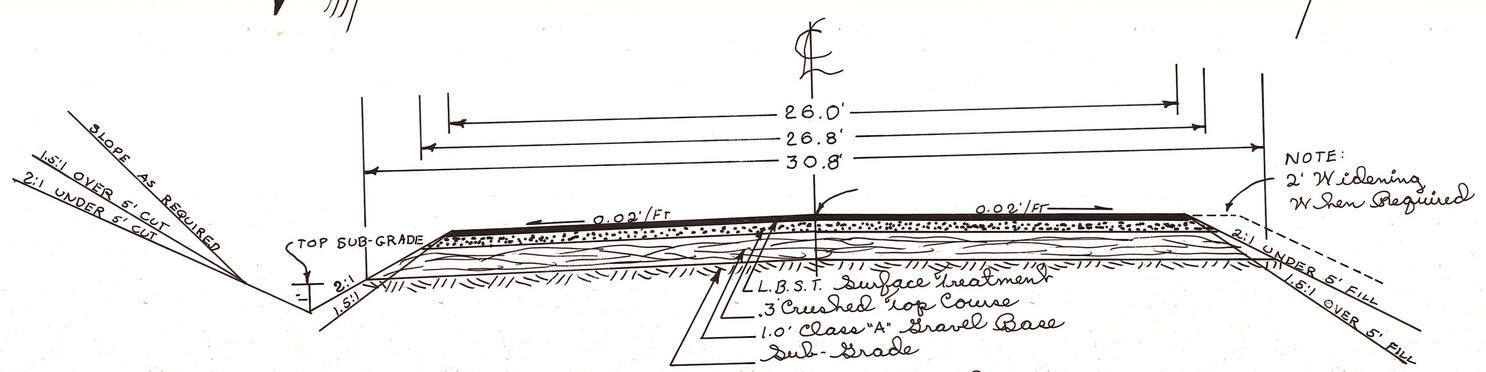

Roadway Section
SCALE: 1" = 4'

OFFICE OF COUNTY ROAD ENGINEER

KITTITAS COUNTY
ELLENSBURG, WASHINGTON

East Masterson Road
Length .44 Mile

SCALE: H 1" = 100'
V 1" = 10'

C.R.P. 8-77

DRAWN BY A.J.R. DATE April 1977

SHEET 1 OF 1

APPROVED: 5/3/1977 DATE

Gordon E. Blosser
COUNTY ROAD ENGINEER

GORDON E. BLOSSER
STATE OF WASHINGTON
1985
REGISTERED PROFESSIONAL ENGINEER

PLAN
SURVEYED
PLOTTED
NOTE BOOK
No.
ALIGNMENT CHECKED
R/ OF WAY CHECKED
DATE
BY

PROFILE
SURVEYED
PLOTTED
NOTE BOOK
No.
GRADES CHECKED
B. M.'s NOTED
STRUCTURE EXCAVATIONS CHECKED
DATE
BY

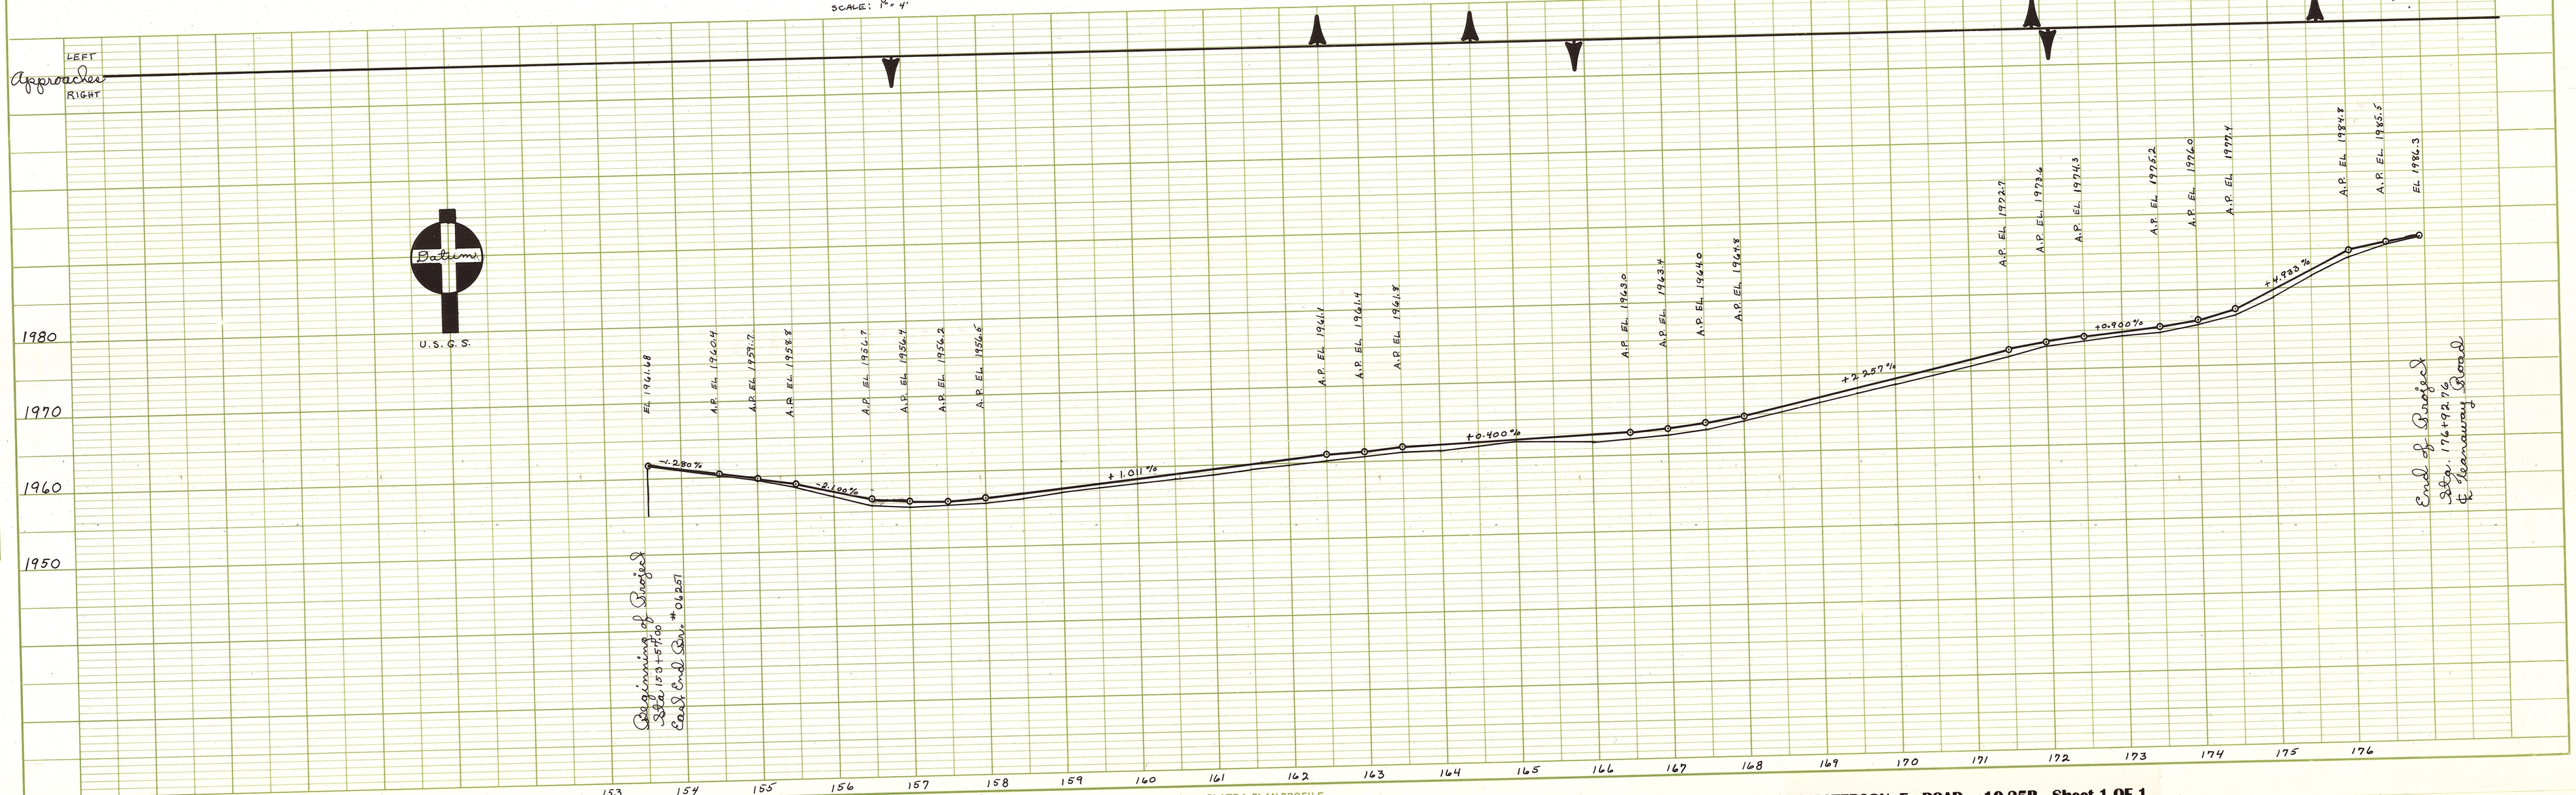

K&E PLATE 1, PLAN-PROFILE
KEUFFEL & ESSER CO.

MASTERSON, E., ROAD 19-25B Sheet 1 OF 1