SWANGLER ROAD

Sec.26, Twp.18 N, Rge.18 E.

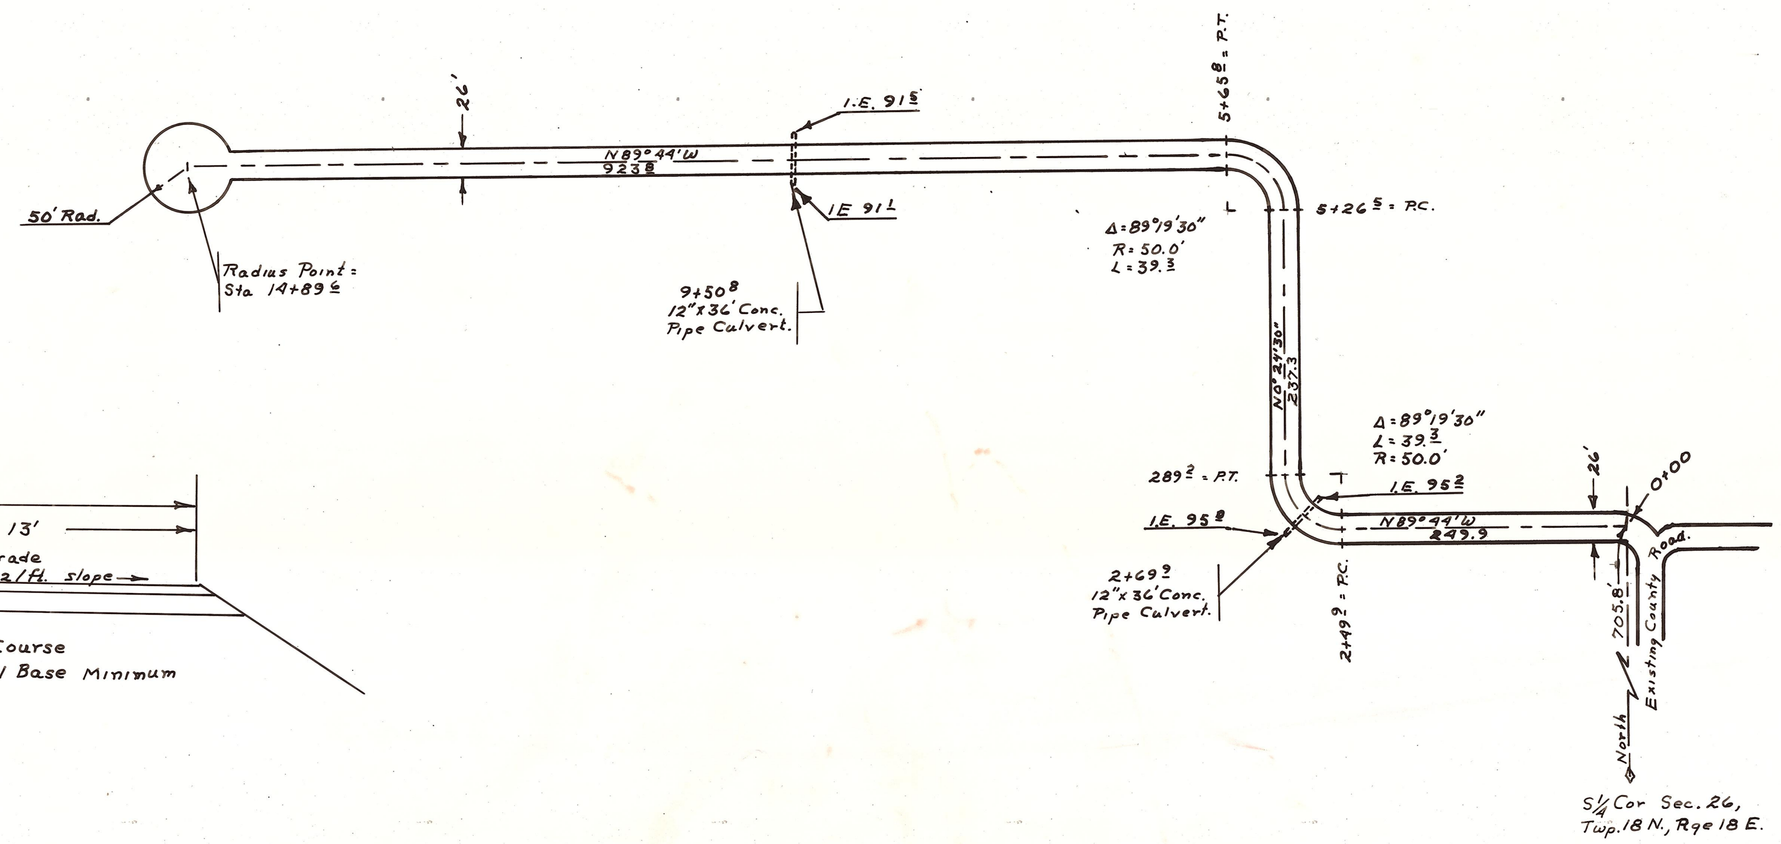

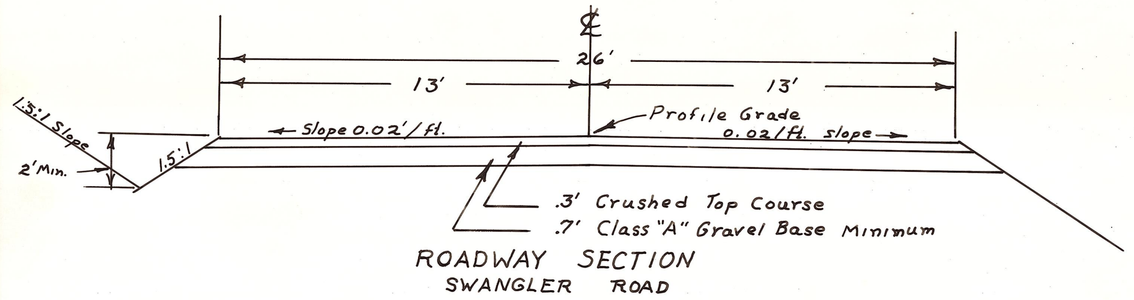

ROADWAY SECTION
SWANGLER ROAD

OFFICE OF COUNTY ROAD ENGINEER

KITTITAS COUNTY

ELLENSBURG, WASHINGTON

SWANGLER ROAD

BUILT TO COUNTY FLAT STREET SPECIFICATIONS

SCALE: H 1"=100' V 1"=10' C R P

DRAWN BY DATE DEC. 67 SHEET 1 OF 1

APPROVED: 12-28-67 (DATE) (COUNTY ROAD ENGINEER)

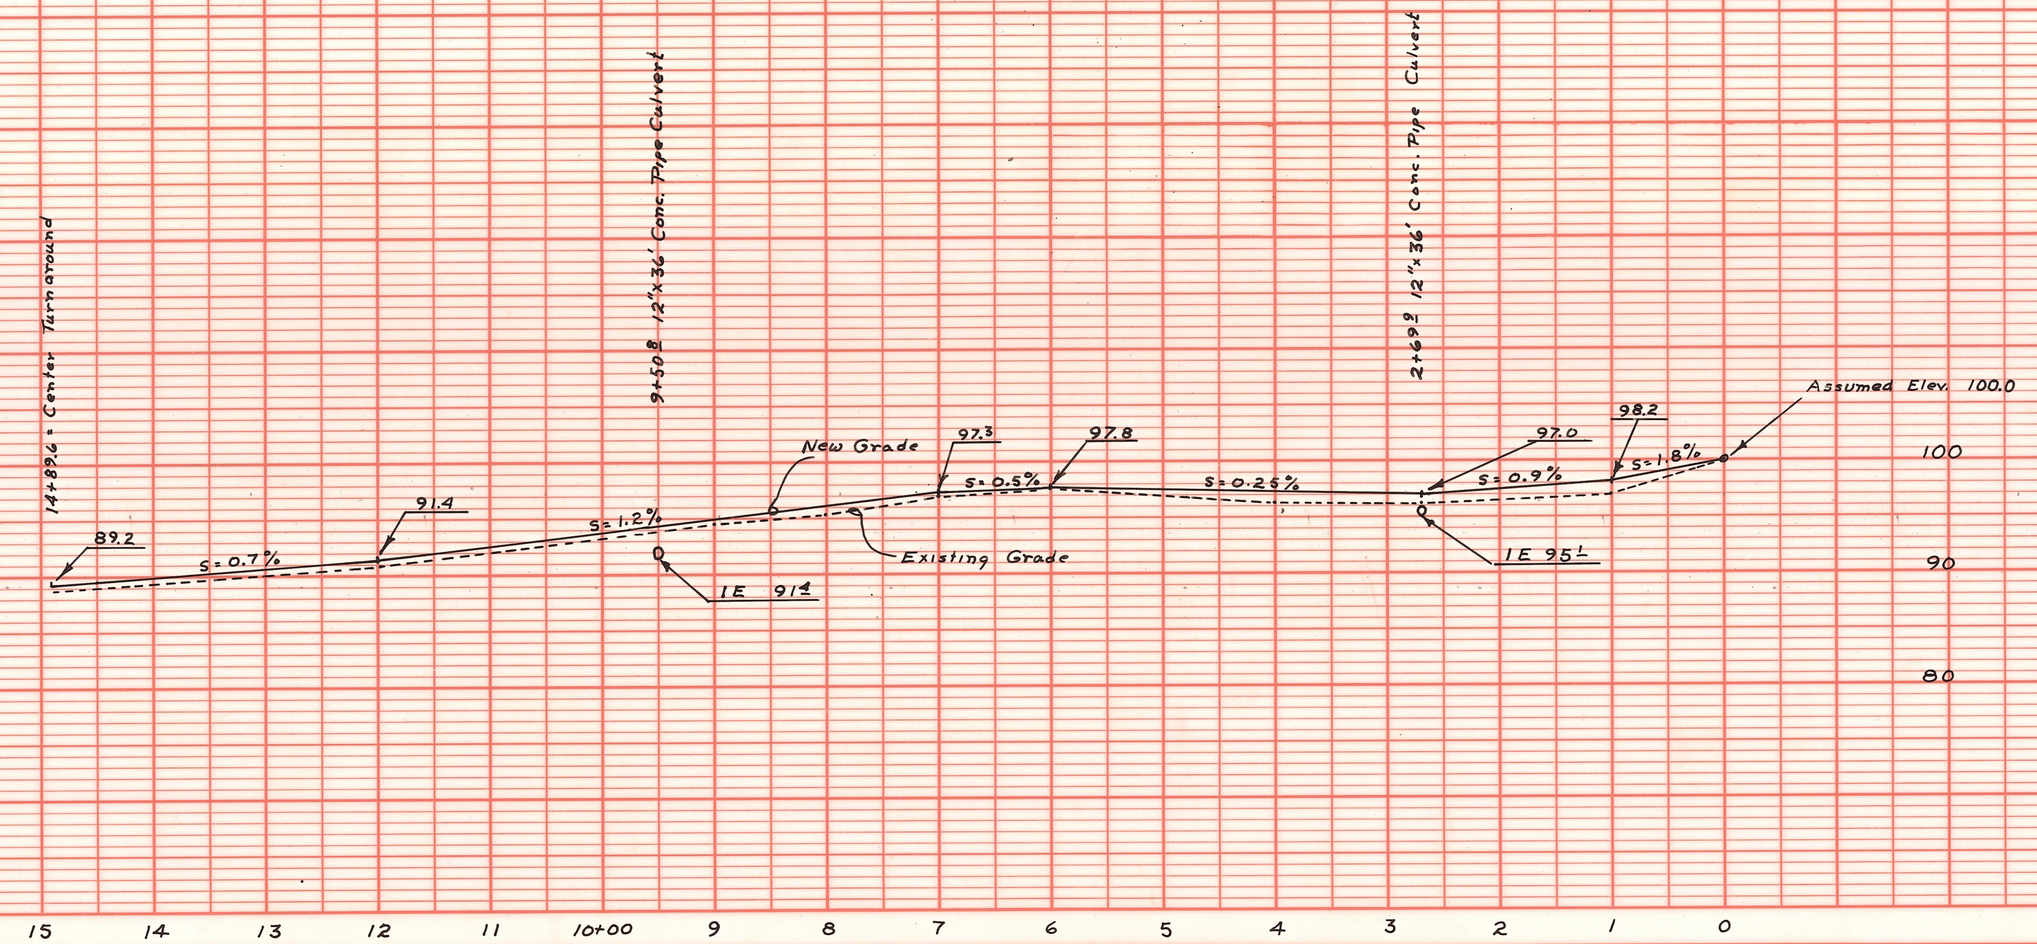

RIDGEVIEW LANE (SWANGLERS ADD.)

21-18

PLATE 1 PLAN - PROFILE S P R STANDARD
EUGENE DIETZGEN CO., CHICAGO - NEW YORK