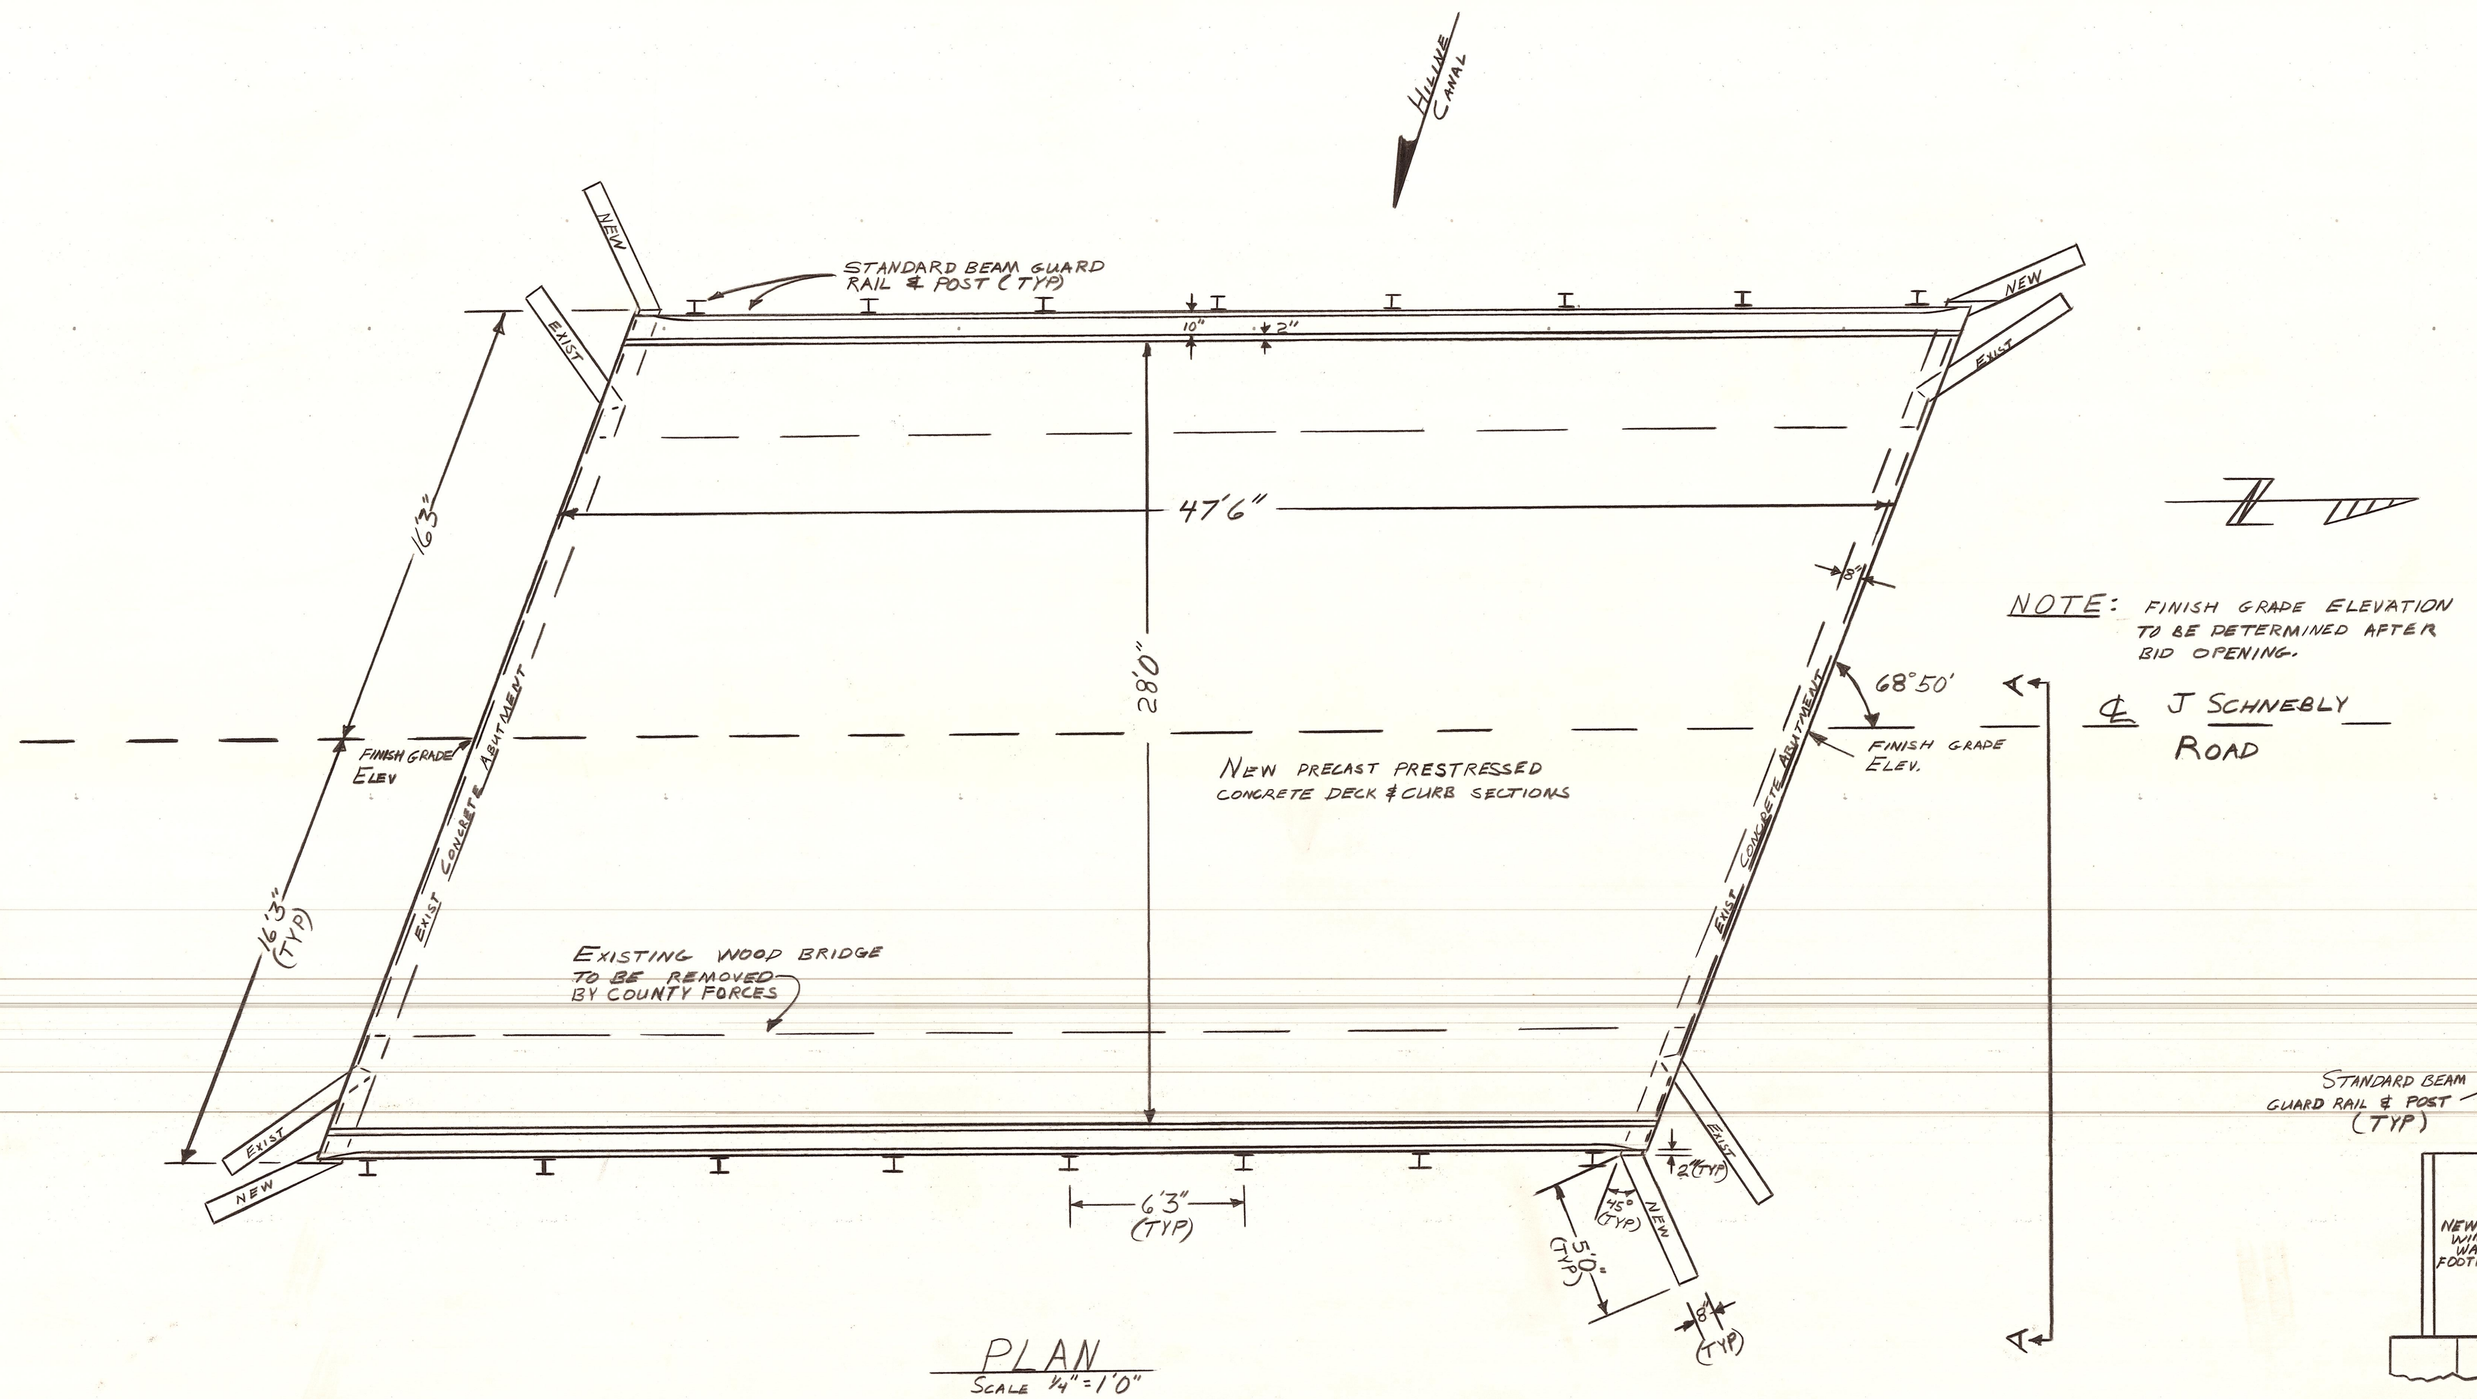

PLAN
SCALE 1/4" = 1'0"

NOTE: FINISH GRADE ELEVATION TO BE DETERMINED AFTER BID OPENING.

℄ J SCHNEBLY ROAD

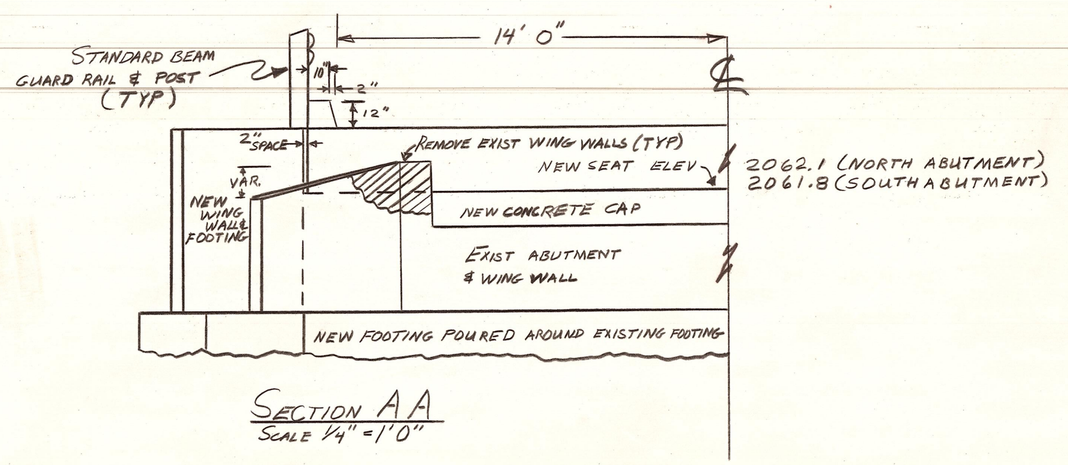

SECTION AA
SCALE 1/4" = 1'0"

NOTE: ALL SUBSTRUCTURE WORK TO BE PERFORMED BY KITTITAS COUNTY

EXISTING ABUTMENTS TO BE REALIGNED AS SHOWN

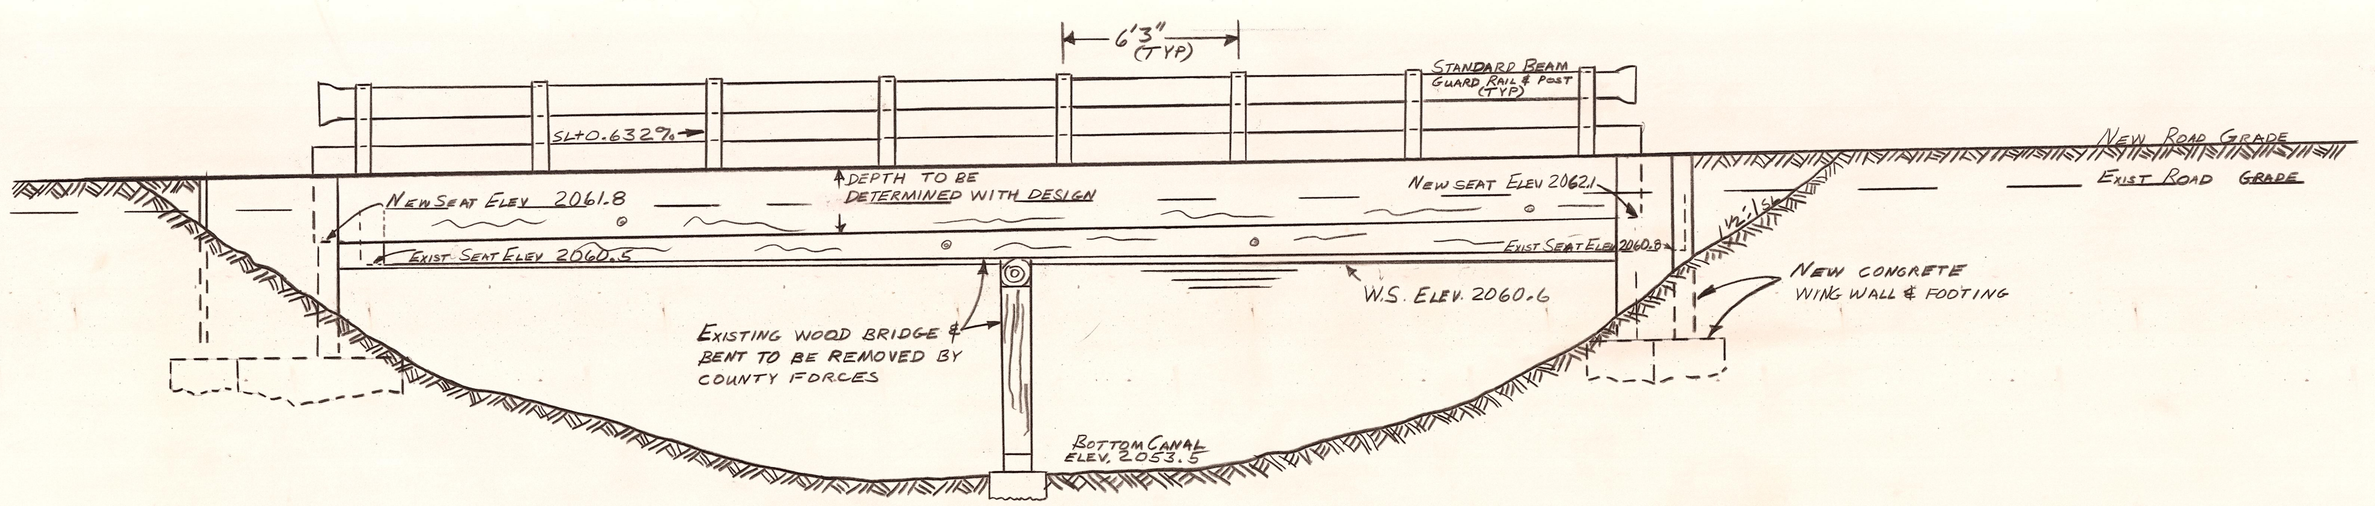

ELEVATION
SCALE 1/4" = 1'0"

OFFICE OF COUNTY ROAD ENGINEER

KITTITAS COUNTY

ELLENSBURG, WASHINGTON

J. SCHNEBLY ROAD
BRIDGE # 89113
(OVER HILINE CANAL)

SCALE: H/V AS SHOWN **CRP**

DRAWN BY D.J.L. DATE DEC. 1975 SHEET 1 OF 1

APPROVED: 12-17-75 (DATE) Gordon C. Olsen (COUNTY ROAD ENGINEER)