Rd. 33 Dry Creek

MAP OF

PERMANENT HIGHWAY No. 3B.

KITTITAS COUNTY.

SCALE: 1" = 400'

Approved _____ Highway Commissioner

NOTE:- There are no bridges or Concrete Culverts in this contract.

W. T. Brownlee
Construction Engineer

MAR 13 1917

Approved under Section 1, Chapter 35, Laws 1907

State Highway Commissioner

See 30x18 Sheets

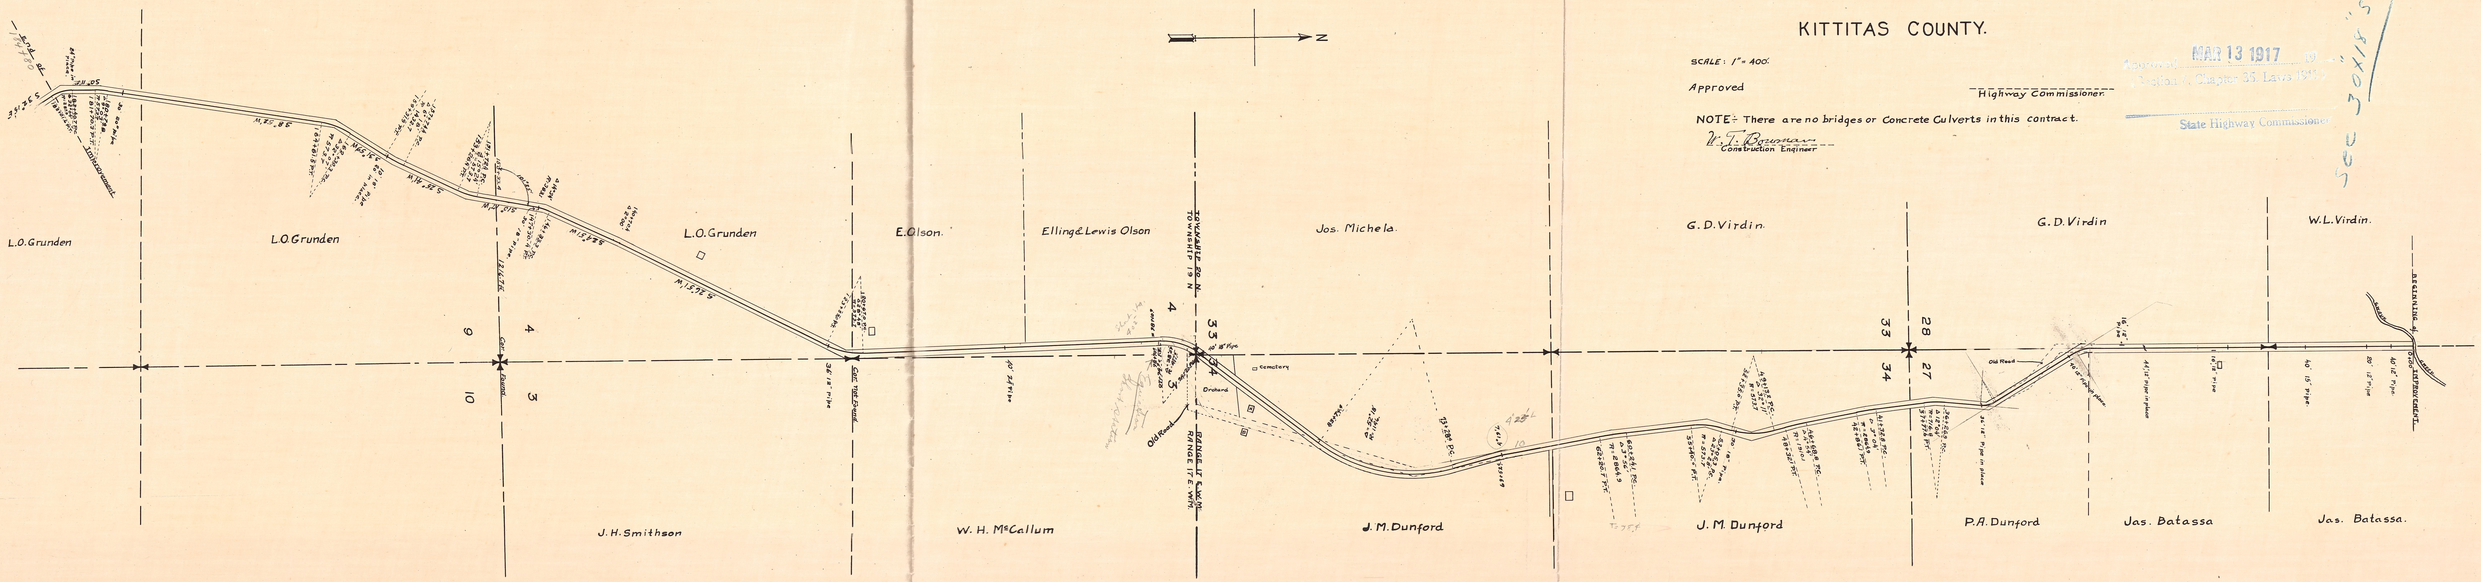

STATE HWY. 2-I

3-15-3