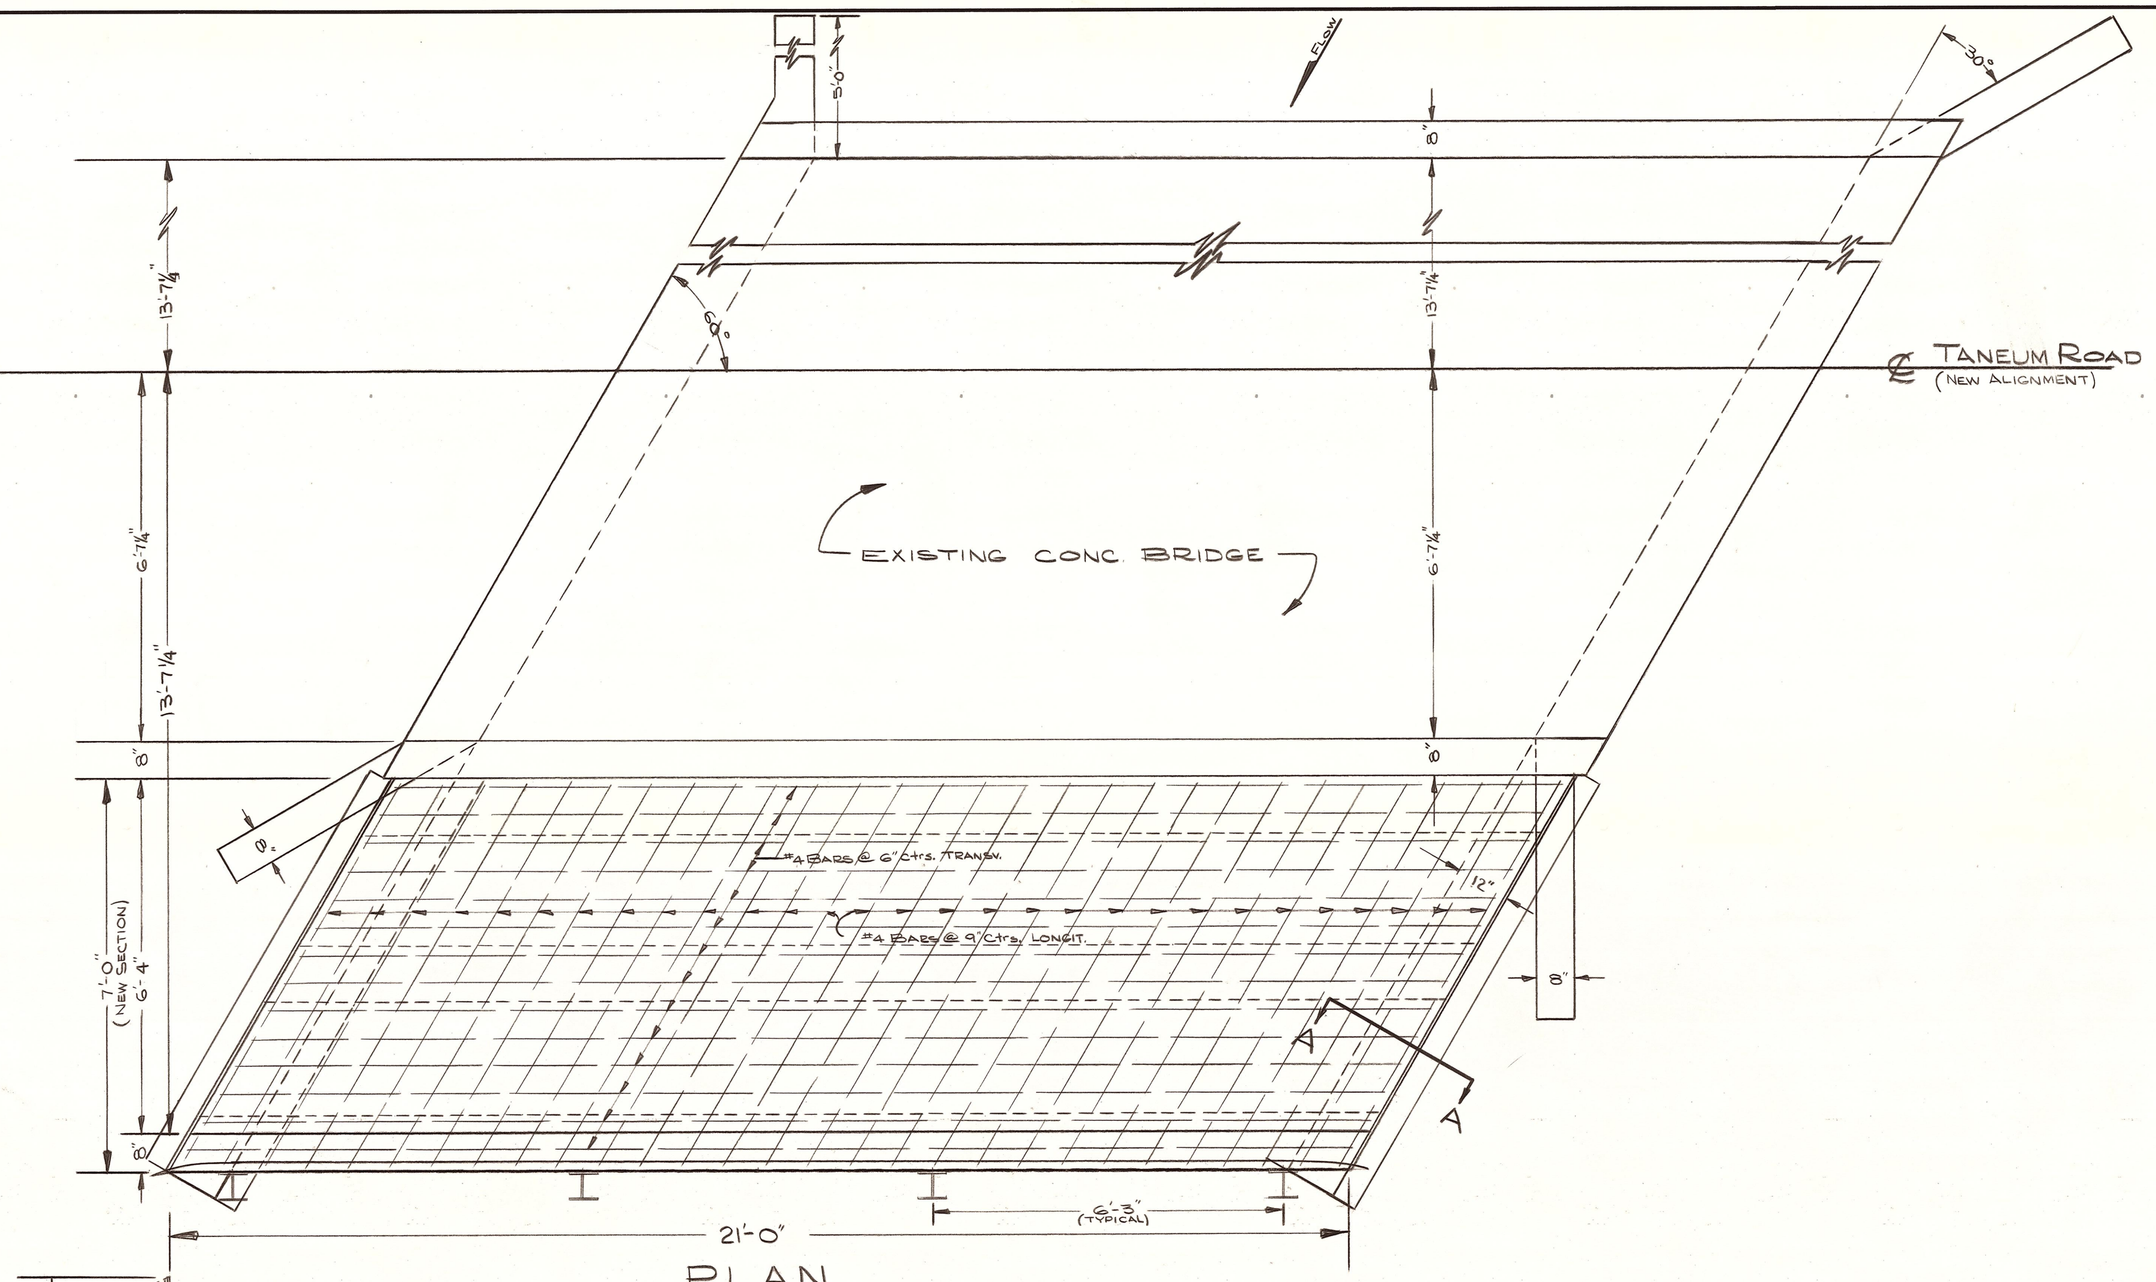

PLAN

SCALE: 1/8" = 1'-0"

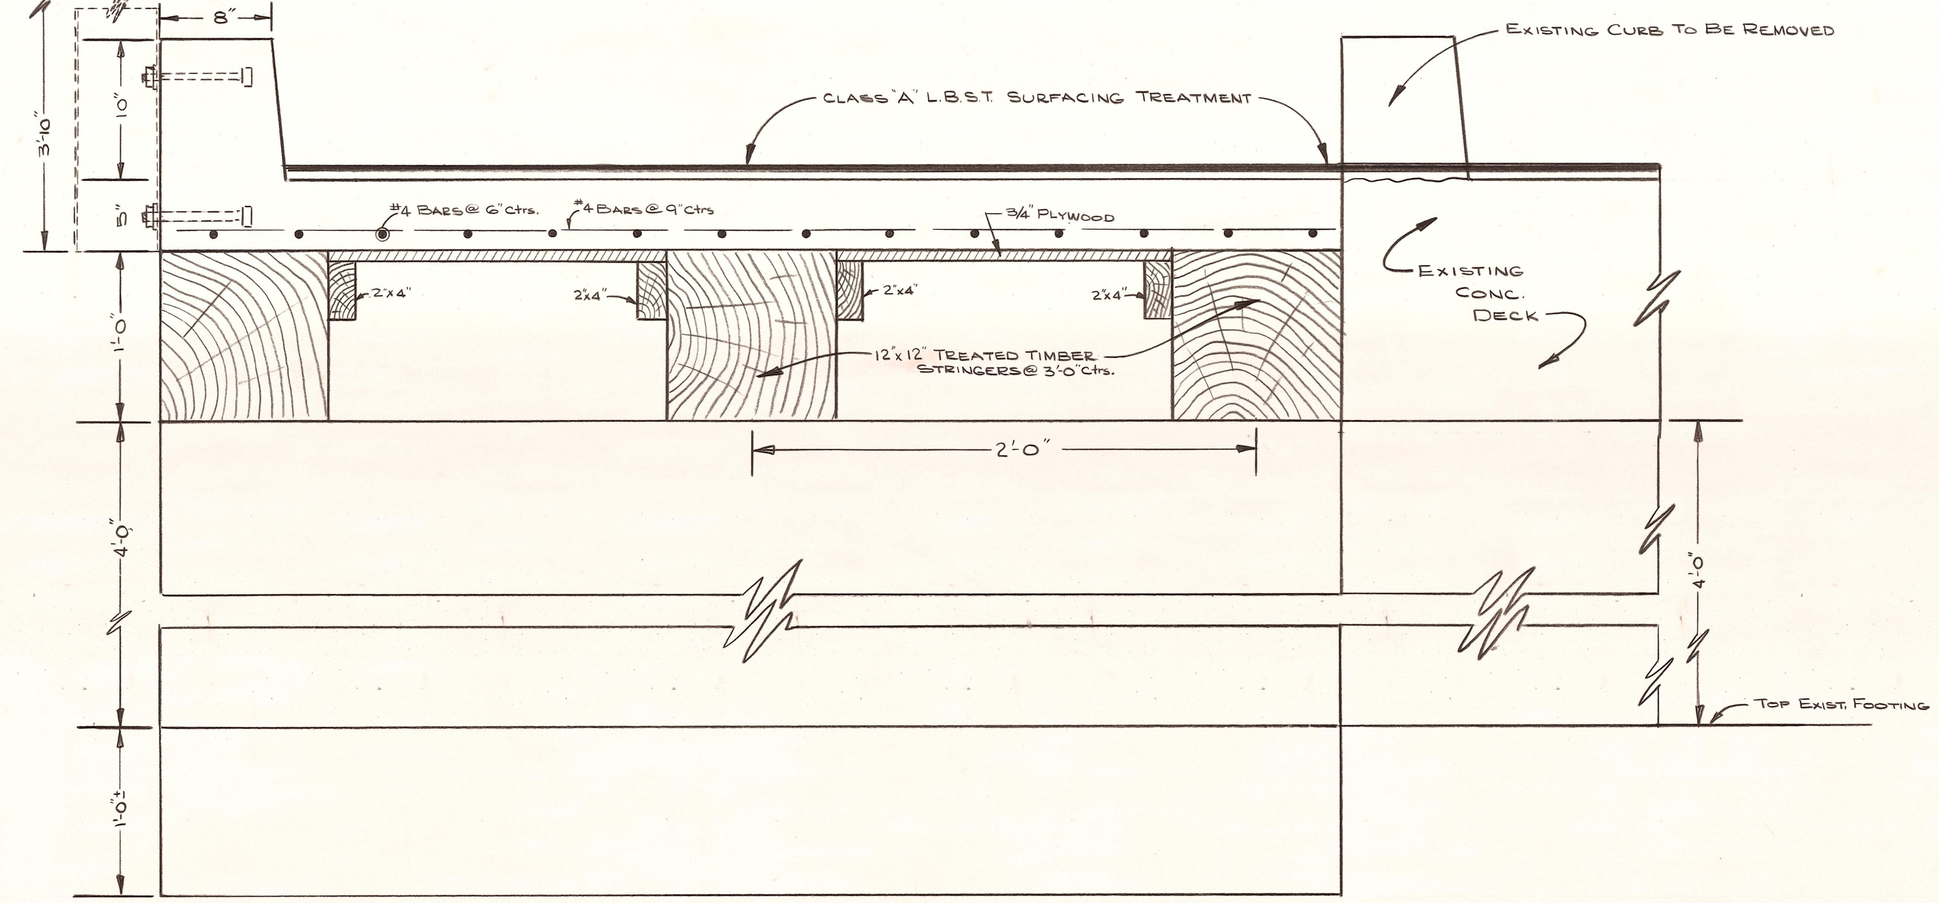

TYPICAL DECK SECTION

SCALE: 1½" = 1'-0"

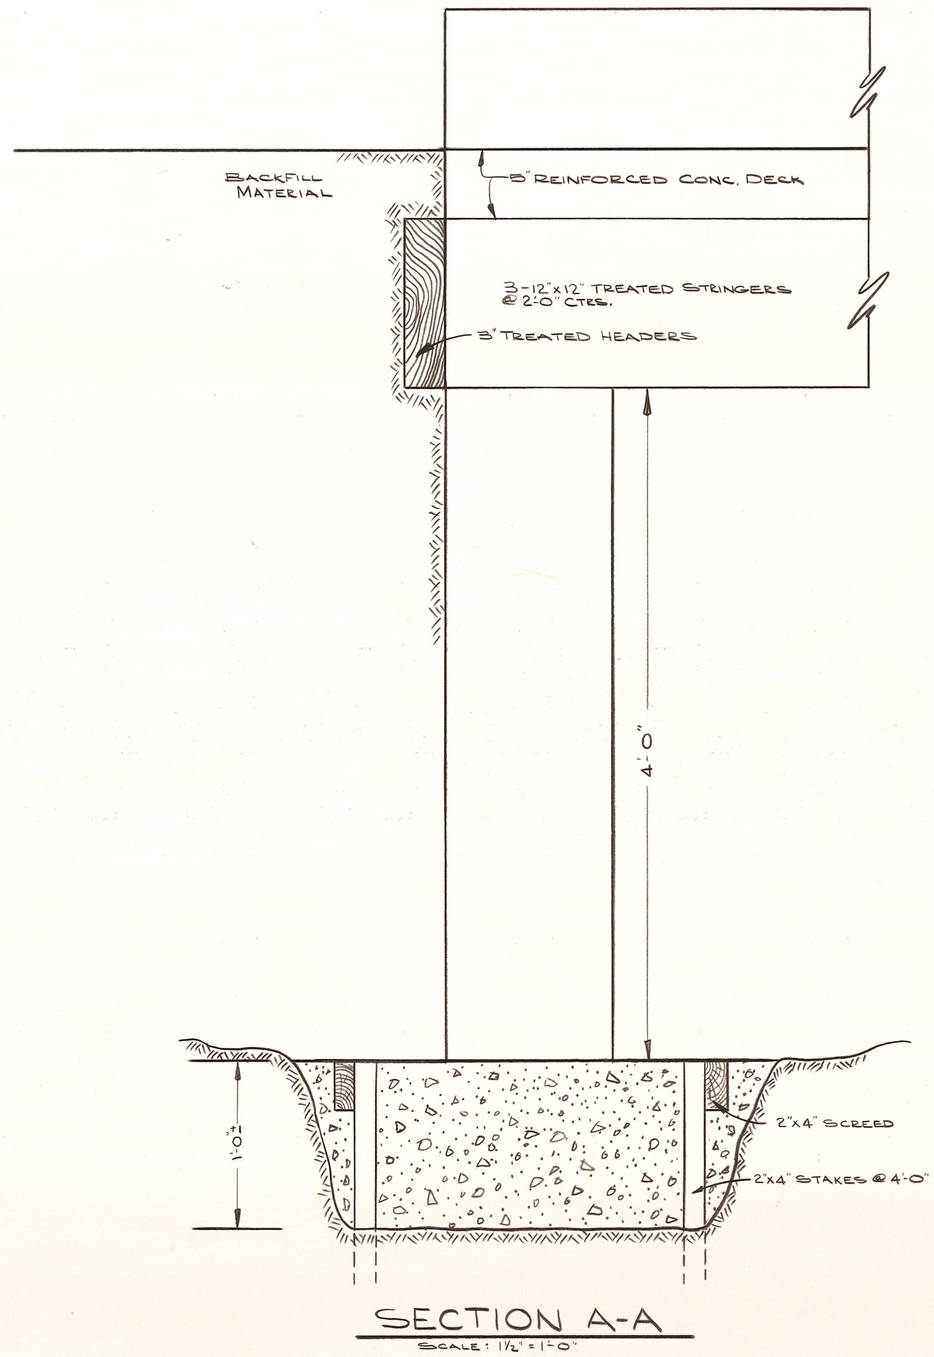

SECTION A-A

SCALE: 1½" = 1'-0"

OFFICE OF COUNTY ROAD ENGINEER

KITTITAS COUNTY

ELLENSBURG, WASHINGTON

TANEUM ROAD BRIDGE

#87032

SCALE: H/V As Shown C R P

DRAWN BY SAY DATE Nov. 1972 SHEET 1 OF 1

APPROVED: _____ _____

DATE COUNTY ROAD ENGINEER