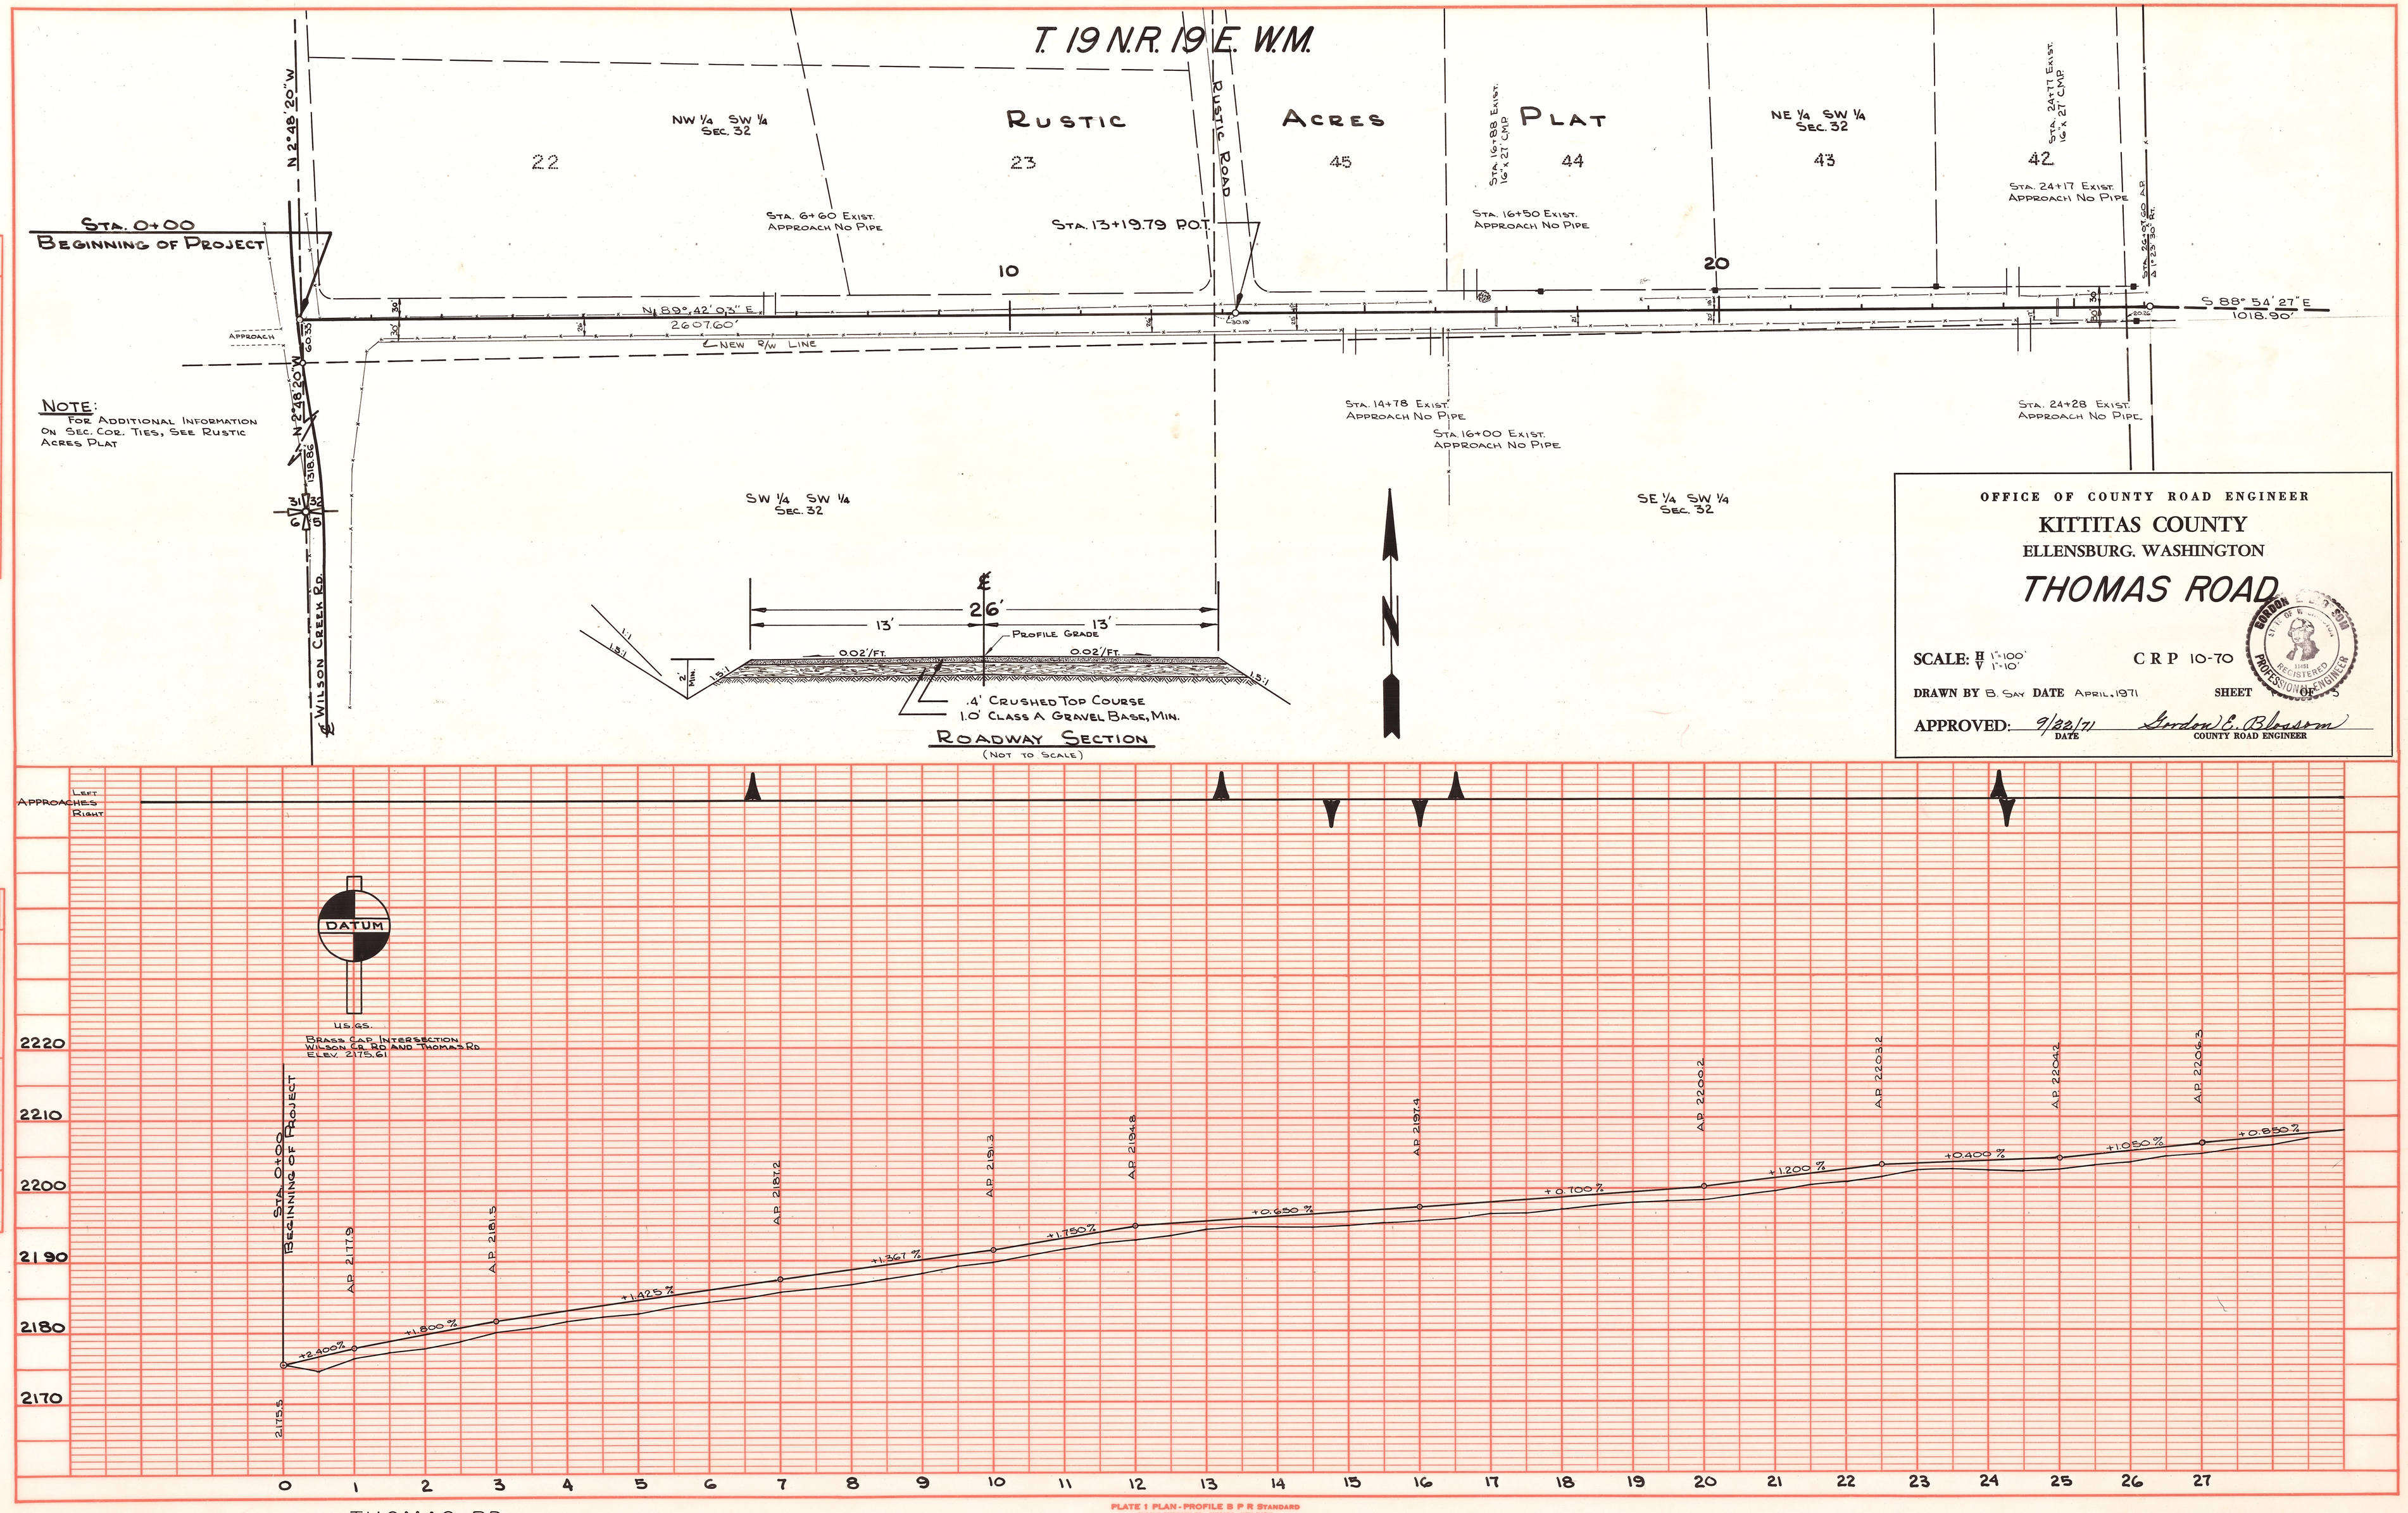

PLAN: SURVEYED, PLOTTED, ALIGNMENT CHECKED, RT. OF WAY CHECKED, NOTE BOOK, NO., BY: ROSENBERG-KELLEY, SAY, GLOVER, DATE: 5/70, 4/71

PROFILE: SURVEYED, PLOTTED, GRADES CHECKED, B.M.s. NOTED, STRUCTURE NOTATNS CH'KD, NOTE BOOK, NO., BY, DATE

23-36