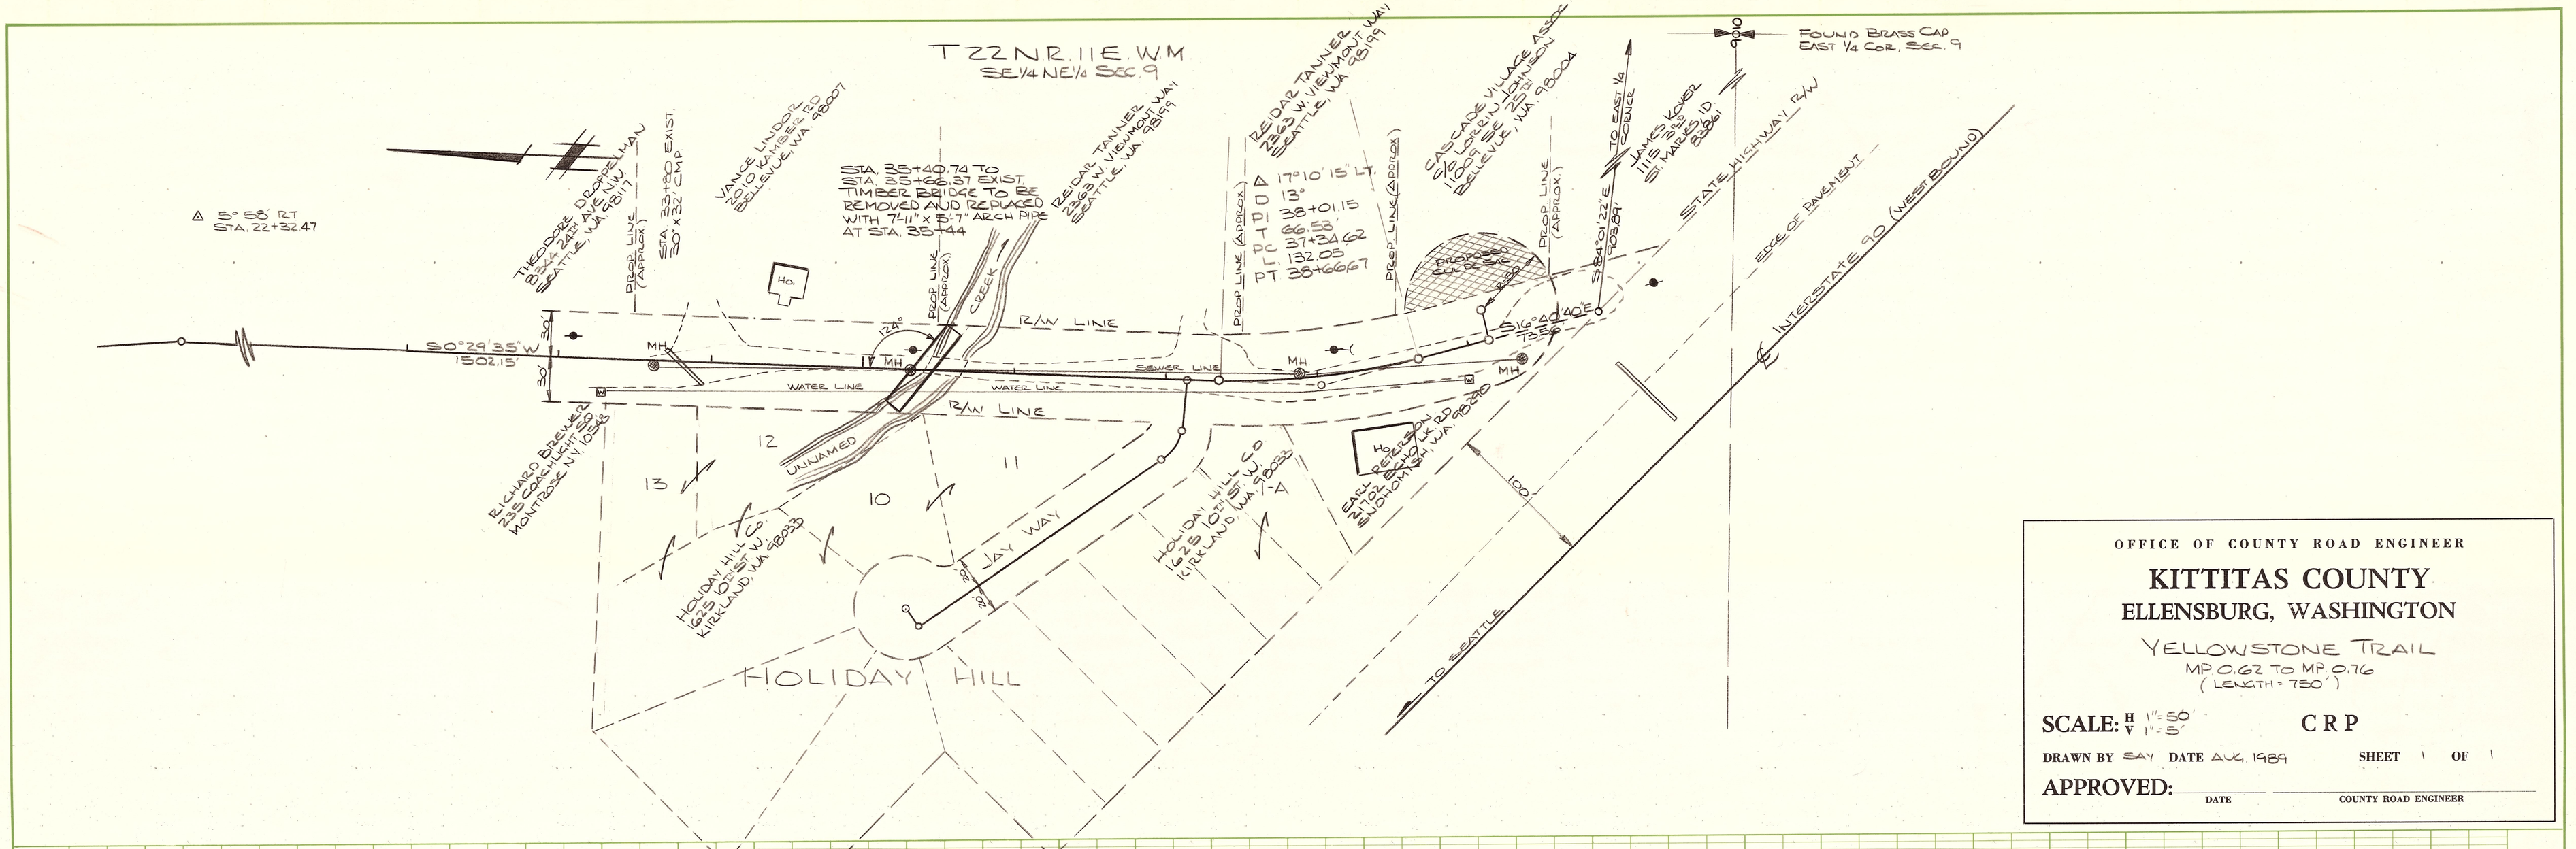

OFFICE OF COUNTY ROAD ENGINEER

KITTITAS COUNTY

ELLENSBURG, WASHINGTON

YELLOWSTONE TRAIL
MP 0.62 TO MP 0.76
(LENGTH = 750')

SCALE: H 1" = 50' V 1" = 5'

CRP

DRAWN BY SAY DATE AUG. 1989 SHEET 1 OF 1

APPROVED: _____ DATE _____ COUNTY ROAD ENGINEER

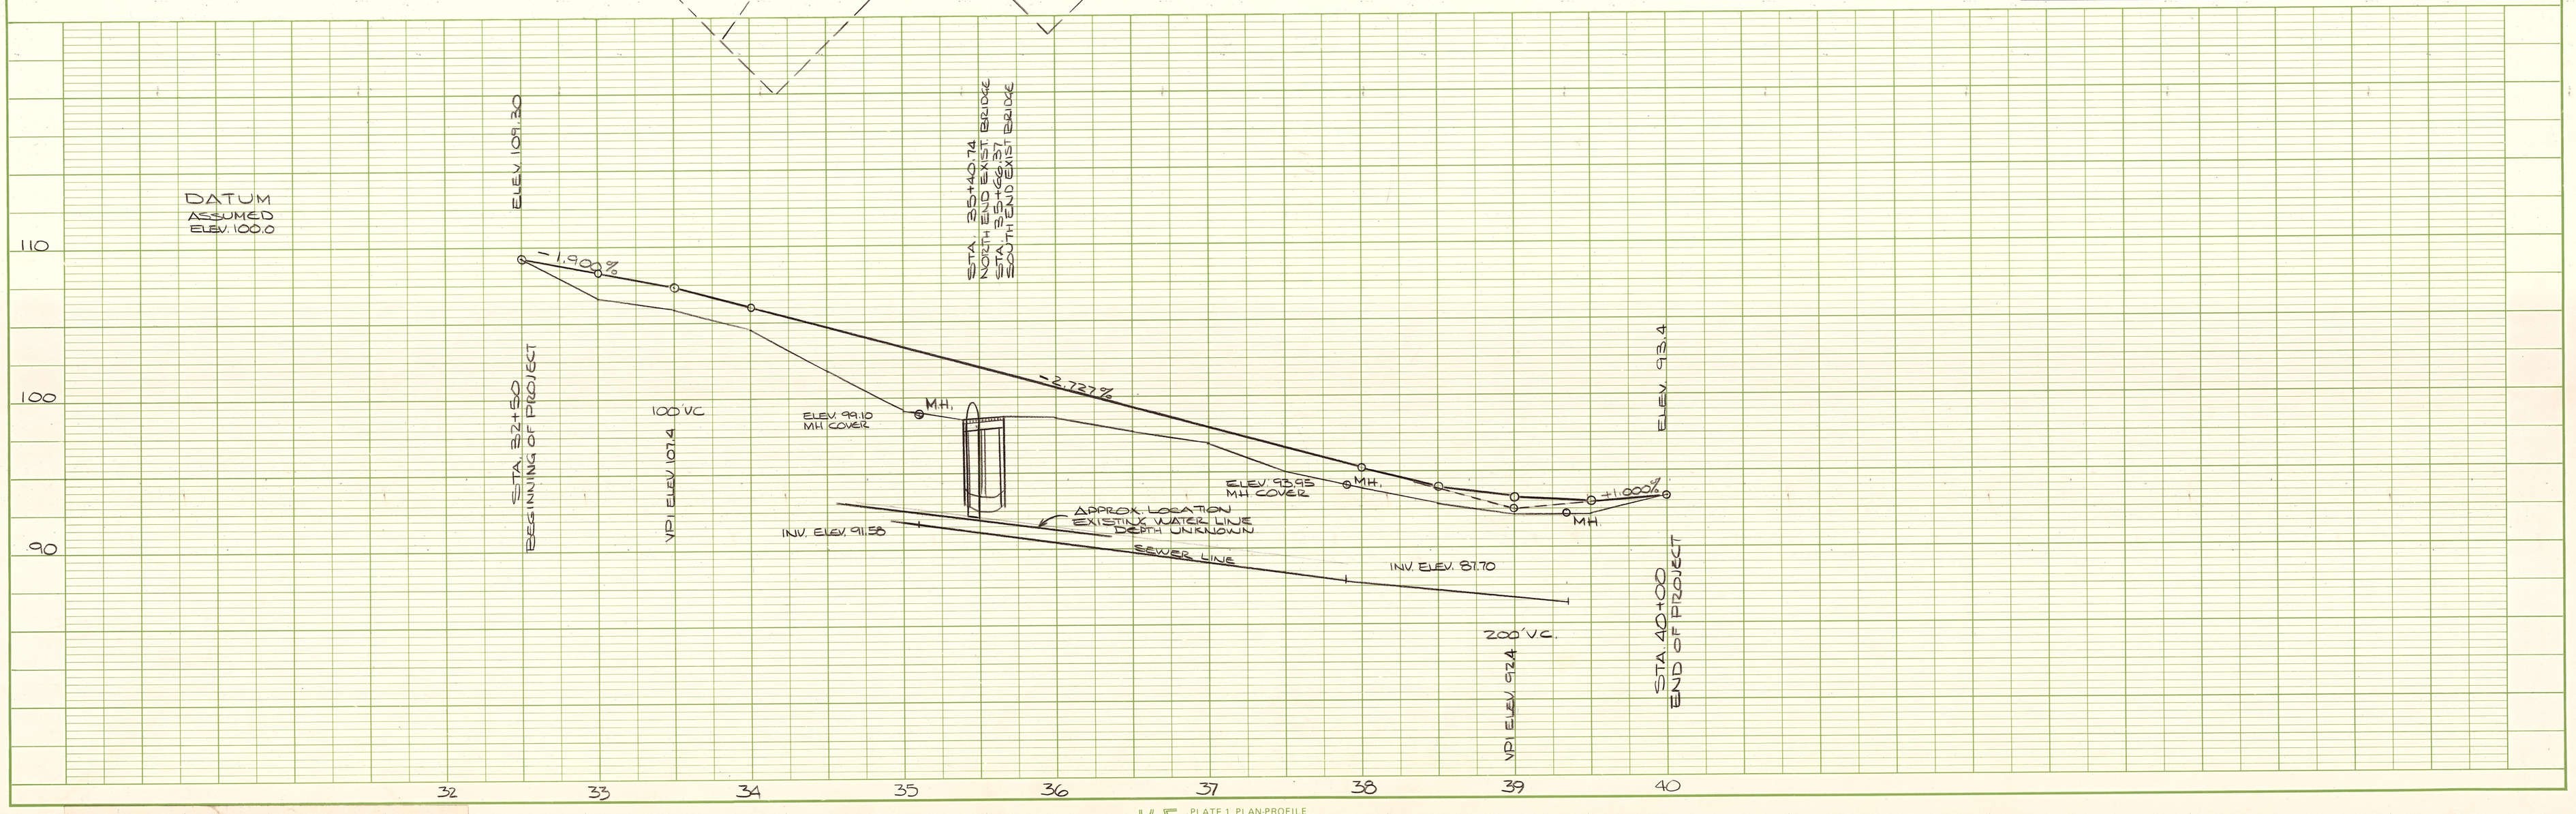

PLAN — SURVEYED ... PLOTTED ... NOTE BOOK ... ALIGNMENT CHECKED ... R/W OF WAY CHECKED ... No. ... BY ... DATE

PROFILE — SURVEYED ... PLOTTED ... NOTE BOOK ... GRADES CHECKED ... B. M.'s NOTED ... STRUCTURE NOTATIONS CHECKED ... No. ... BY ... DATE

30—08 YELLOWSTONE TRAIL SHEET 1 OF 1

K+E PLATE 1, PLAN-PROFILE KEUFFEL & ESSER CO.

48 7024 MADE IN U.S.A.