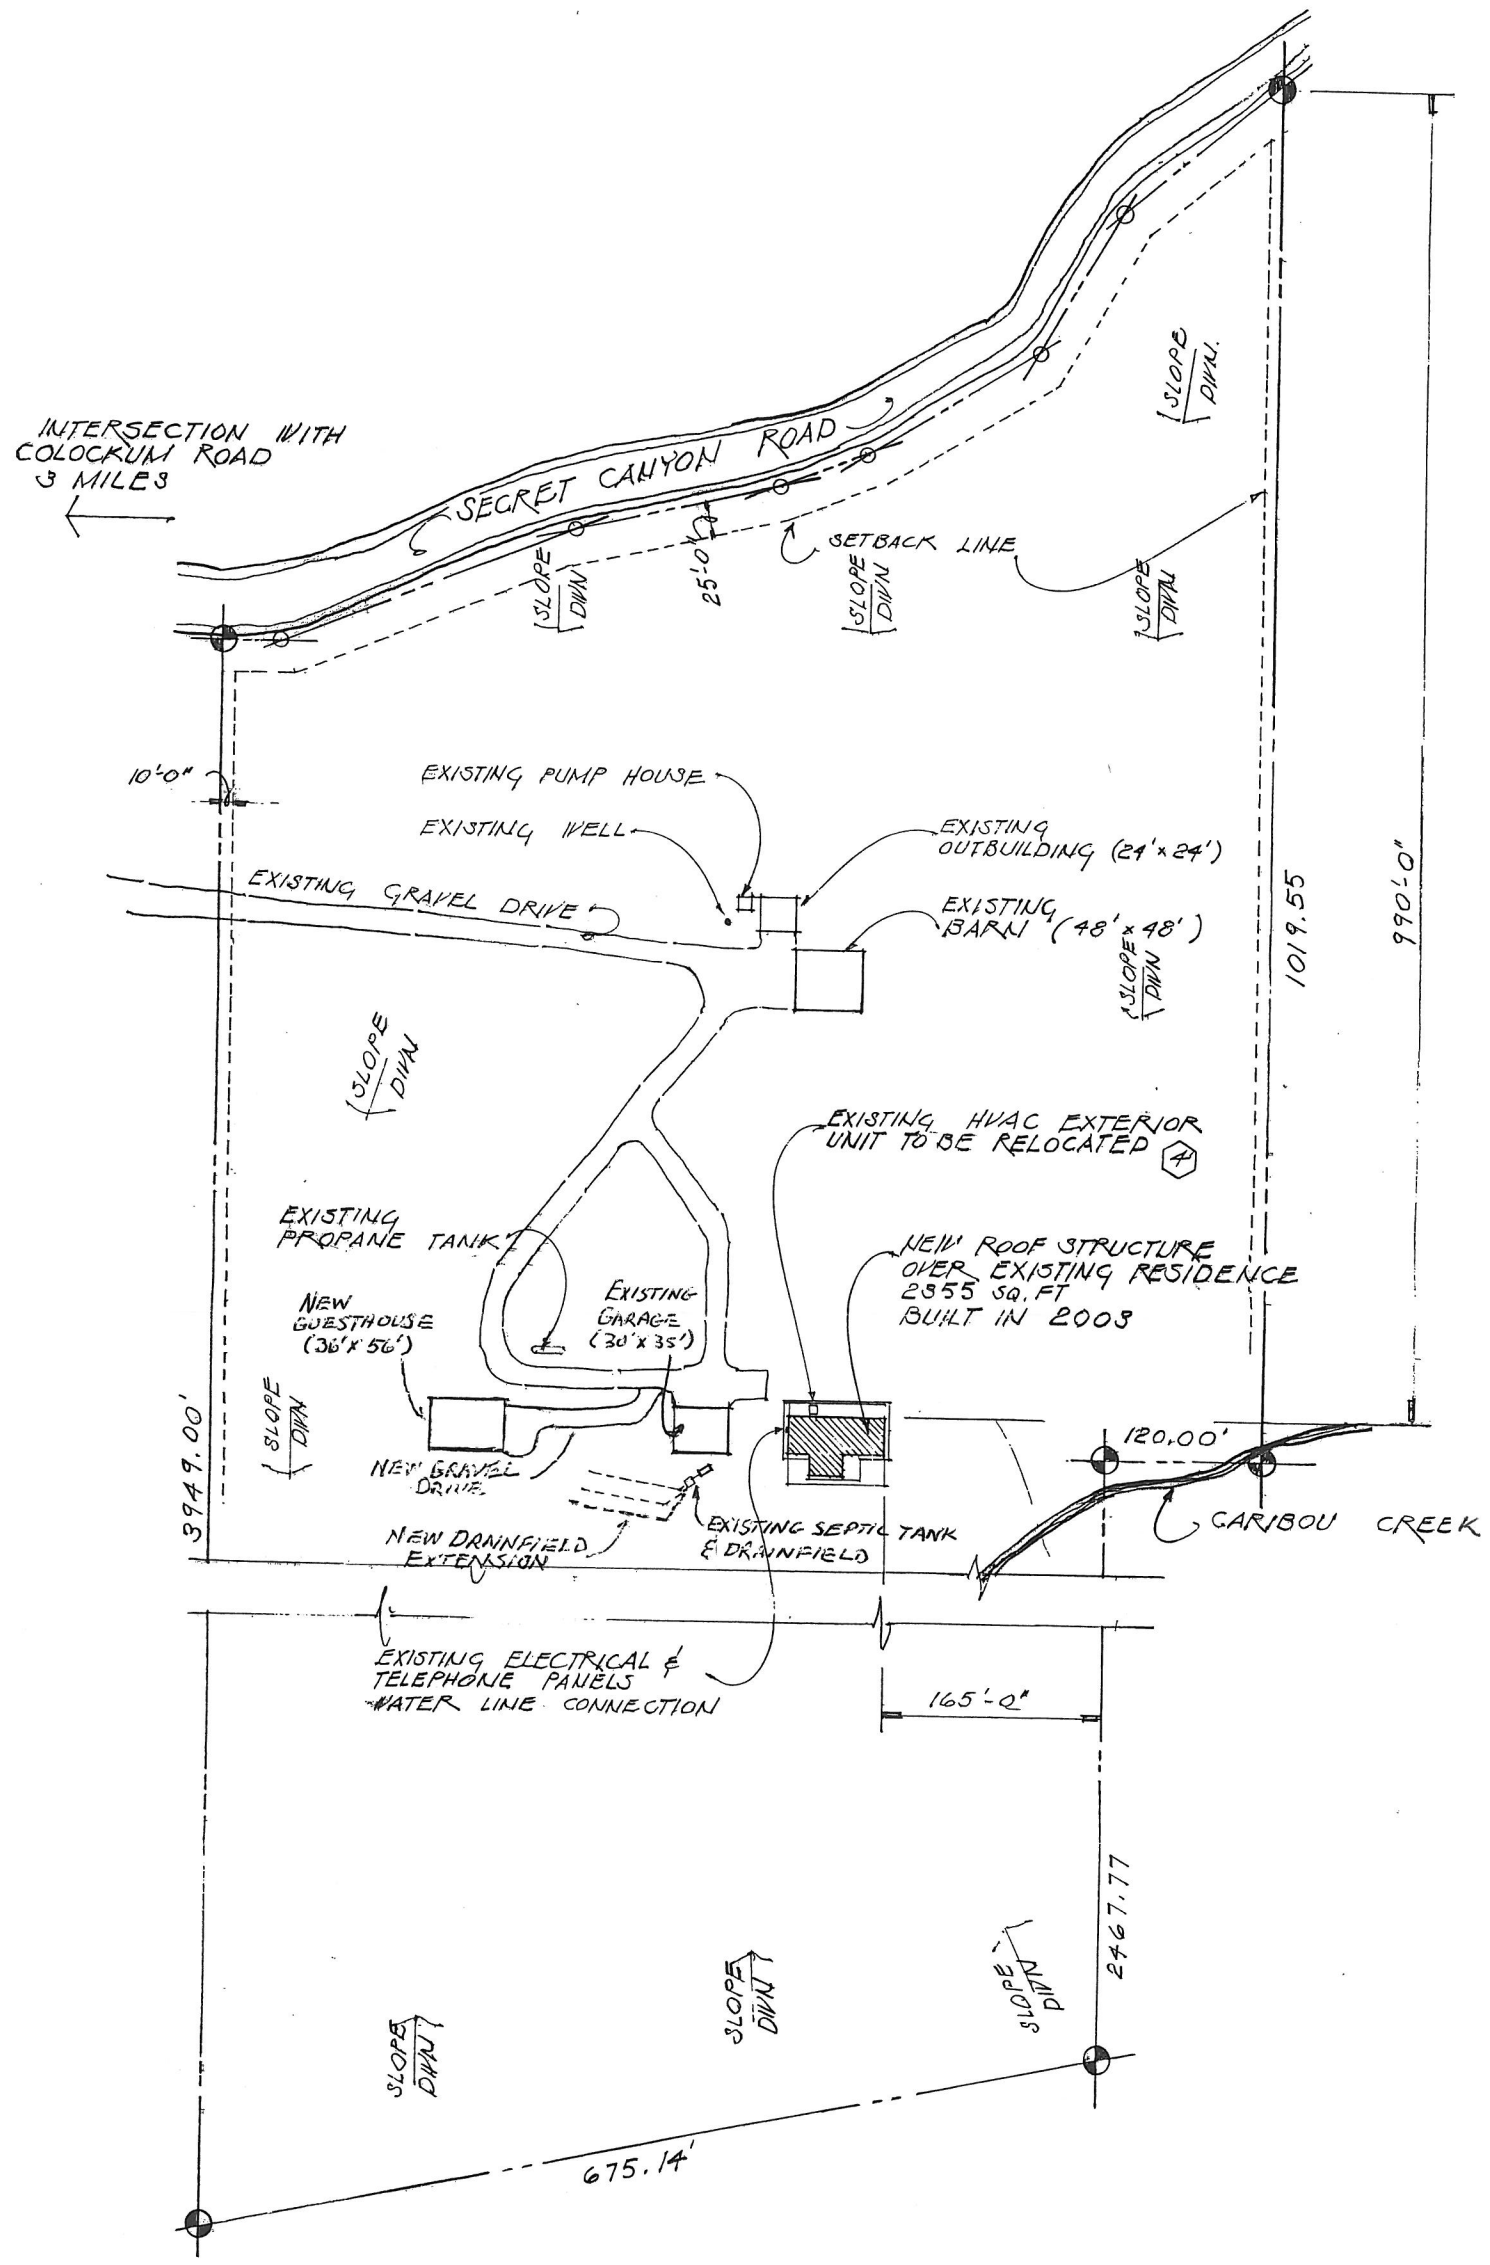

SITE PLAN (PARTIAL)

SCALE : 1" = 100'-0"

NORTH

ADDRESS : 4430 SECRET CANYON ROAD
ELLENSBURG, WASHINGTON 98926

PARCEL NUMBER : 18-20-03000-0001

51.67 ACRES