EVERGREEN VALLEY PLAT, DIVISION NO. III

A PORTION OF SECTION 12, T.20N., R.14E., W.M. KITTITAS COUNTY, WASHINGTON

CURVE	RADIUS	LENGTH	DELTA
C1	30.00	45.53'	86°56'54"
C2	30.00'	47.12'	90°00'00"
C3	30.00'	21.68'	41°24'35"
C4	50.00	72.18'	82°42'48"
C5	303.00	40.49'	07°39'23"
C6	600.77	153.87'	14°40'30"
C7	30.00	48.53'	88°52'25"
C8	243.00	86.03'	20°17'03"
C9	243.00	38.82	08°40'57"
C10	243.00	93.26'	21°59'37"
C11	303.00	118.82	22°25'52"
C12	30.00	55.74'	106°26'58"
C13	50.00	78.30'	89°43'17"
C14	50.00	42.58'	48°47'40"
C15	50.00	77.50'	88°48'44"
C16	30.00	58.73'	112°09'33"
C17	120.00	31.32'	14°57'12"
C18	30.00	9.55'	18°14'37"
C19	30.00	12.13'	23°09'56"
C20	50.00	68.56'	78°34'08"
C21	30.00	88.91'	101°32'13"

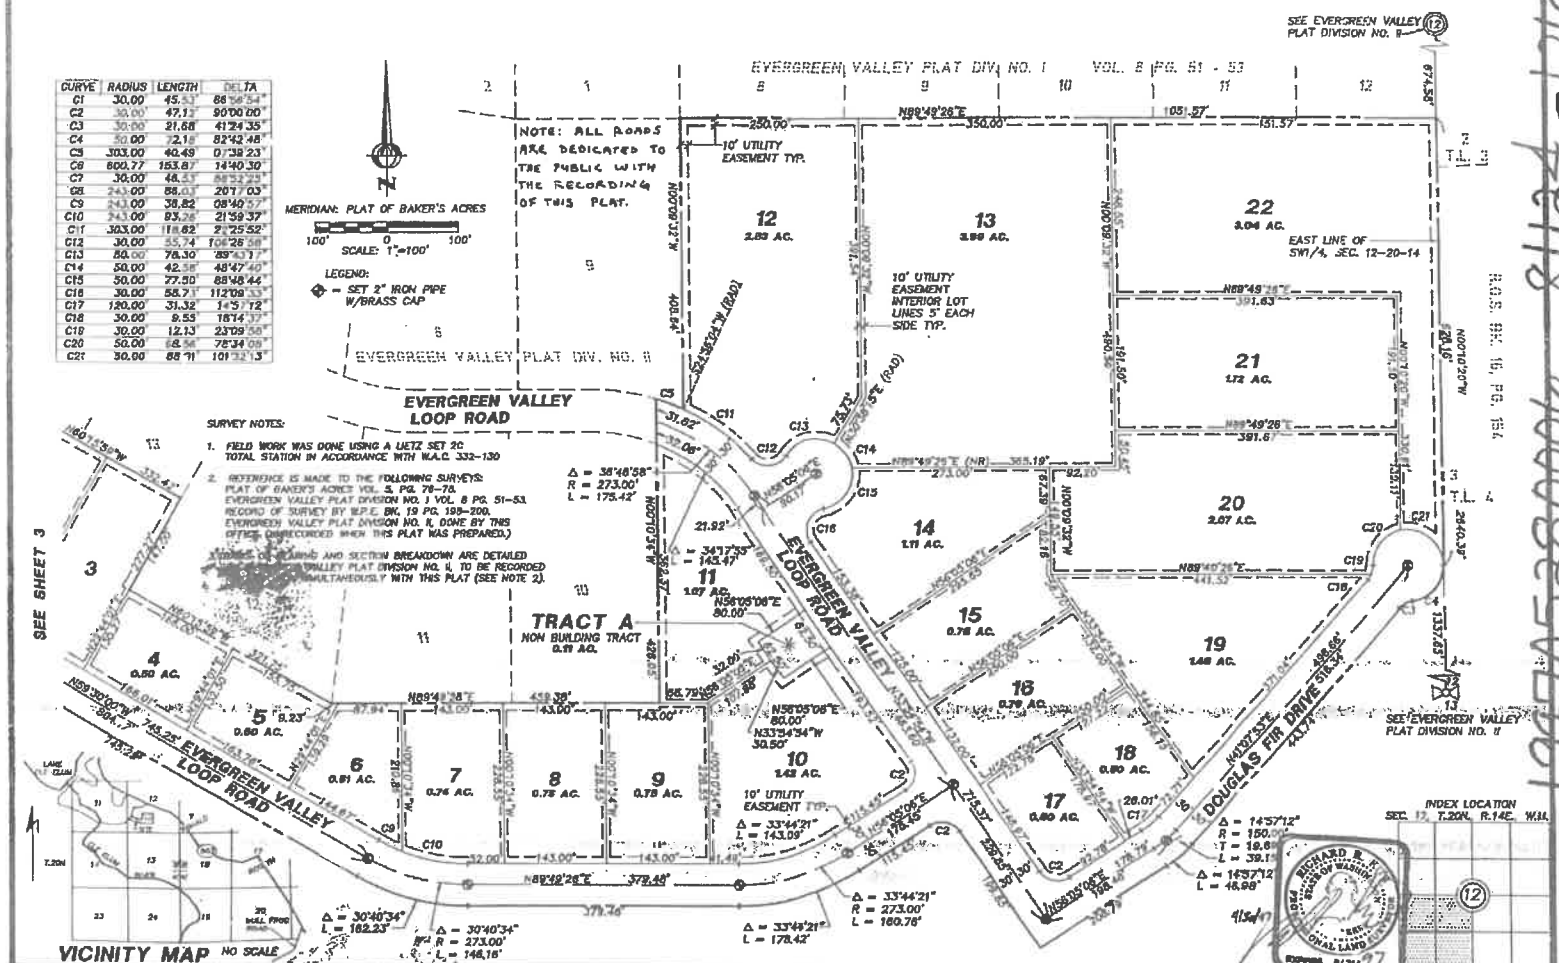

AUDITOR'S CERTIFICATE 199705280006

Filed for record this 28 day of May, 1997 at 11:35 A.M. Volume 8 of Plats at page 124 at the request of KITTITAS COUNTY BOARD OF COMMISSIONERS

Beverly M. Allenbaugh, County Auditor — By J. Stitt, Deputy County Auditor

SURVEYOR'S CERTIFICATE

This map correctly represents a survey made by me or under my direction in conformance with the requirements of the Survey Recording Act at the request of PORT SUNDAL DEVELOPMENT

Certificate No. 16915

EASTSIDE CONSULTANTS, INC.
ENGINEERS - SURVEYORS
810 EAST FIRST
CLE ELUM, WASHINGTON 98922
PHONE (509)674-7433
FAX 674-7438

EVERGREEN VALLEY PLAT DIVISION NO. III
A PORTION OF SECTION 12, T.20N., R.14E., W.M.

DWN BY	DATE	JOB NO.
S. KITZ	4/97	94516
CHKD BY	SCALE	SHEET
R. KITZ	1"=100'	1 OF 3

199705280006 81124-126