Previous Survey

200001240020

24-22

PART OF THE NORTHEAST QUARTER OF SECTION 4, TOWNSHIP 16 NORTH, RANGE 20 EAST, W.M.

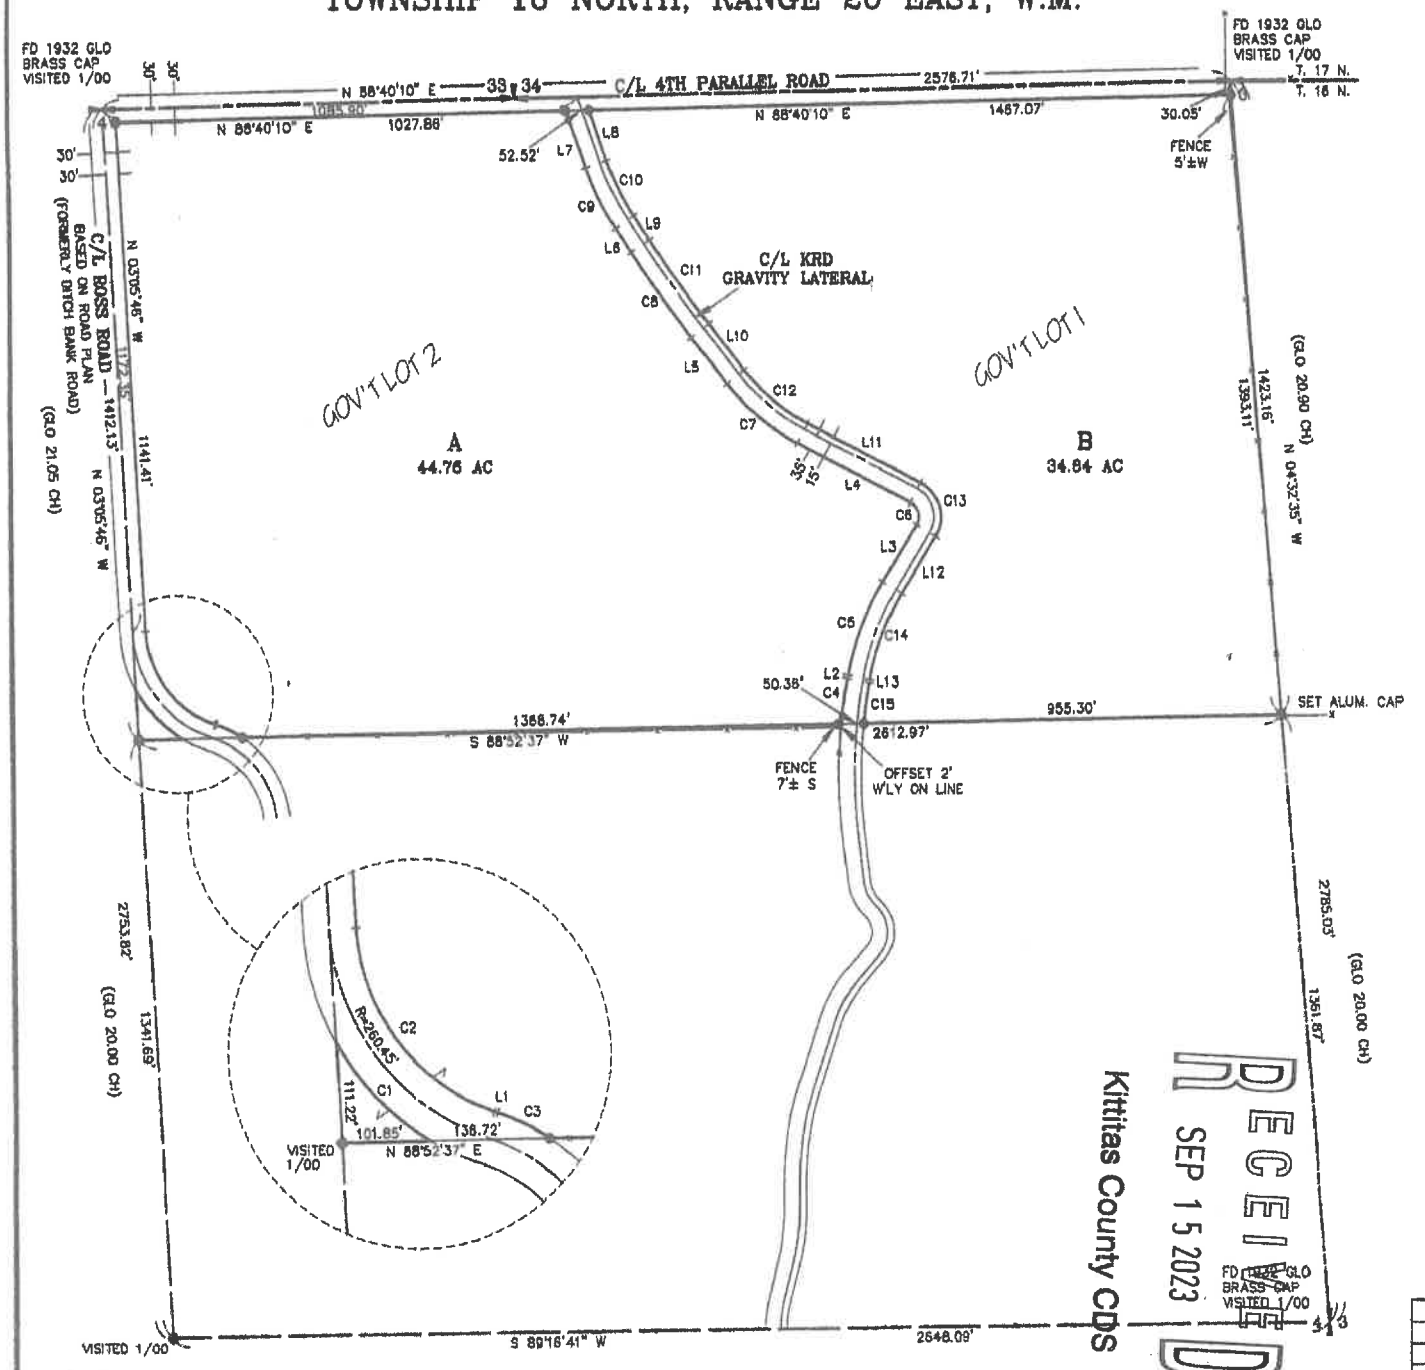

LEGEND

- SET 5/8" REBAR W/ YELLOW CAP – "CRUSE 18078"
- FOUND PIN & CAP
- FOUND 1932 GLO BRASS CAP
- FENCE

GRAPHIC SCALE

(IN FEET)
1 inch = 200 ft.

RECEIVED
SEP 15 2023
Kittitas County CDS

AUDITOR'S CERTIFICATE

Filed for record this 24TH day of JANUARY, 2000, at 2:12 P.M., in Book 24 of Surveys at page(s) 225 at the request of Cruse & Nelson.

BEVERLY M. ALLENBAUGH BY:
KITTITAS COUNTY AUDITOR

SURVEYOR'S CERTIFICATE

This map correctly represents a survey made by me or under my direction in conformance with the requirements of the Survey Recording Act at the request of ROBERT OWEN in JANUARY of 2000.

CHARLES A. CRUSE, JR.
Professional Land Surveyor
License No. 18078
JANUARY 24, 2000
DATE

CHARLES A. CRUSE, JR. — STATE OF WASHINGTON — 18078 — REGISTERED PROFESSIONAL LAND SURVEYOR — EXPIRES 3/9/01

CRUSE & NELSON
PROFESSIONAL LAND SURVEYORS
217 East Fourth Street P.O. Box 959
Ellensburg, WA 98926 (509) 925-4747

OWEN PROPERTY

SHEET 1 OF 2