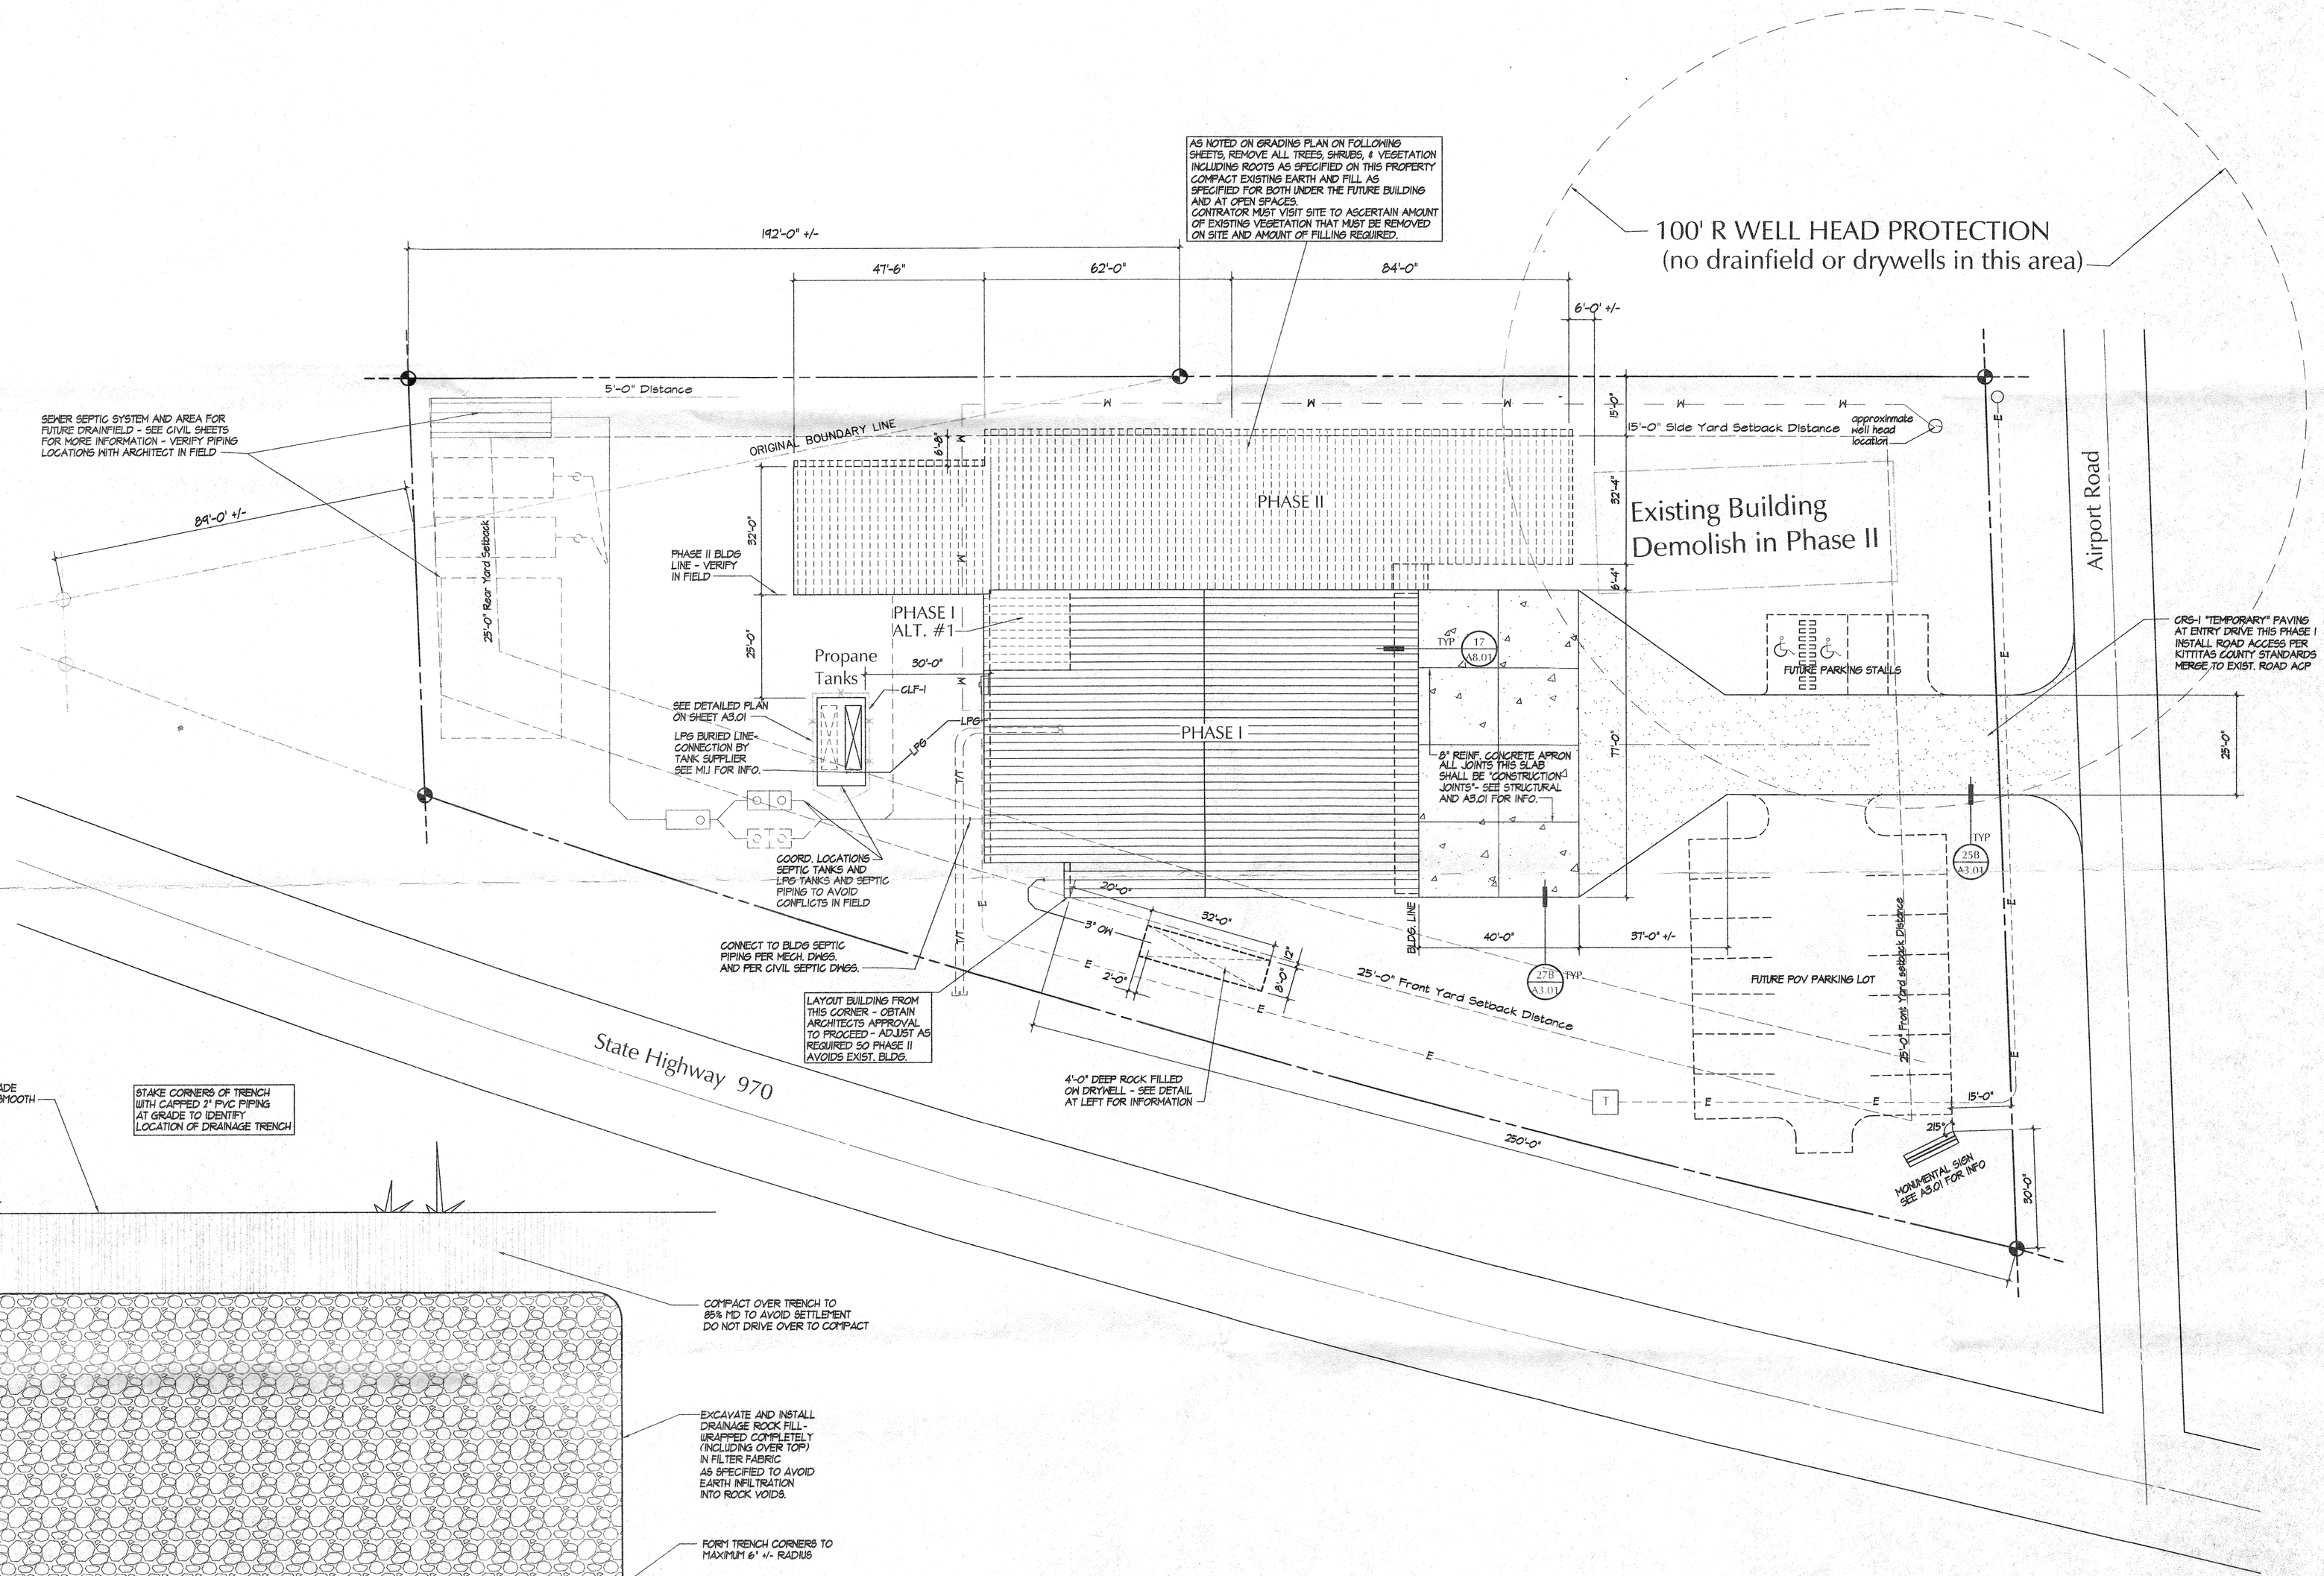

22 FLOOR DRAIN DRYWELL SECTION
SCALE 1" = 1'-0"

LAYOUT BUILDING FROM POINT INDICATED @ SOUTHWEST BUILDING CORNER and SETBACK LINE.
BUILDING IN WEST EAST DIRECTION SHALL PARALLEL NORTHERN PROPERTY LINE

PHASE I, ALTERNATE TO PH I, & PHASE II INDICATED

SITE DEVELOPMENT PLAN

SCALE : 1" = 20'-0"

Drwn: I Chkd: I

copyright 2010 The DOH Associates

PHASE I CONSTRUCTION OF NEW FIRE STATION No. 72

KITTITAS COUNTY FIRE DISTRICT #7

5511Airport Road, Cle Elum, Washington 98922

The DOH Associates, PS
ARCHITECTS and PLANNERS
7 N Wenatchee Ave Suite 500, Wenatchee, Washington 98801
Telephone (509) 662-4781 Facsimilie (509) 663-3253

Job: 0805.1 Date: 03-15-10

DWG ID - 0000000-

A1.01