SITE PLAN

742 YAKIMA RIVER DRIVE
TAX PARCEL NO. 026333

NO EXISTING IMPROVEMENTS
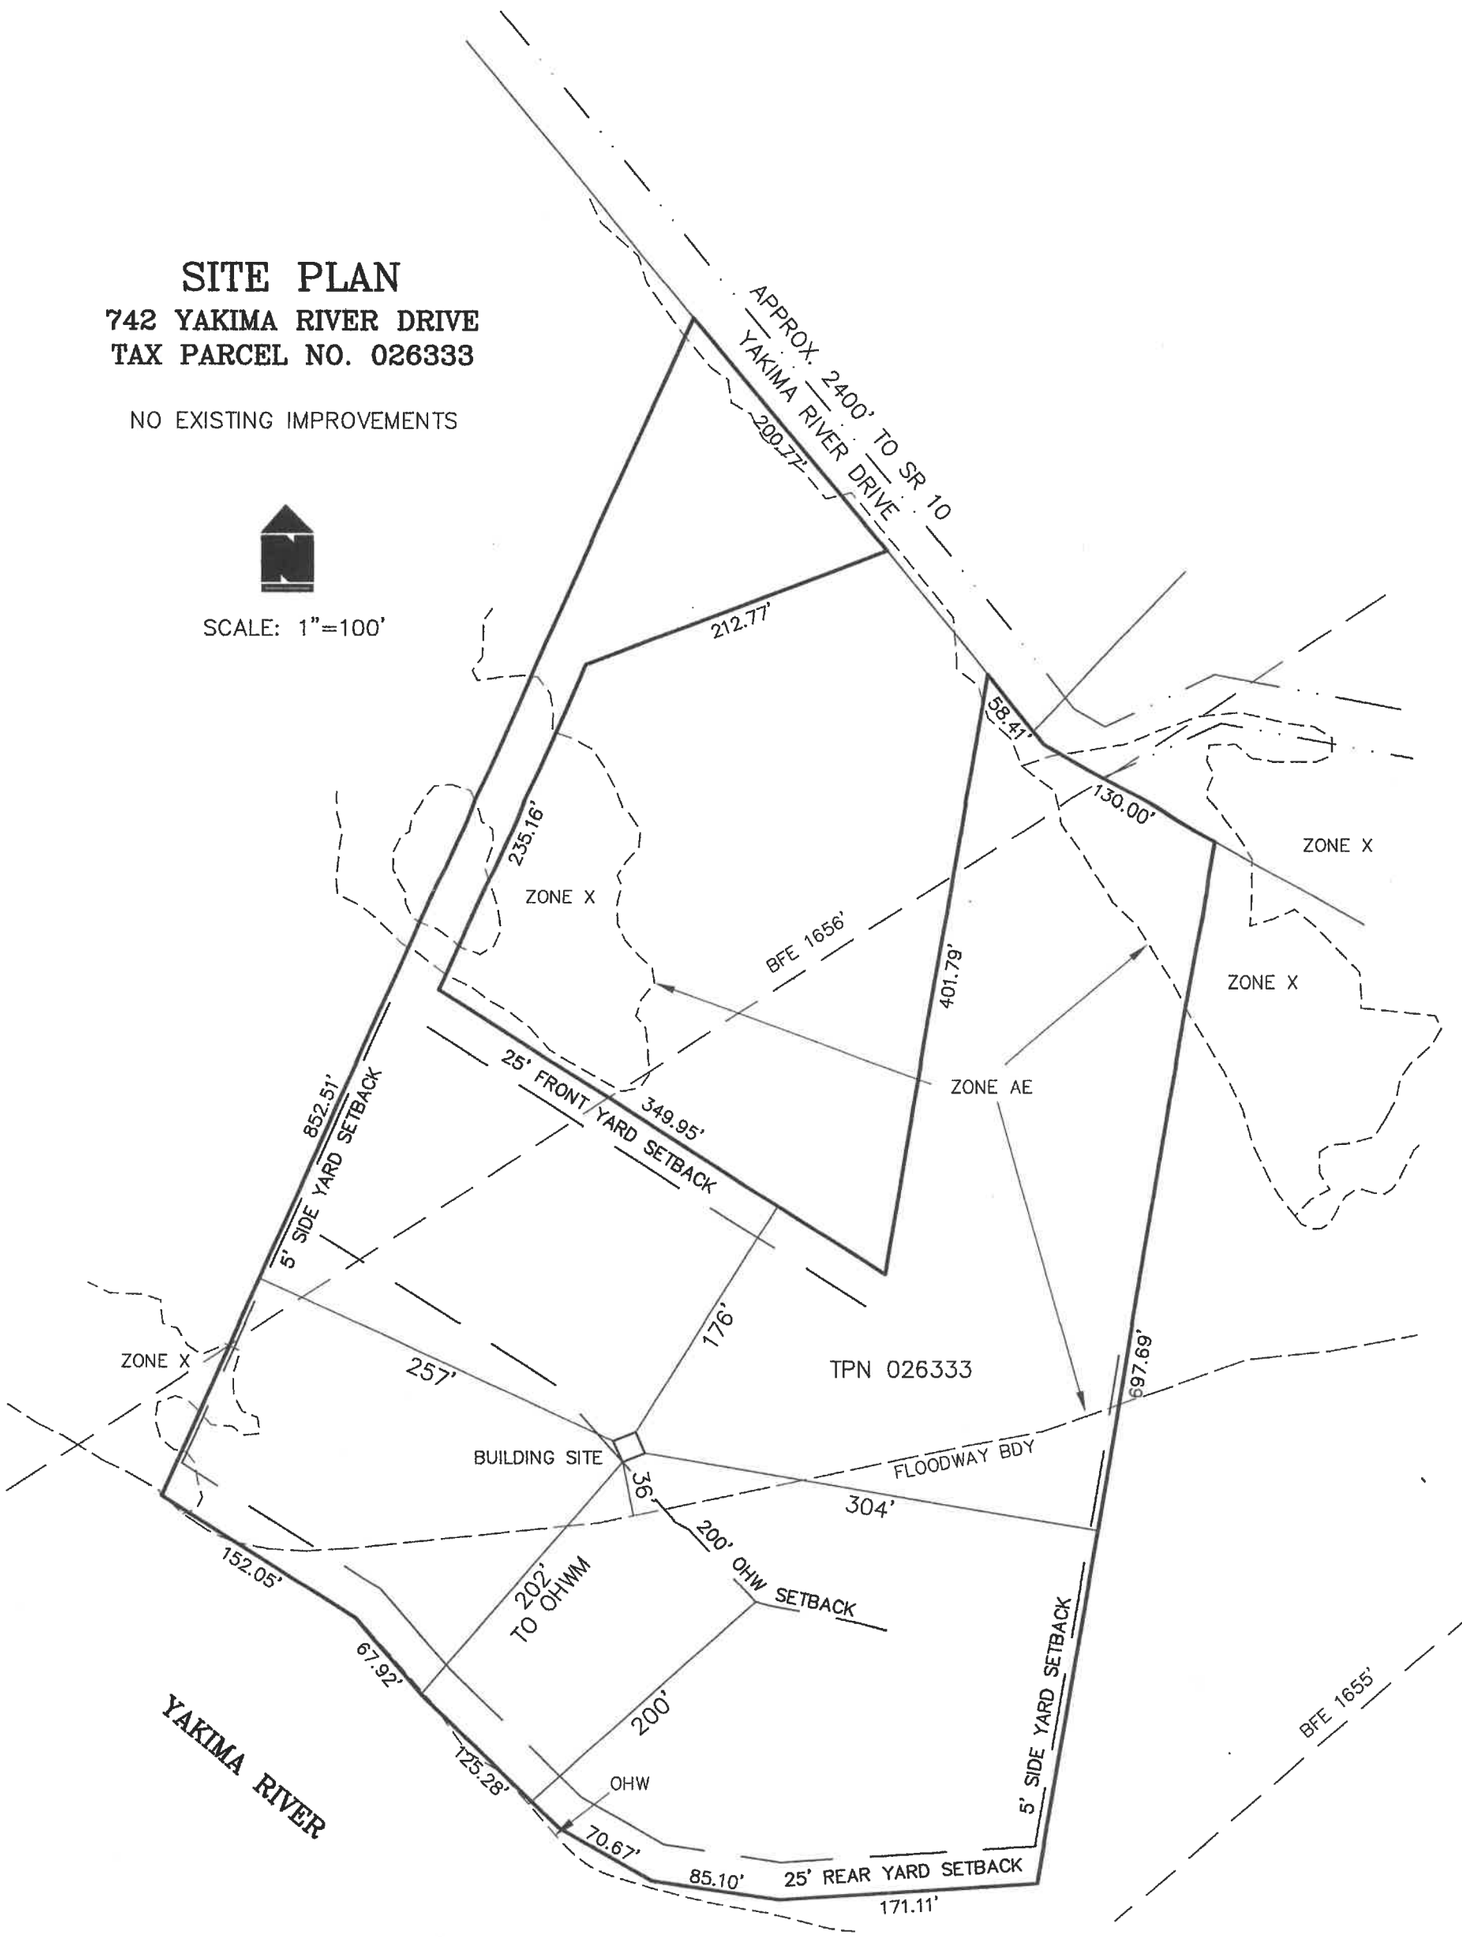
SCALE: 1"=100'