SITE PLAN

542 Teanaway Acres Rd
Cle Elum, WA 98922
Parcel ID: 075235
Lot area: 0.72 Acres
Plot Size: 11"x17"

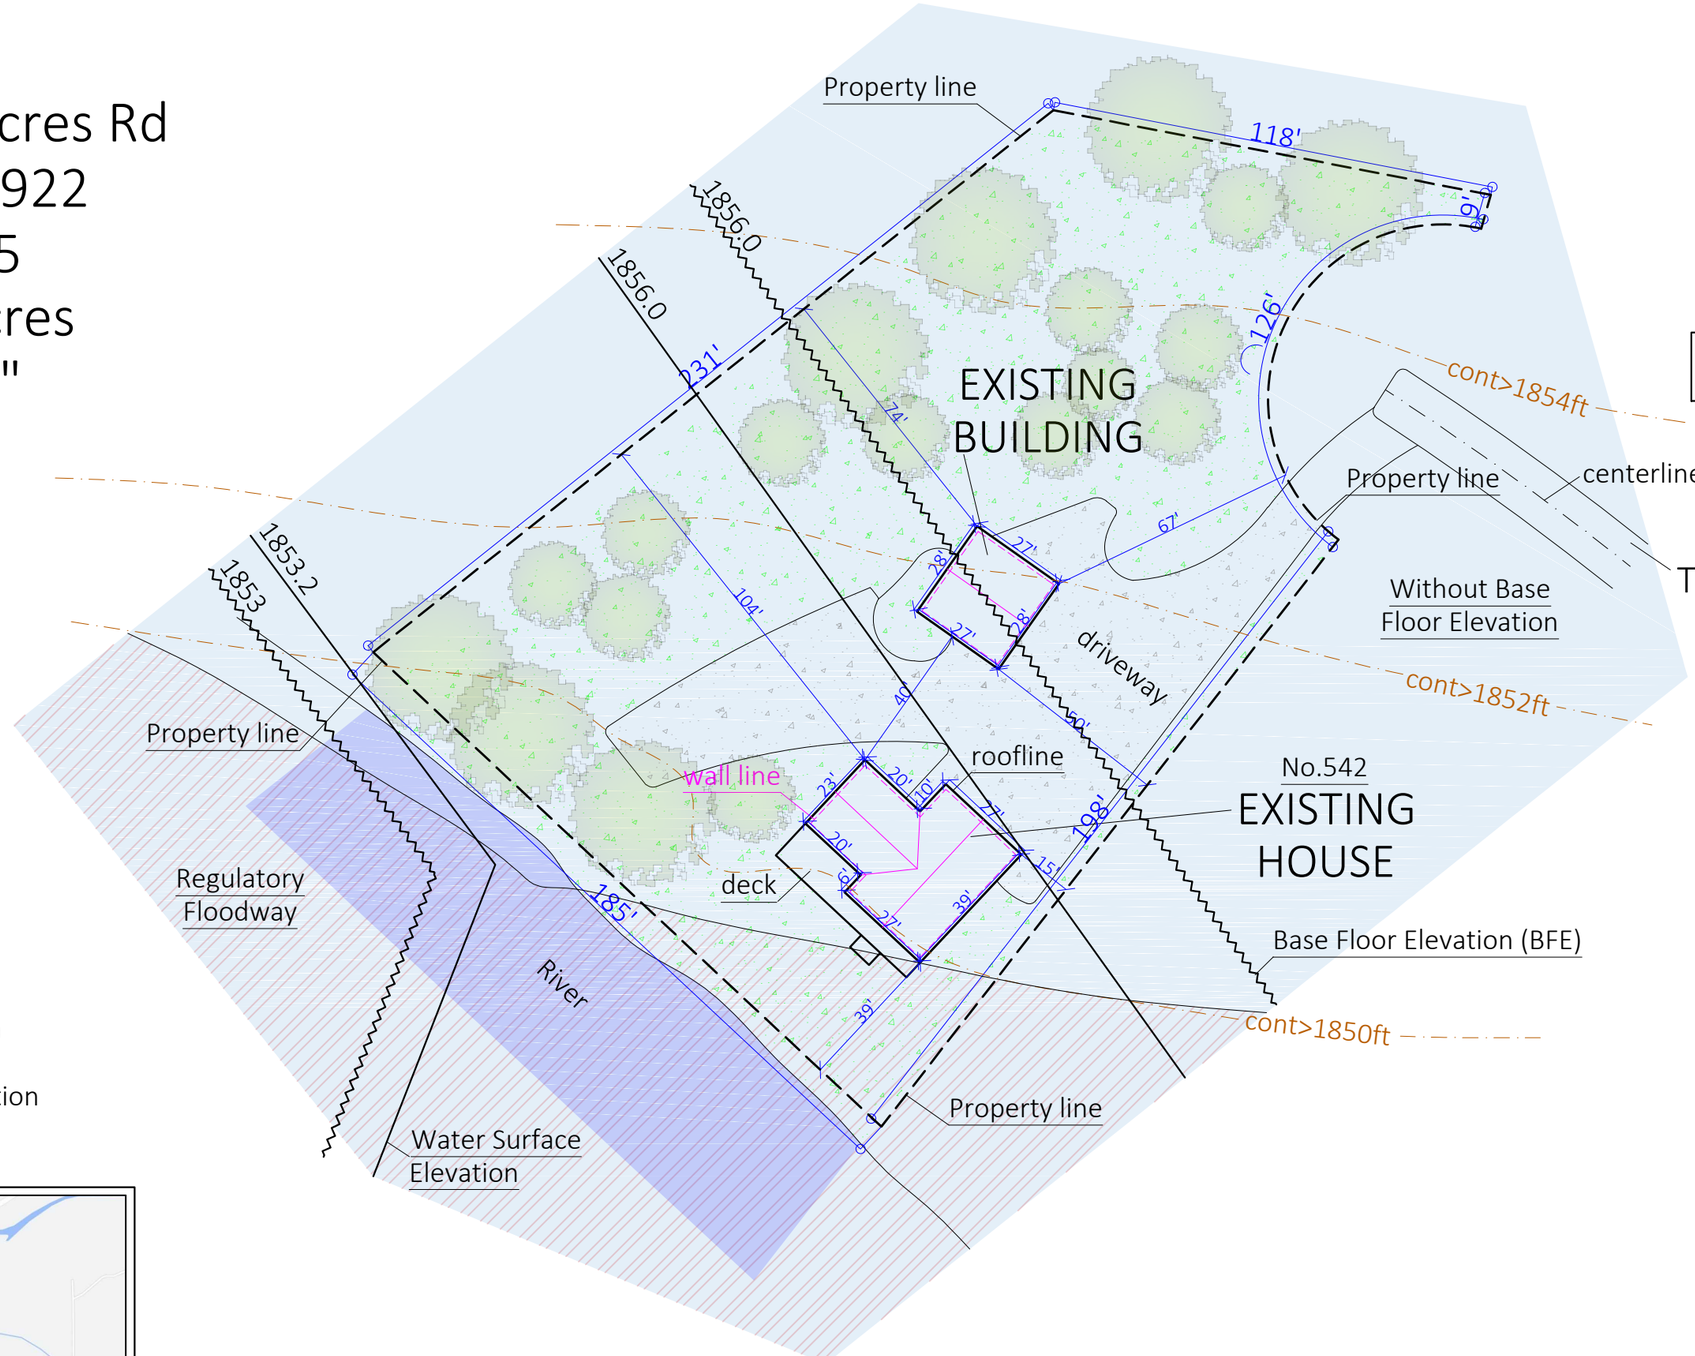

N

scale 1"=40'

Graphic scale:
0 25 50 100

Water Surface Elevation

Base Floor Elevation (BFE)

Without Base Floor Elevation

Regulatory Floodway

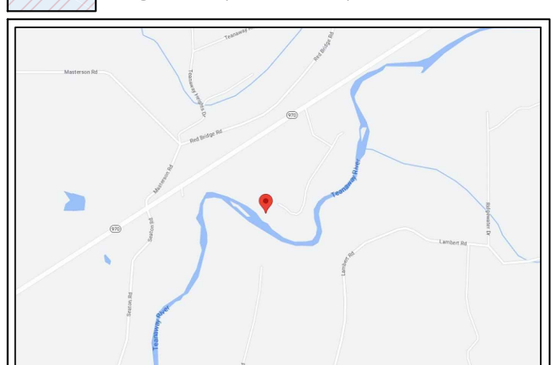

VICINITY MAP

Calculating Building and Lot Coverage Percentages
Lot area: 31,363 sq.ft.
Total building coverage (gross floor area): 2,652 sq.ft.
Building Coverage Percentage: 2,652 sq.ft / 31,363 sq.ft = 0.08455 = 8.4%
Total Lot Coverage: 10,031 sq.ft.
Lot Coverage Percentage: 10,031 sq.ft / 31,363 sq.ft = 0.31983 = 31.9%
*Total landscape areas:

Created by:

GETASITEPLAN.COM
WITH BEST QUALITY IN SHORT TIME