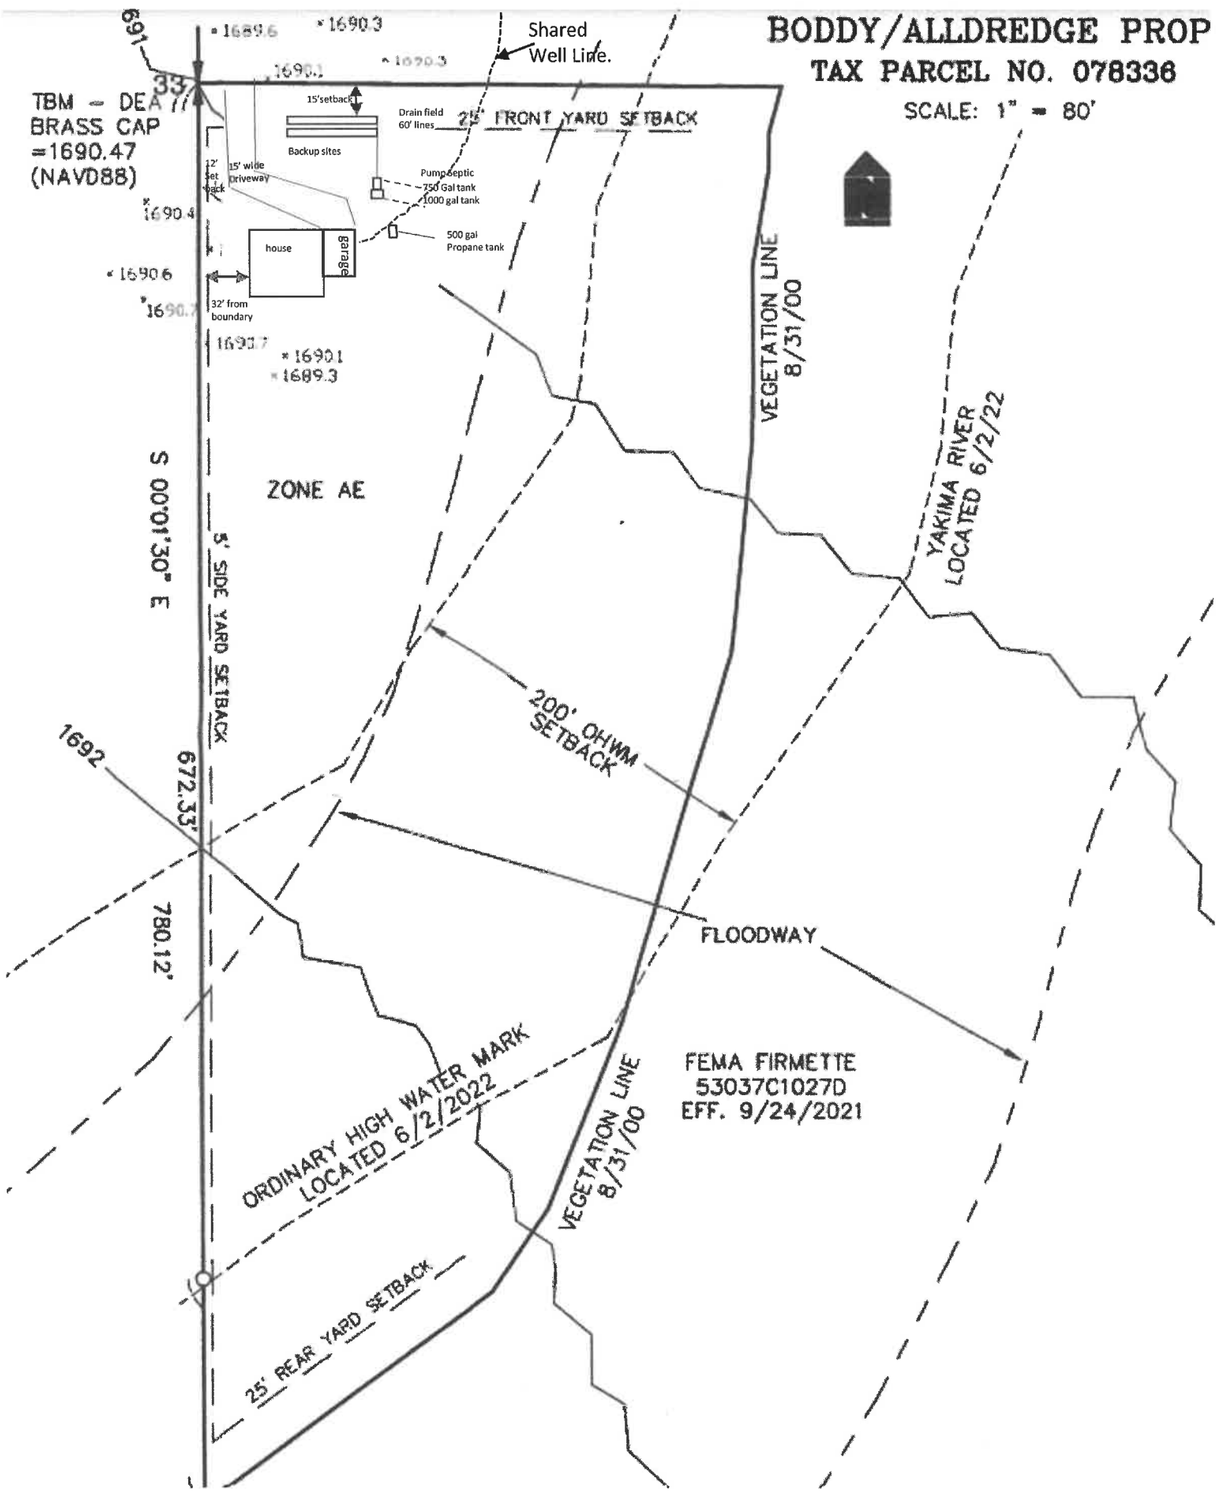
BODDY/ALLDREDGE PROP
TAX PARCEL NO. 078336
SCALE: 1" = 80'
Shared Well Line.
TBM - DEA BRASS CAP =1690.47 (NAVD88)
15'setback
Drain field 60' lines
25' FRONT YARD SETBACK
Backup sites
12' set back
15' wide driveway
Pump septic
750 Gal tank
1000 gal tank
500 gal Propane tank
house
garage
32' from boundary
1690.6
1690.7
1693.7
1690.1
1689.3
ZONE AE
S 00°01'30" E
5' SIDE YARD SETBACK
672.33'
780.12'
1692
VEGETATION LINE 8/31/00
YAKIMA RIVER LOCATED 6/2/22
200' OHWM SETBACK
FLOODWAY
FEMA FIRMETTE
53037C1027D
EFF. 9/24/2021
ORDINARY HIGH WATER MARK LOCATED 6/2/2022
VEGETATION LINE 8/31/00
LOT
25' REAR YARD SETBACK