Survey (full)

RECORDING NO.	VOL./PAGE

LEGAL DESCRIPTION

PARCEL 177835 MAP 011-0024:
BEGINNING AT THE NORTHEAST CORNER OF SECTION 9, TOWNSHIP 22 NORTH, RANGE 11 E. W.M. THENCE RUNNING SOUTH ALONG THE EAST LINE OF SAID SECTION 9, 750 FEET TO THE TRUE POINT OF BEGINNING. THENCE RUNNING WEST PARALLEL WITH THE NORTH LINE OF SAID SECTION 9, 950 FEET MORE OR LESS TO A POINT ON A ROAD KNOWN AS "THE YELLOWSTONE TRAIL" . THENCE SOUTH ON THE EAST LINE OF SAID ROAD 100 FEET. THENCE EAST PARALLEL WITH THE NORTH LINE OF SAID SECTION 9, 950 FEET MORE OR LESS TO THE EAST LINE OF SAID SECTION 9. THENCE NORTH ALONG THE EAST LINE OF SAID SECTION 9, 100 FEET TO THE TRUE POINT OF BEGINNING.

PARCEL 227836 MAP 011-0031:
BEGINNING AT THE NORTHEAST CORNER OF SECTION 9, TOWNSHIP 22 NORTH, RANGE 11 EWM. THENCE RUNNING SOUTH ALONG THE EAST LINE OF SAID SECTION 9, 850 FEET. THENCE RUNNING WEST PARALLEL WITH THE NORTH LINE OF SAID SECTION 9, 600 FEET TO THE TRUE POINT OF BEGINNING. THENCE RUNNING WEST PARALLEL WITH THE NORTH LINE OF SAID SECTION 9, 150 FEET. THENCE SOUTH PARALLEL WITH THE EAST LINE OF SAID SECTION 9, 100 FEET;THENCE EAST PARALLEL WITH THE NORTH LINE OF SAID SECTION 9, 150 FEET. THENCE NORTH PARALLEL WITH THE EAST LINE OF SAID SECTION 9, 100 FEET TO THE TRUE POINT OF BEGINNING.

PARCEL 047835 MAP 011-0037:
BEGINNING AT THE NORTHEAST CORNER OF SECTION 9, TOWNSHIP 22 NORTH, RANGE 11 E. W.M. THENCE RUNNING SOUTH ALONG THE EAST LINE OF SAID SECTION 9, 950 FEET. THENCE RUNNING WEST PARALLEL WITH THE NORTH LINE OF SAID SECTION 9, 300 FEET TO THE TRUE POINT OF BEGINNING. THENCE RUNNING WEST PARALLEL WITH THE NORTH LINE OF SAID SECTION 9, 300 FEET. THENCE SOUTH PARALLEL WITH THE EAST LINE OF SAID SECTION 9, 50 FEET. THENCE EAST PARALLEL WITH THE NORTH LINE OF SAID SECTION 9, 300 FEET. THENCE NORTH PARALLEL WITH THE EAST LINE OF SAID SECTION 9, 50 FEET TO THE TRUE POINT OF BEGINNING.

PARCEL 227835 MAP 011-0030:
BEGINNING AT THE NORTHEAST CORNER OF SECTION 9, TOWNSHIP 22 NORTH, RANGE 11 E W.M. THENCE RUNNING SOUTH ALONG THE EAST LINE OF SAID SECTION 9, 850 FEET. THENCE RUNNING WEST PARALLEL WITH THE NORTH LINE OF SAID SECTION 9, 300 FEET TO THE TRUE POINT OF BEGINNING. THENCE RUNNING WEST PARALLEL WITH THE NORTH LINE OF SAID SECTION 9, 300 FEET. THENCE SOUTH PARALLEL WITH THE EAST LINE OF SAID SECTION 9, 100 FEET. THENCE EAST PARALLEL WITH THE NORTH LINE OF SAID SECTION 9, 300 FEET. THENCE NORTH PARALLEL WITH THE EAST LINE OF SAID SECTION 9, 100 FEET TO THE TRUE POINT OF BEGINNING.

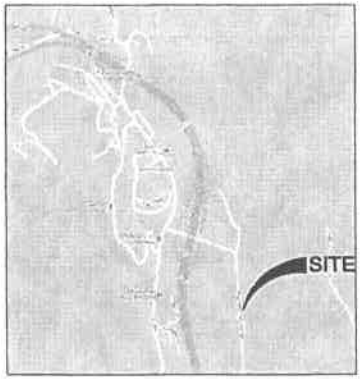

VICINITY MAP
NTS

LEGEND
- FOUND REBAR/IRON PIPE AS DESCRIBED
- SET 5/8" X 24" IRON ROD W/1" YELLOW PLASTIC CAP
- SET HUB & TACK ON PROPERTY LINE
- ASPHALT SURFACE
- CONCRETE SURFACE
- GRAVEL SURFACE

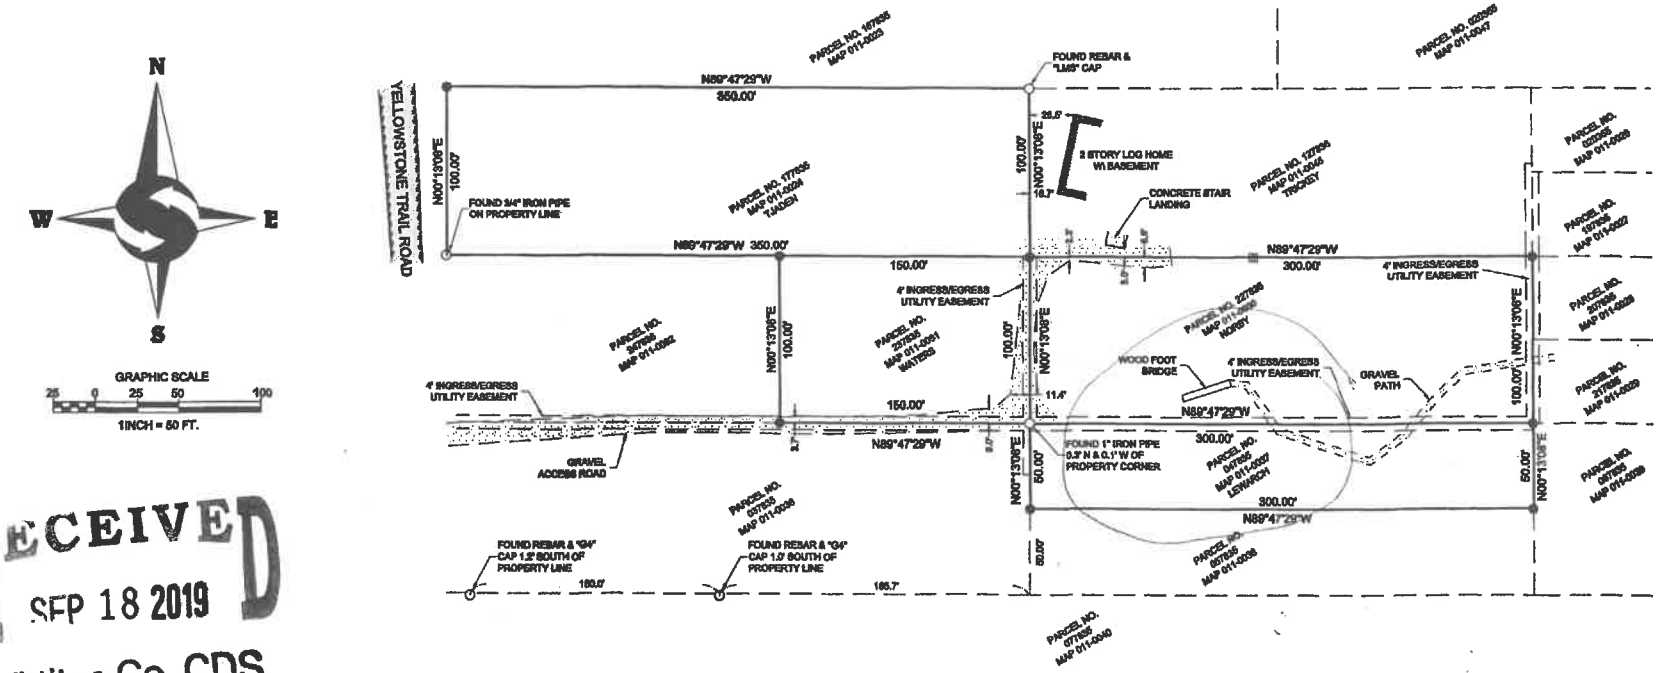

RECEIVED
SEP 18 2019
Kittitas Co. CDS

PROJECT#: 11239	SHEET: 1 OF 2

SEC 9, TWP 22N, RNG 11E, W.M.

RECORDER'S CERTIFICATE

FILED FOR RECORD THIS_____DAY OF_____, 2011 AT ____M IN BOOK____OF SURVEYS, PAGE_____AT THE REQUEST OF SITE SURVEY & MAPPING, INC.

MANAGER

SUPT. OF RECORDS

SURVEYOR'S CERTIFICATE

THIS MAP CORRECTLY REPRESENTS A SURVEY MADE BY ME OR UNDER MY DIRECTION IN CONFORMANCE WITH THE REQUIREMENTS OF THE SURVEY RECORDING ACT AT THE REQUEST OF MIA WATERS IN OCTOBER, 2011.

CERTIFICATE NO.: 35964

RECORD OF SURVEY

WATERS/ NORBY/ LEWARCH/ TJADEN
YELLOWSTONE ROAD
SNOQUALMIE PASS, WA

© 2011, SITE SURVEY & MAPPING, INC., ALL RIGHTS RESERVED

THOMAS N. WOLDENDORP — STATE OF WASHINGTON — 35964 — REGISTERED PROFESSIONAL LAND SURVEYOR — EXPIRES:

Site Survey & Mapping, Inc.
www.sitesurveymapping.com 10115 216th Ave NE Redmond, Wa 98053 Phone: 425.298-4412