BUTLER SITE PLAN

NE 1/4 OF SECTION 36, T. 20 N., R. 16 E., W.M.
KITTITAS COUNTY, STATE OF WASHINGTON

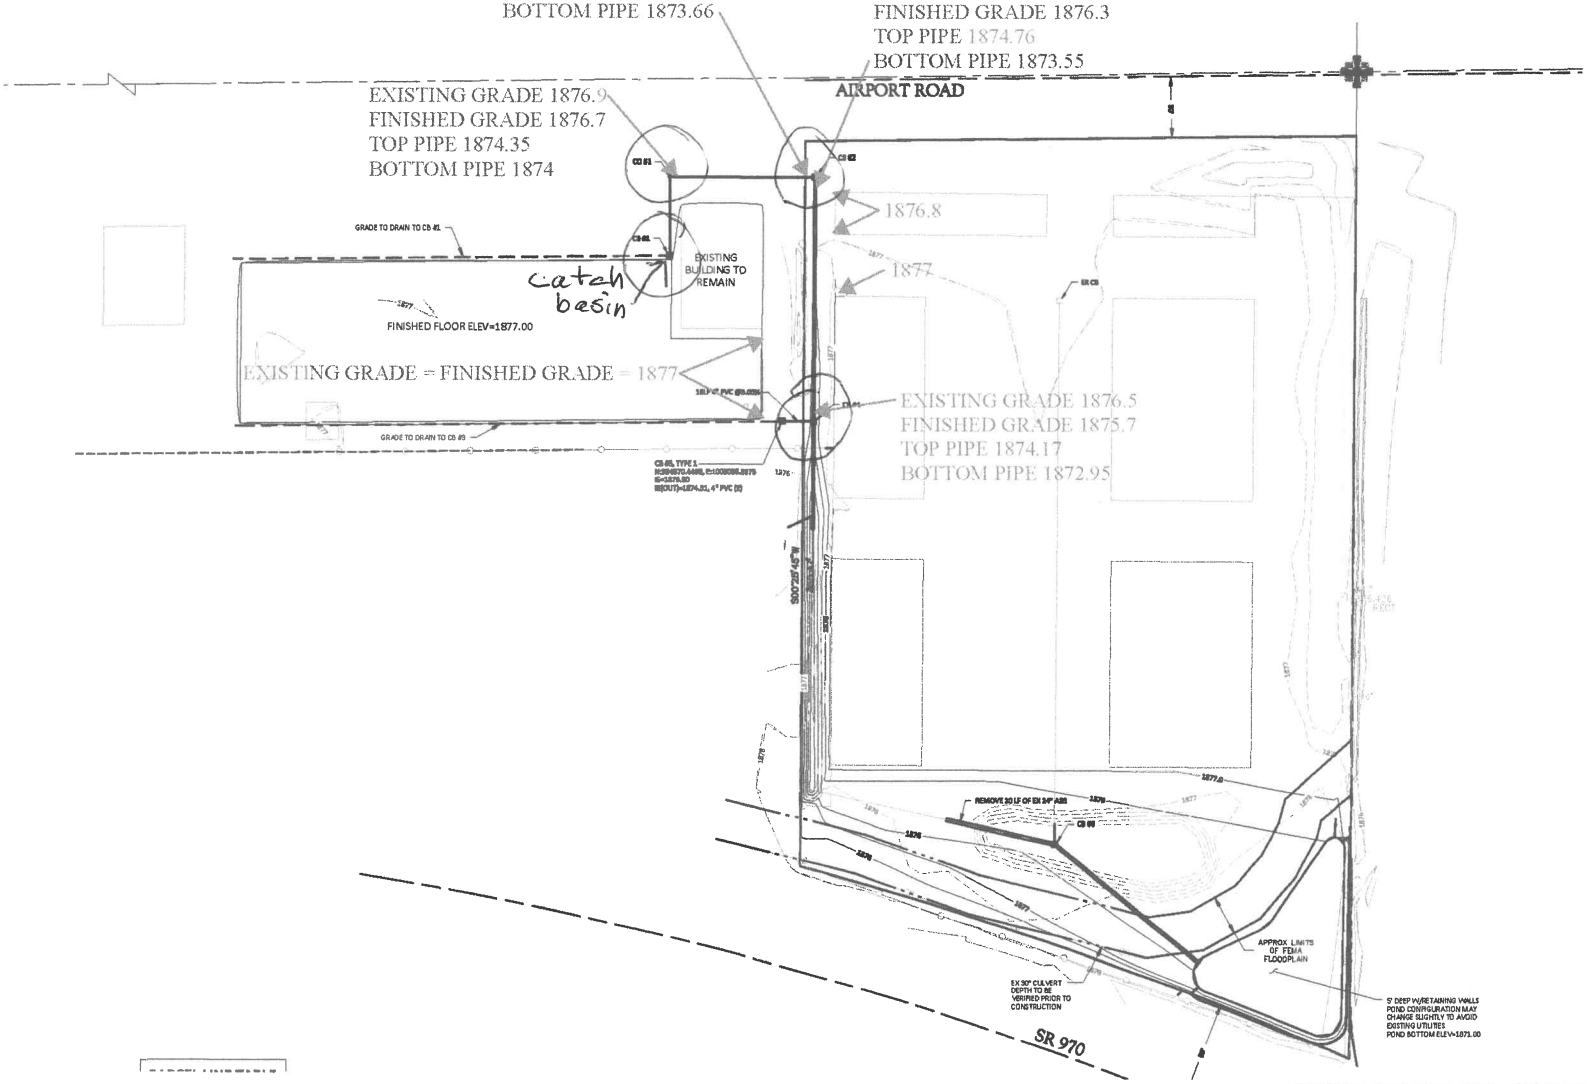

KITTITAS COUNTY
APPROVED FOR CONSTRUCTION
THESE PLANS HAVE BEEN REVIEWED BY KITTITAS COUNTY DEPARTMENT OF PUBLIC WORKS AND HAVE BEEN ACCEPTED FOR COMPLYING WITH THE REQUIREMENTS OF KITTITAS COUNTY.

DIRECTOR OF PUBLIC WORKS _____ DATE _____

INDEX LOCATION
SEC. 36 T. 20N R. 15E W.M.

36

811 Know what's below. Call before you dig.

REVISIONS

DESCRIPTION	BY	DATE

© THE PLANS AND DESIGNS SHOWN ON THIS DRAWING ARE THE PROPERTY OF ENCOMPASS ENGINEERING & SURVEYING. THEY ARE NOT TO BE USED IN WHOLE OR IN PART FOR ANY PROJECT OTHER THAN THE ONE FOR WHICH THEY ARE PREPARED AND DEVELOPED WITHOUT THE WRITTEN CONSENT OF ENCOMPASS ENGINEERING & SURVEYING.

REGISTERED PROFESSIONAL ENGINEER
STATE OF WASHINGTON
28405
BRENT K. BUTLER

04/02/2021

BUTLER SITE PLAN
ESSEN BUTLER

GRADING & DRAINAGE PLAN

Encompass ENGINEERING & SURVEYING
Western Washington Division
165 NE Jupiter Street, Suite 210 • Hermiston, WA 97838 • Phone: (458) 372-8250
Eastern Washington Division
407 Sathmar Blvd. • Cle Elum, WA 98922 • Phone: (509) 674-7433

JOB NO.	141232
DATE	APR 2021
SCALE	AS SHOWN
DESIGNED	TJS
DRAWN	TJS
CHECKED	RBN
APPROVED	MKK
SHEET	C2.0

A:\141\141231\141232\ENGINEERING\PLAN SHEETS\141232 GRADING.dwg 4/2/2021 10:52:46 PM