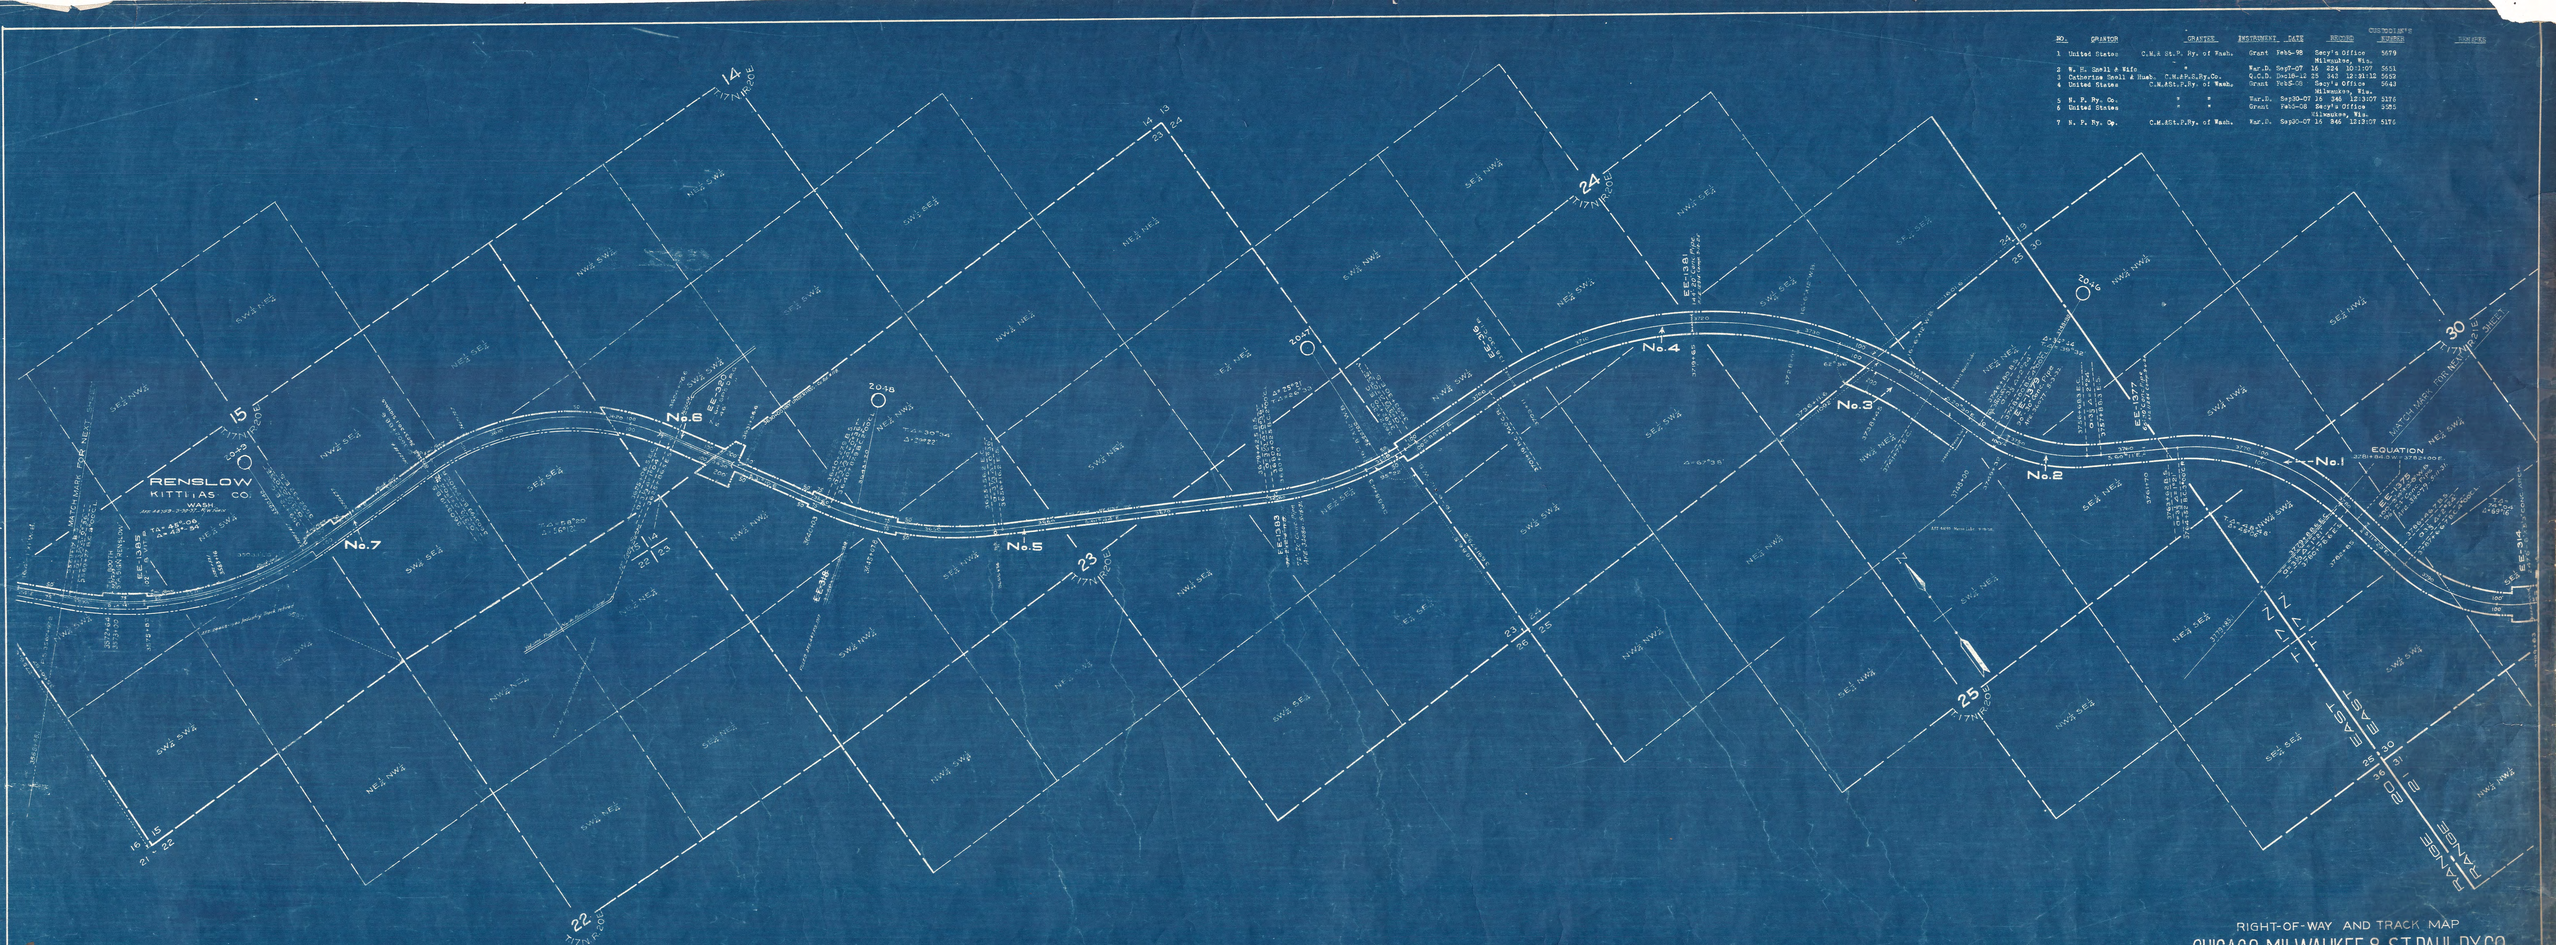

NO.	GRANTOR	GRANTEE	INSTRUMENT	DATE	RECORD	CHECK SHEET NUMBER	REMARKS
1	United States	C.M.& St.P. Ry. of Wash.	Grant	Feb5-98	Secy's Office Milwaukee, Wis.	5679	
2	W. H. Snell & Wife	" "	War.D.	Sep7-07	16 224 10:1:07	5651	
3	Catherine Snell & Husb.	C.M.&St.P.Ry.Co.	Q.C.D.	Dec18-12	25 343 12:21:12	5652	
4	United States	C.M.&St.P.Ry. of Wash.	Grant	Feb5-09	Secy's Office Milwaukee, Wis.	5643	
5	N. P. Ry. Co.	" "	War.D.	Sep30-07	15 248 12:31:07	5176	
6	United States	" "	Grant	Feb4-08	Secy's Office Milwaukee, Wis.	5265	
7	N. P. Ry. Co.	C.M.&St.P.Ry. of Wash.	War.D.	Sep30-07	15 246 12:31:07	5176	

Sheet No. 50 of 77 sheets of Chicago, Milwaukee & St. Paul Ry. Co. Main Line from survey station 3779+85.1 to survey station 3868+65.1

Valuation Engineer

RIGHT-OF-WAY AND TRACK MAP

CHICAGO, MILWAUKEE & ST. PAUL RY. CO.

OPERATED BY THE
CHICAGO, MILWAUKEE & ST. PAUL RY. CO.
COLUMBIA DIV. MAIN LINE
STATION 3779+85.1 TO STATION 3868+65.1
SCALE 1-IN=400FT. JUNE 30, 1915
OFFICE OF CHIEF ENGINEER
CHICAGO, ILLINOIS

V.W.I. 50

V.W.I. 50