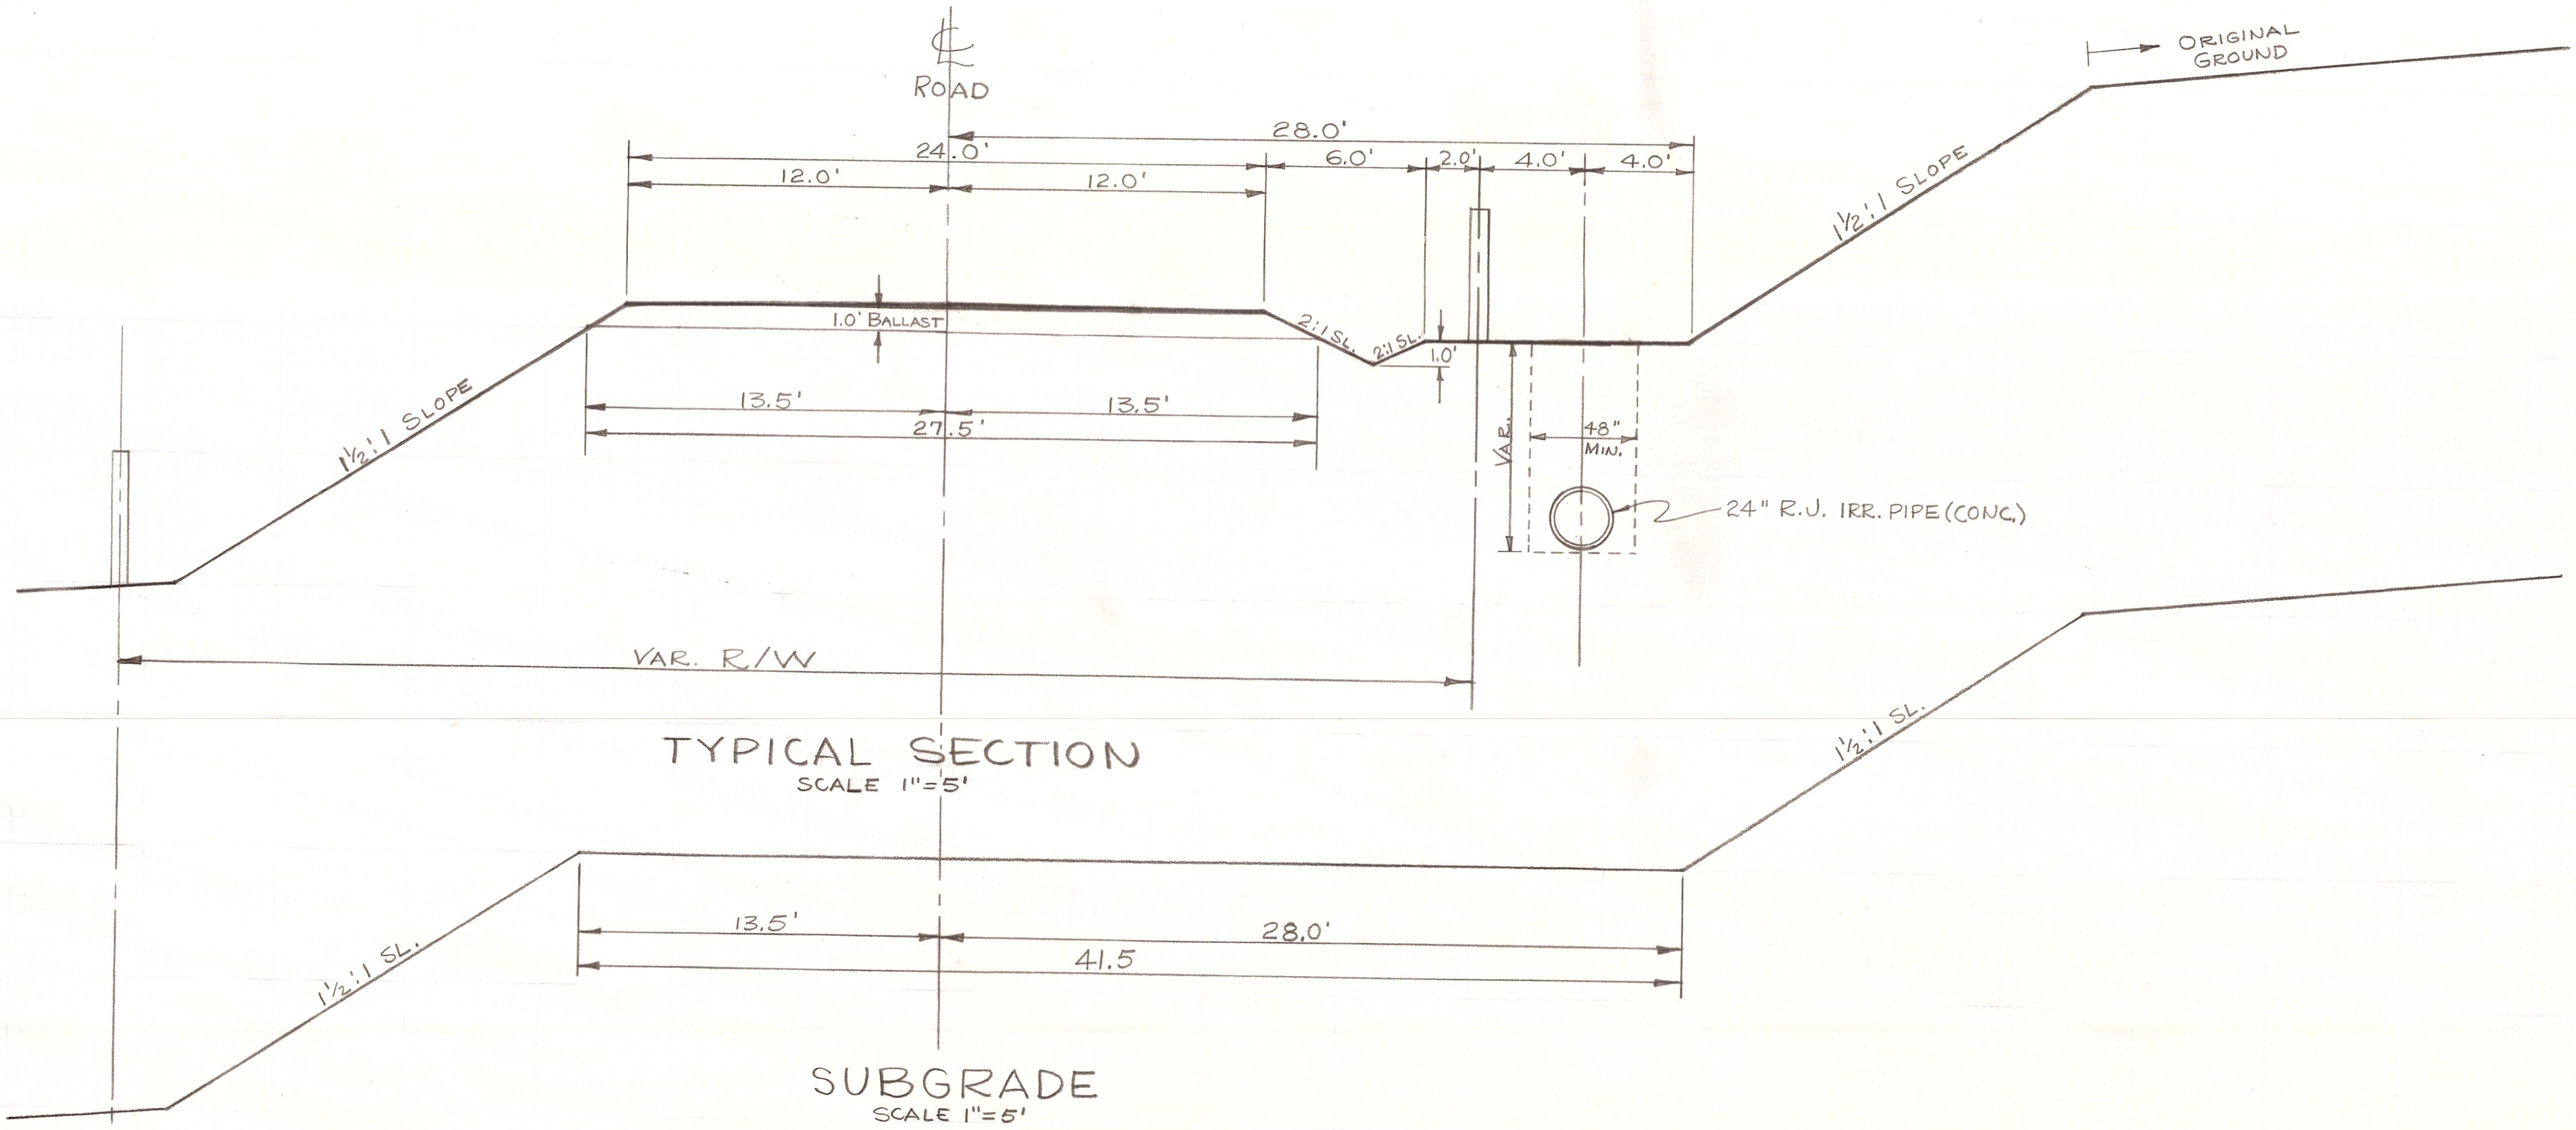

TYPICAL SECTION
SCALE 1"=5'

SUBGRADE
SCALE 1"=5'

TYPICAL SECTION MILLER RD.

KITTITAS COUNTY ROAD DEPT.
Oct., 1964